




SECTION A-A
(SCALE 1:100)

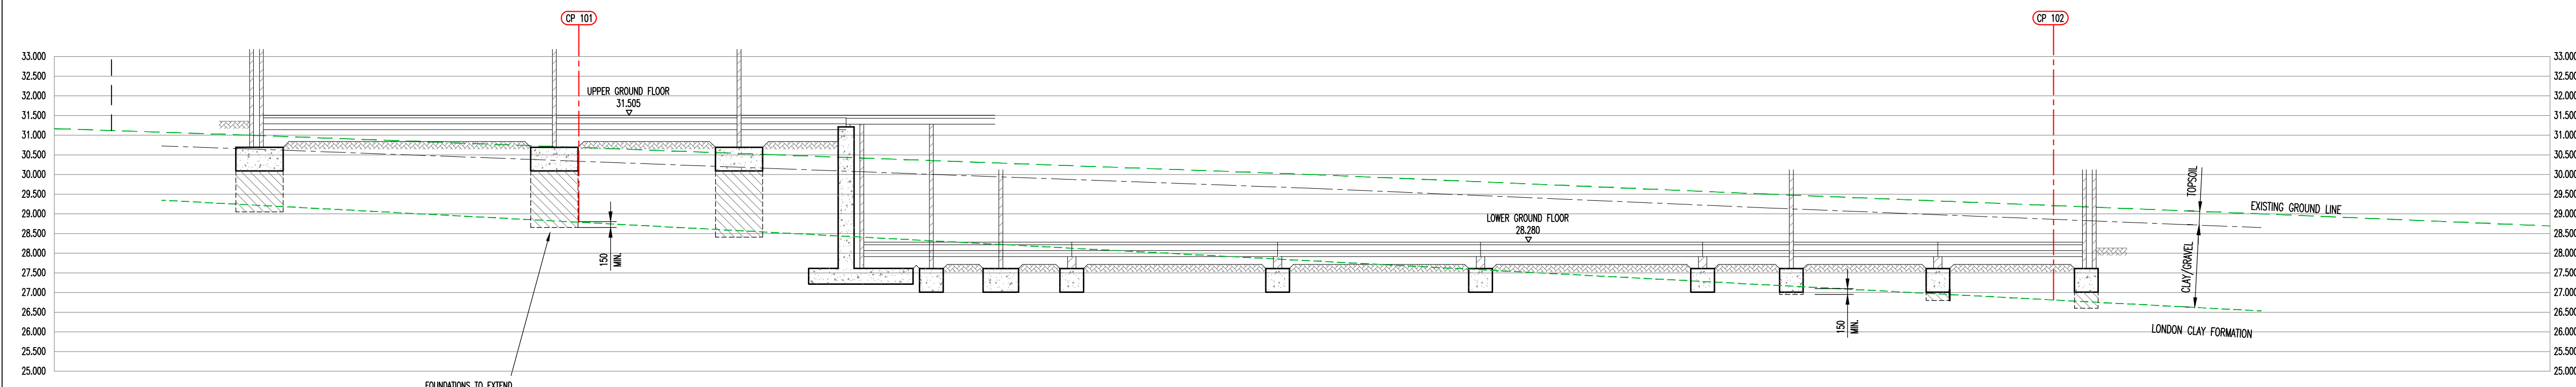


SECTION B-B
(SCALE 1:100)

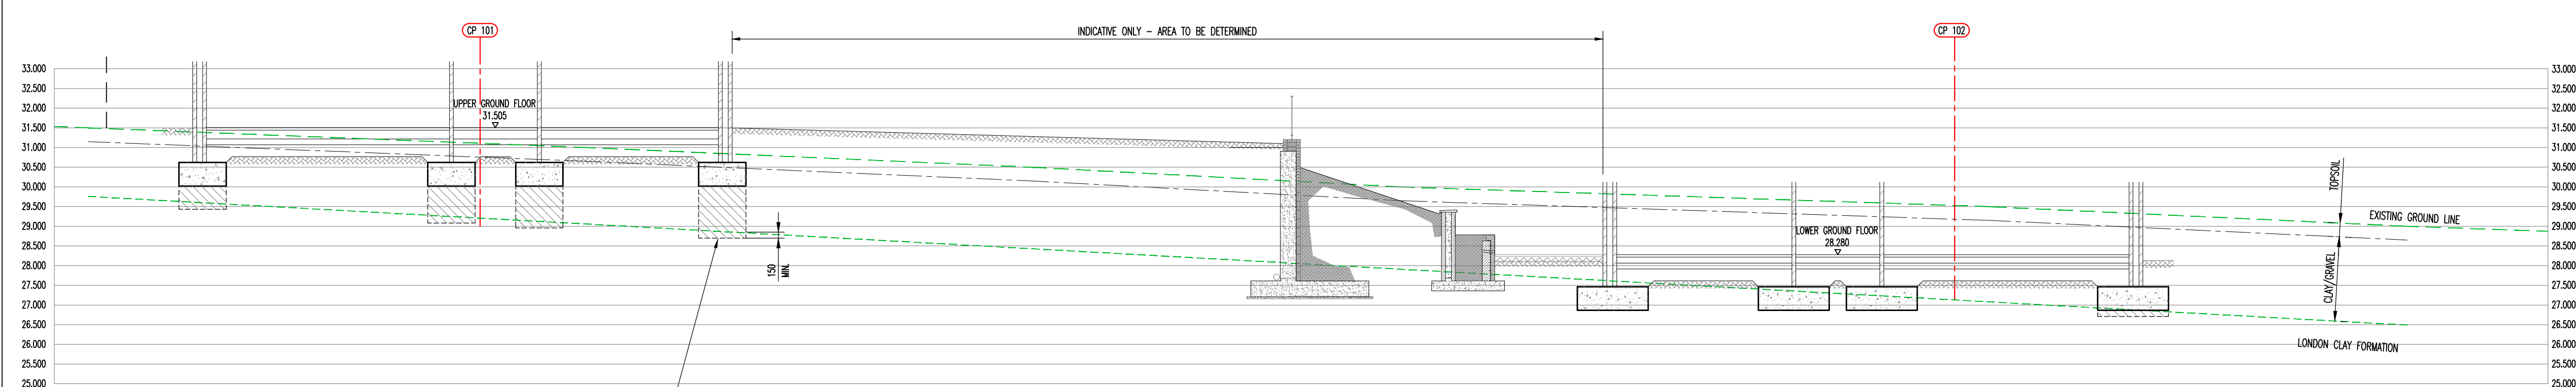

SECTION C-C
(SCALE 1:100)

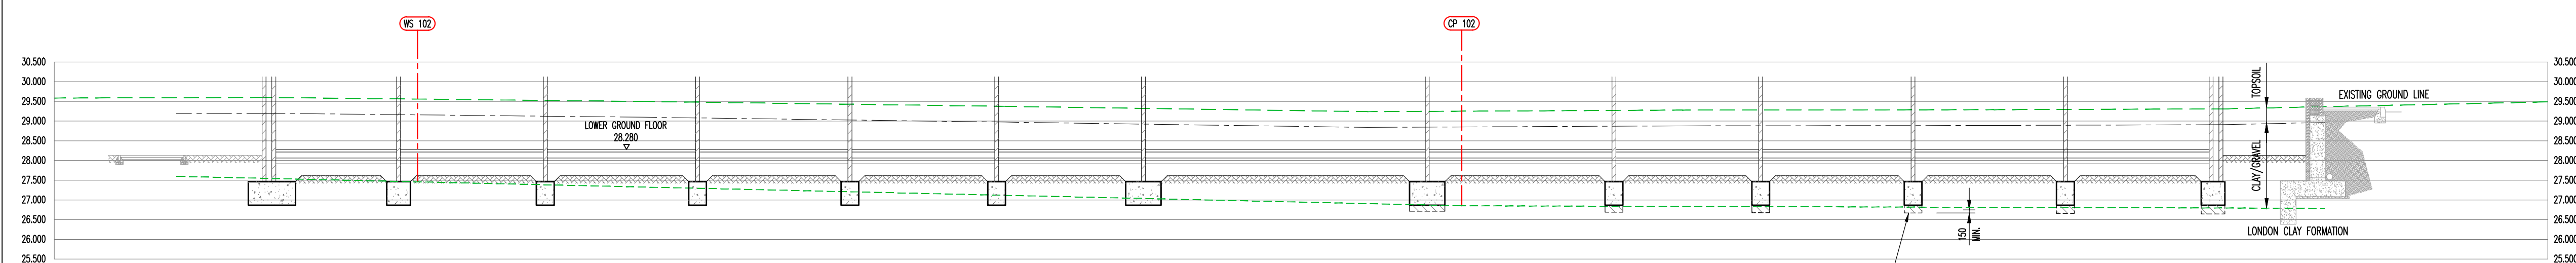

SECTION D-D
(SCALE 1:100)

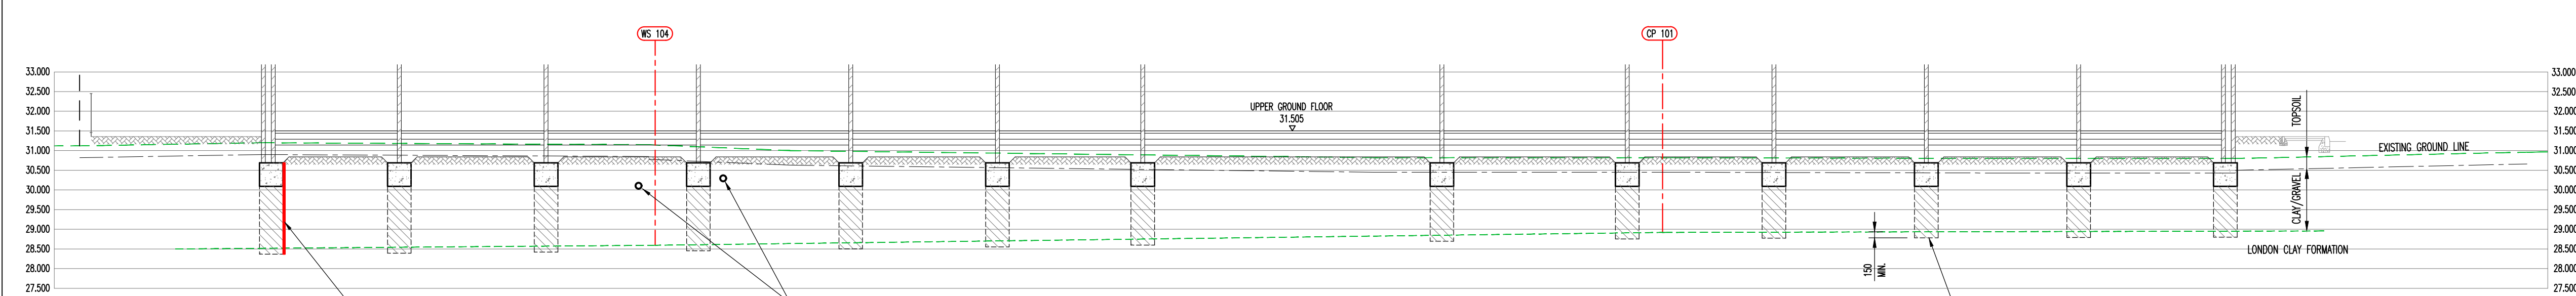


SECTION E-E
(SCALE 1:100)

NOTES

1. DO NOT SCALE FROM THIS DRAWING. USE FIGURED DIMENSIONS ONLY, IF IN DOUBT ASK.
2. ALL DIMENSIONS IN MILLIMETRES UNLESS NOTED OTHERWISE.
3. THIS DRAWING IS TO BE READ IN CONJUNCTION WITH ALL RELEVANT ENGINEERS AND ARCHITECTS DRAWINGS AND SPECIFICATIONS.

- CONCRETE NOTE:
1. FOUNDATIONS DESIGNED TO LIMIT BEARING PRESSURE TO <90kN/m².
 2. CONCRETE GRADE OF FOUNDATIONS TO BE FND-32.
 3. FOUNDATIONS TO EXTEND MINIMUM OF 150mm INTO UNDERLYING FIRM TO STIFF LONDON CLAY.

FOR LOCATION OF SECTIONS A-A TO E-E
REFER TO DRAWING No. 11063-S01

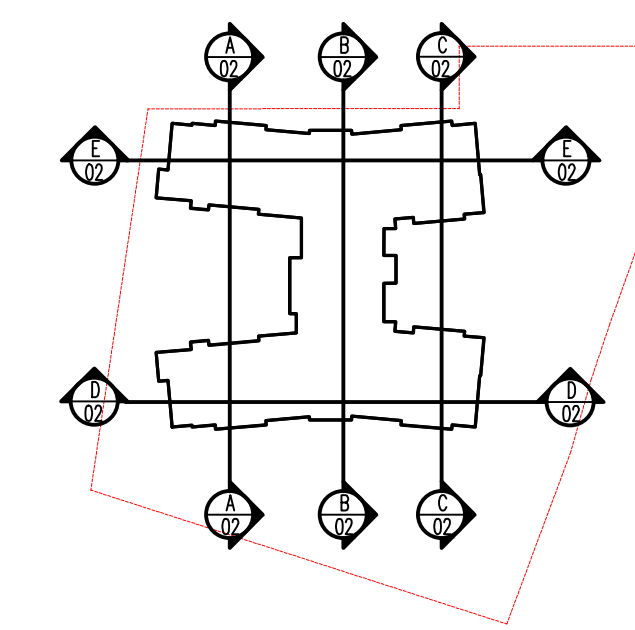

KEY PLAN
(SCALE 1:1250)

T1	ISSUED FOR TENDER	JA
06.06.24		NR
REVISION		DRAWN
DATE		CHECKED
Client: ANAVO DEVELOPMENTS LIMITED		
Project Title: HAVANT : HAVANT CARE HOME BARTONS ROAD, HAVANT		
Drawing Title: SITE SECTIONS		
Drawn By: NJ	Scales: 1:100@A1	Rev:
Date: APRIL 2024	Drawing Number: 11063-SI 02	T1
Checked By: ANR	Date: APRIL 2024	
Drawing Status: TENDER		
 NJP Consulting Engineers Limited 20 St Andrews Crescent Cardiff CF10 3DD		
Tel: 029 2072 9500 Email: info@njpk.com Web: www.njpk.com		