



3 Meadway

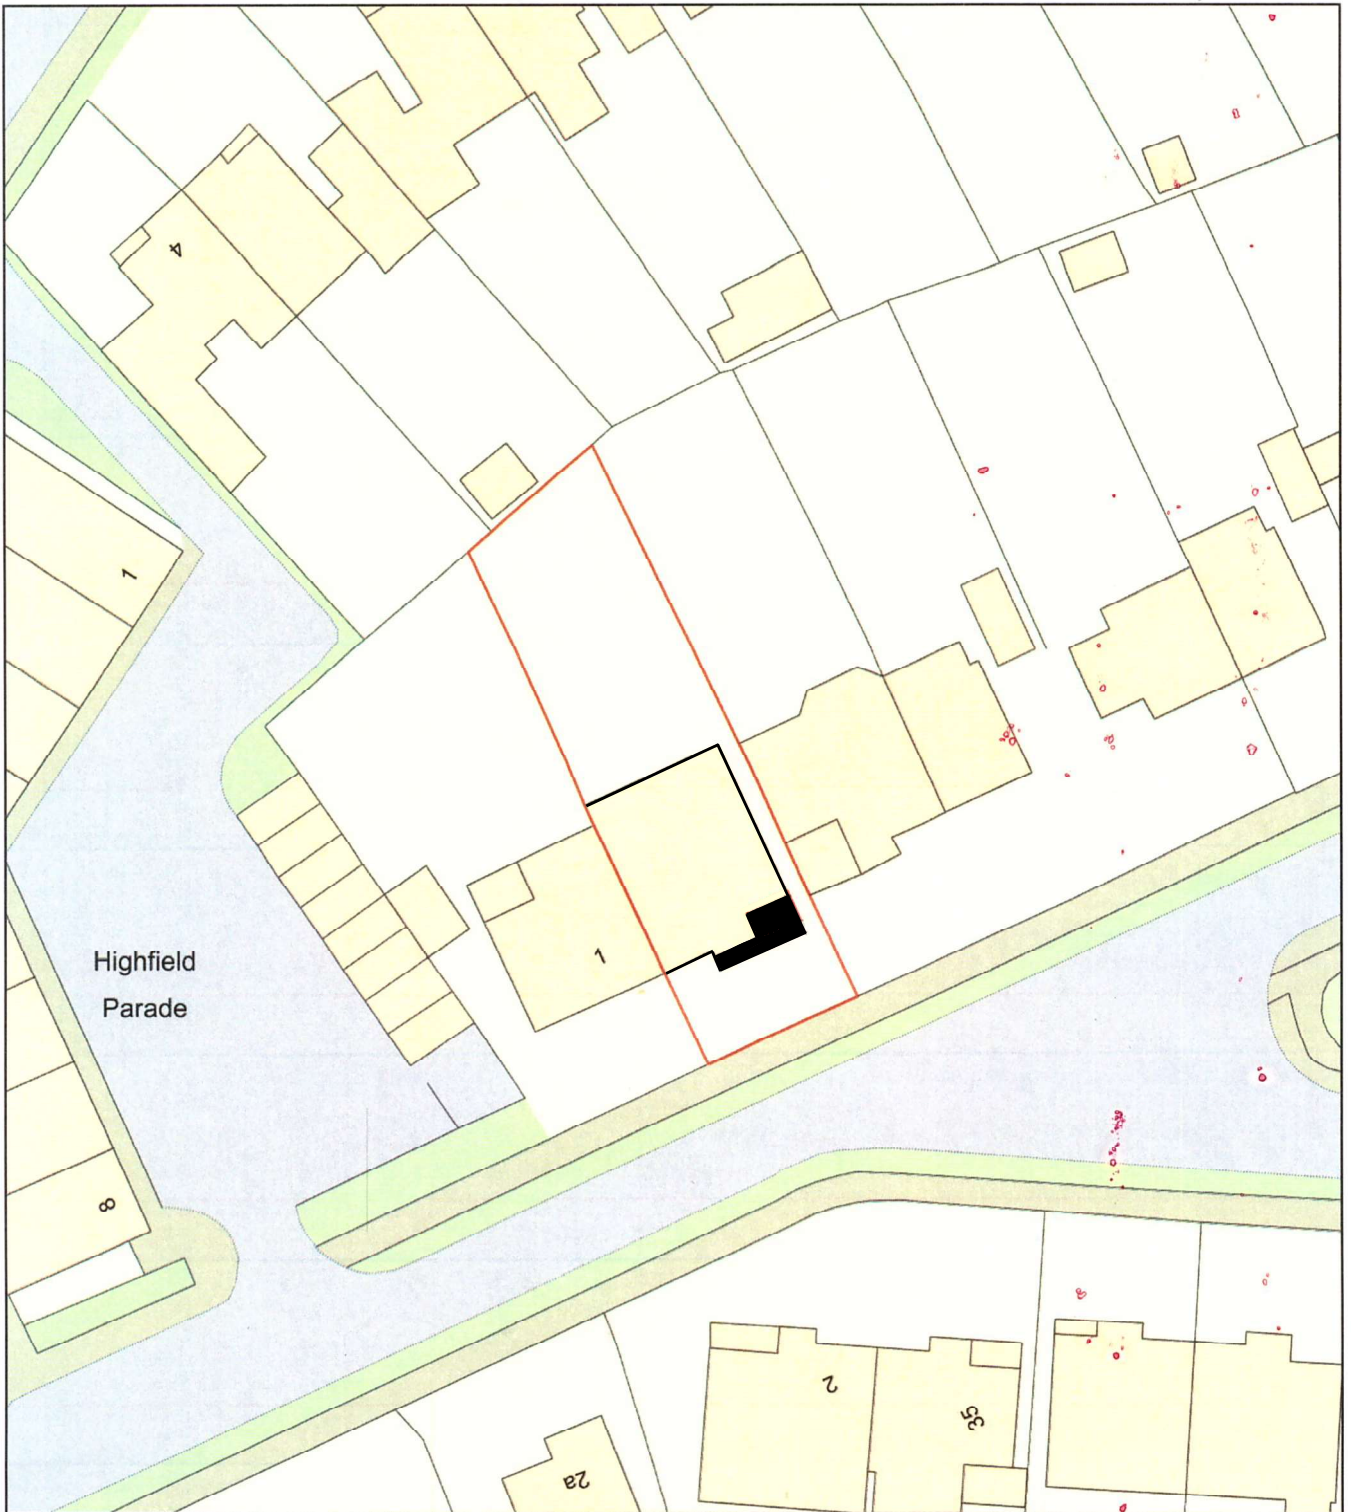

0 20
Metres

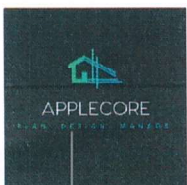

Plan Produced for: Applecore PDM

Date Produced: 25 Jul 2024

Plan Reference Number: TQRQM24207121438244

Scale: 1:500 @ A4