



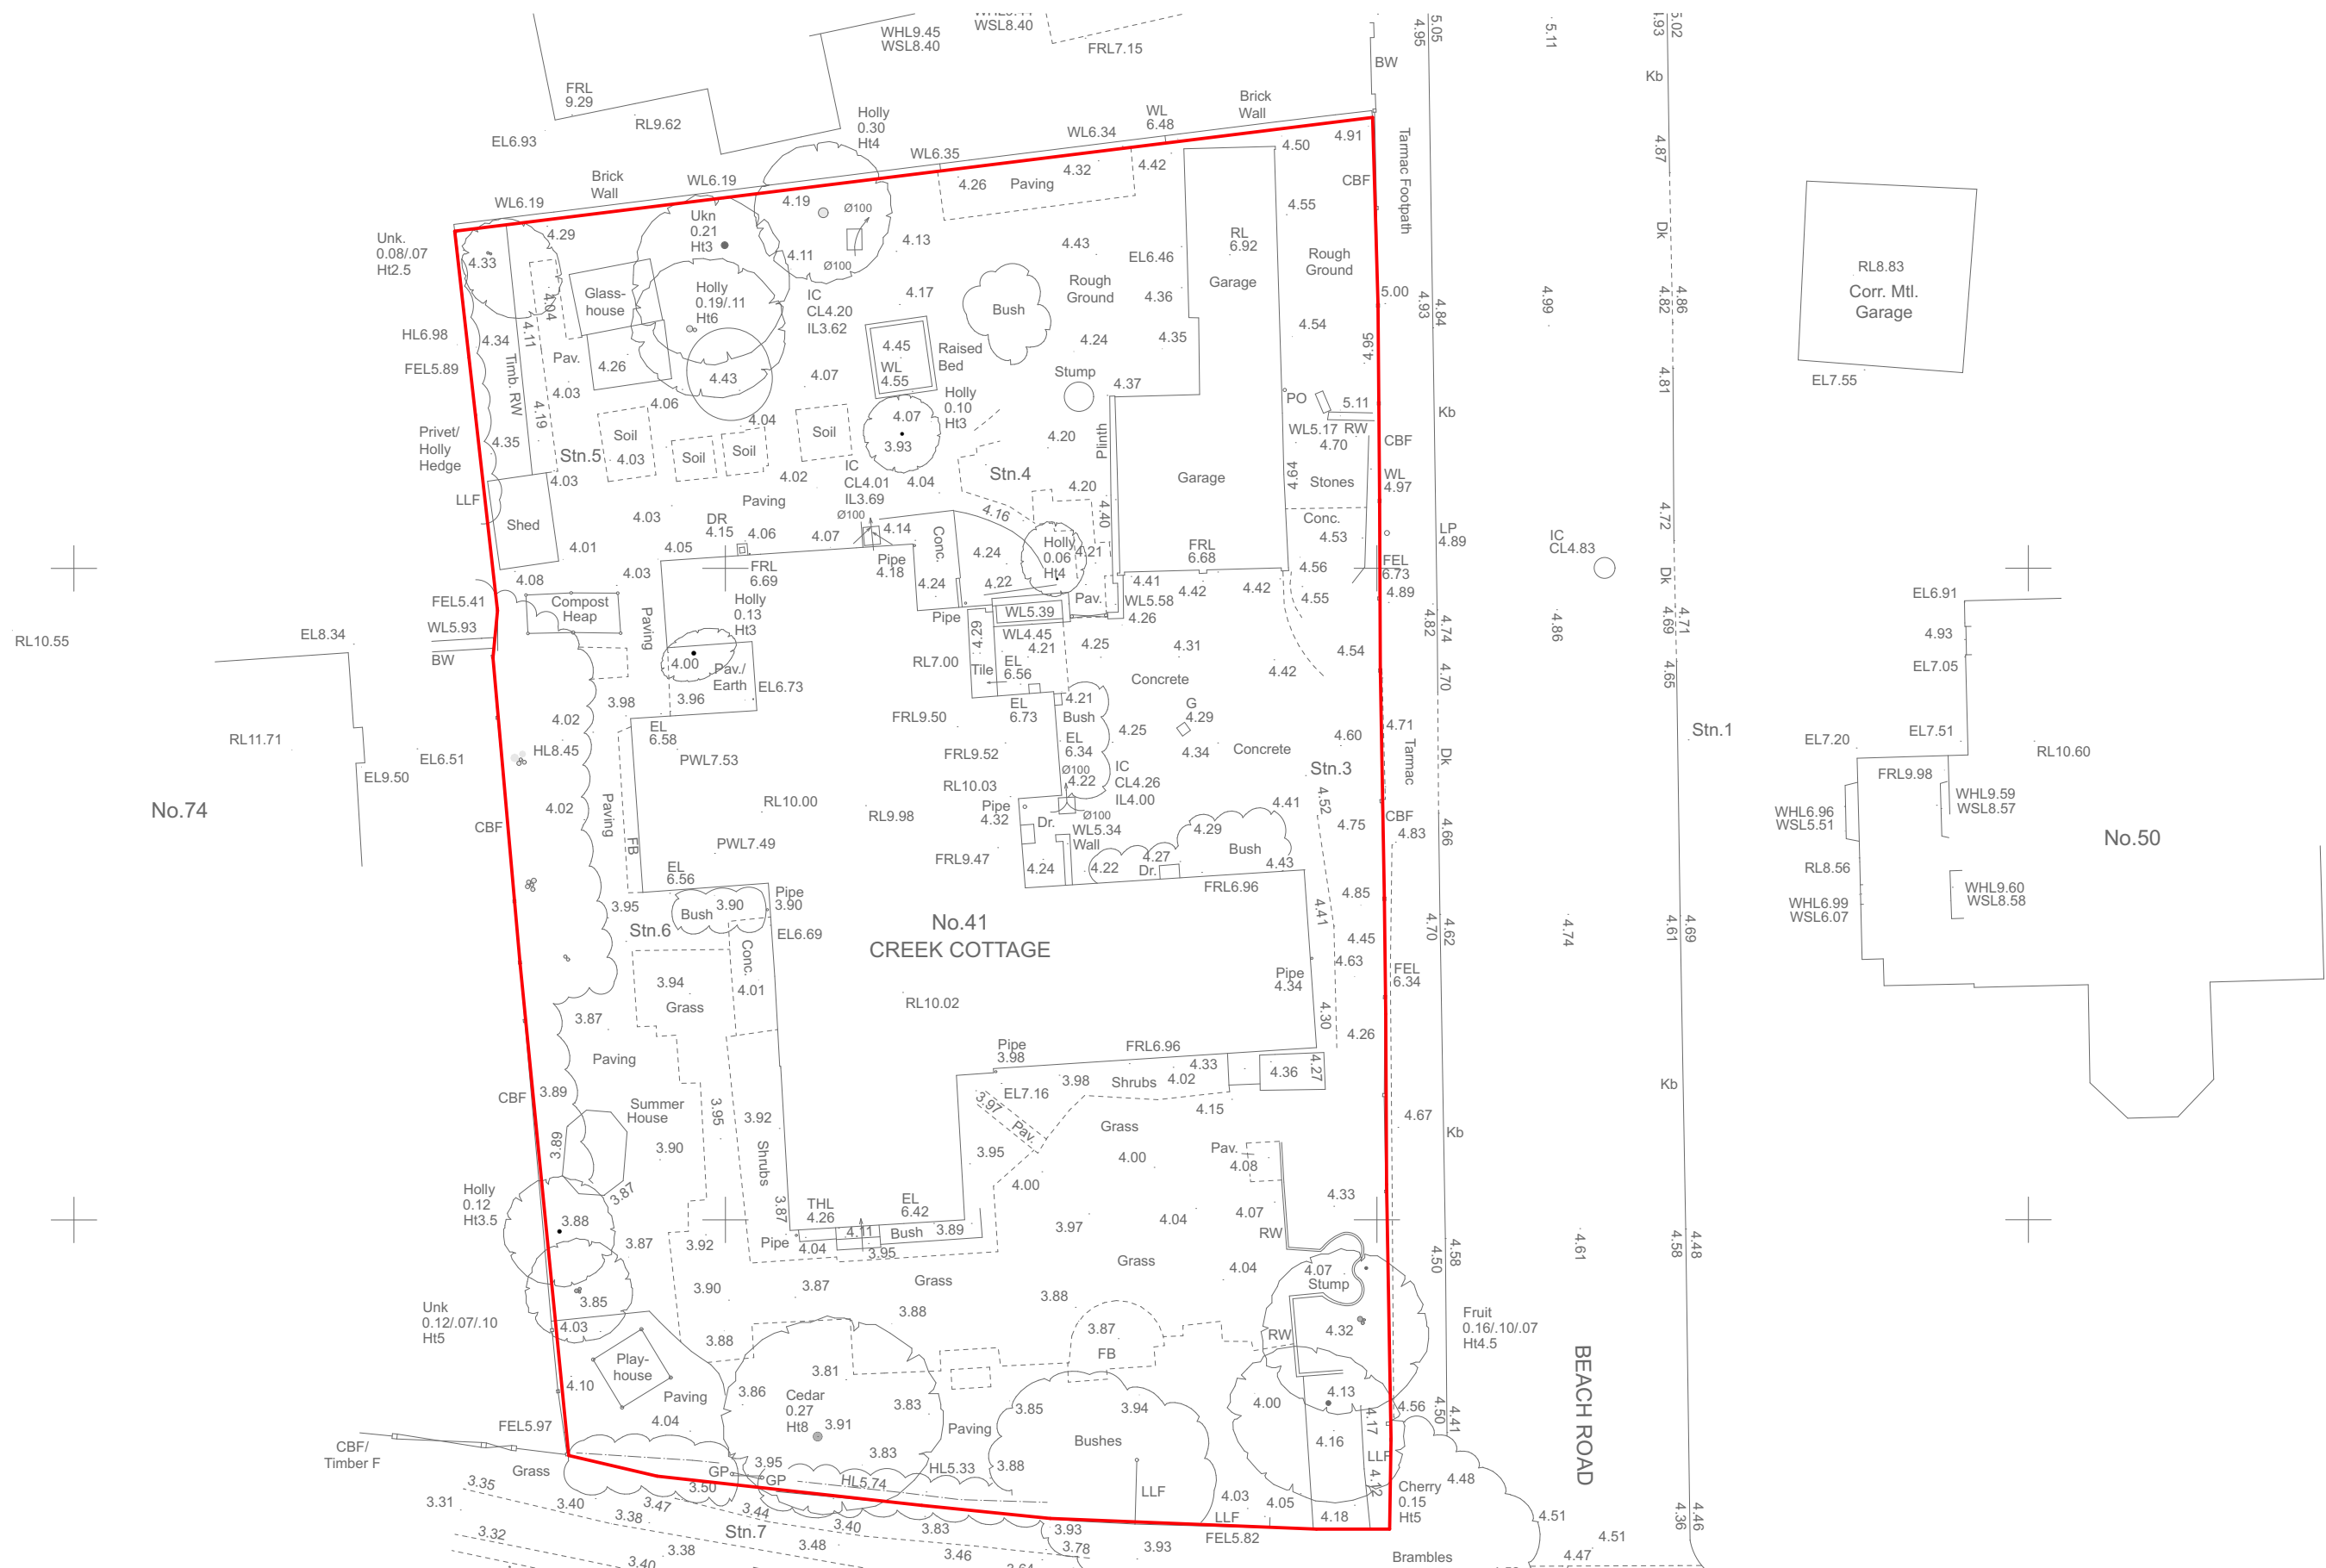

1:200

Site Plan Existing

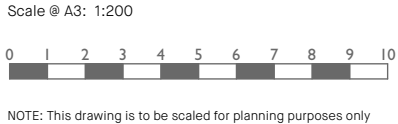

Project: Beach Road
Address: Beach Road, Emsworth, PO10 7HR
Client: Mr M. Hughes

Drawing: Site Plan Existing
387 - OBA - 00 - GF - DR - A - 0200 - P03
Status: PLANNING OBA proj no: 387

rev	description	date
P03	PLANNING	11/08/2023

OB ARCHITECTURE
The Dispensary, 5-6 The Square, Winchester, SO23 9ES
6a Maltings Place, 169 Tower Bridge Road, London, SE1 3JB
01962 865344 info@obarchitecture.co.uk www.obarchitecture.co.uk