



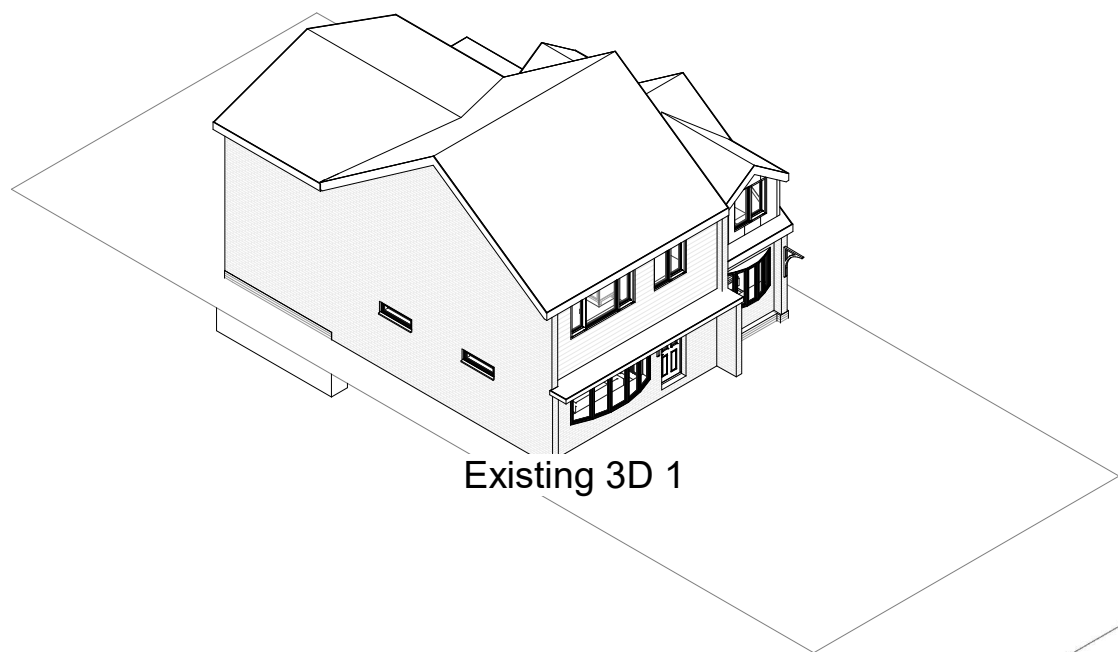

Existing 3D 1

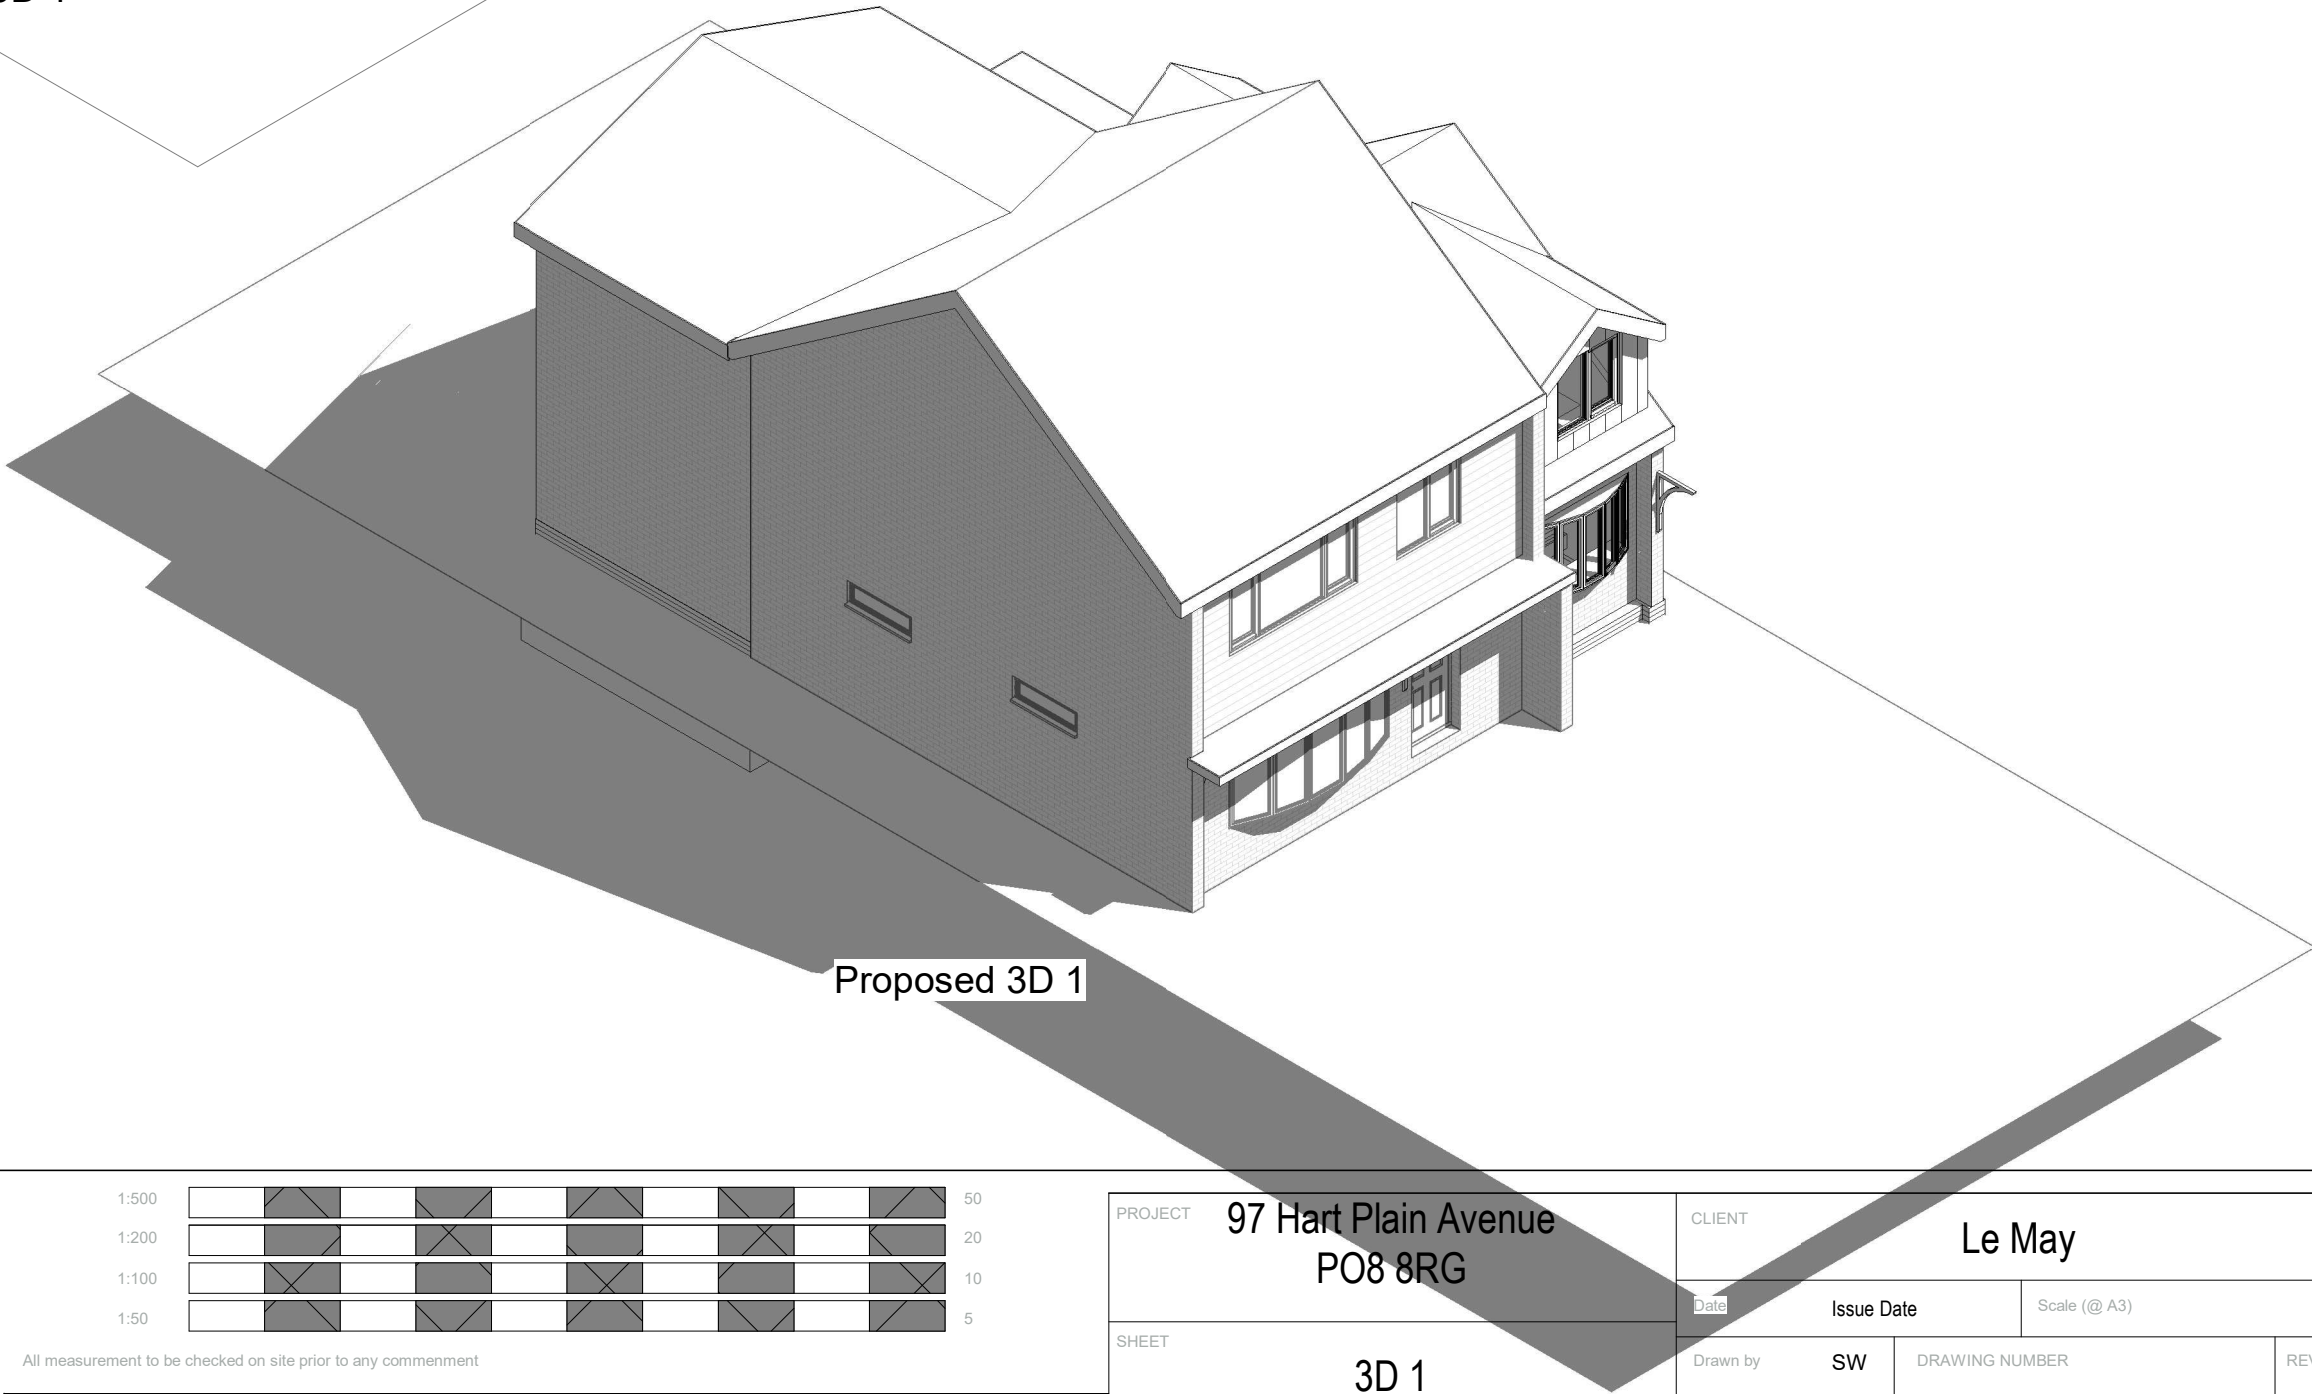

Proposed 3D 1

pd

parkers

executive

design

1:500

1:200

1:100

1:50

50

20

10

5

All measurement to be checked on site prior to any commenent

Parkers Design Limited - The Studio @ 90, PO9 2PR

www.pexd.co.uk - info@parkersdesign.com - 07776 008822

PROJECT	97 Hart Plain Avenue PO8 8RG		CLIENT Le May	
	SHEET 3D 1		Date Issue Date Scale (@ A3)	
Drawn by Checked by		SW SR	DRAWING NUMBER P 5	REV