



UK
Planning
Maps

M'COLL/BUP


DM Designs

TO BE USED IN CONJUNCTION WITH

DRG No:

M'COLL-01A

130 London Road, Waterloooville, PO7 5SU

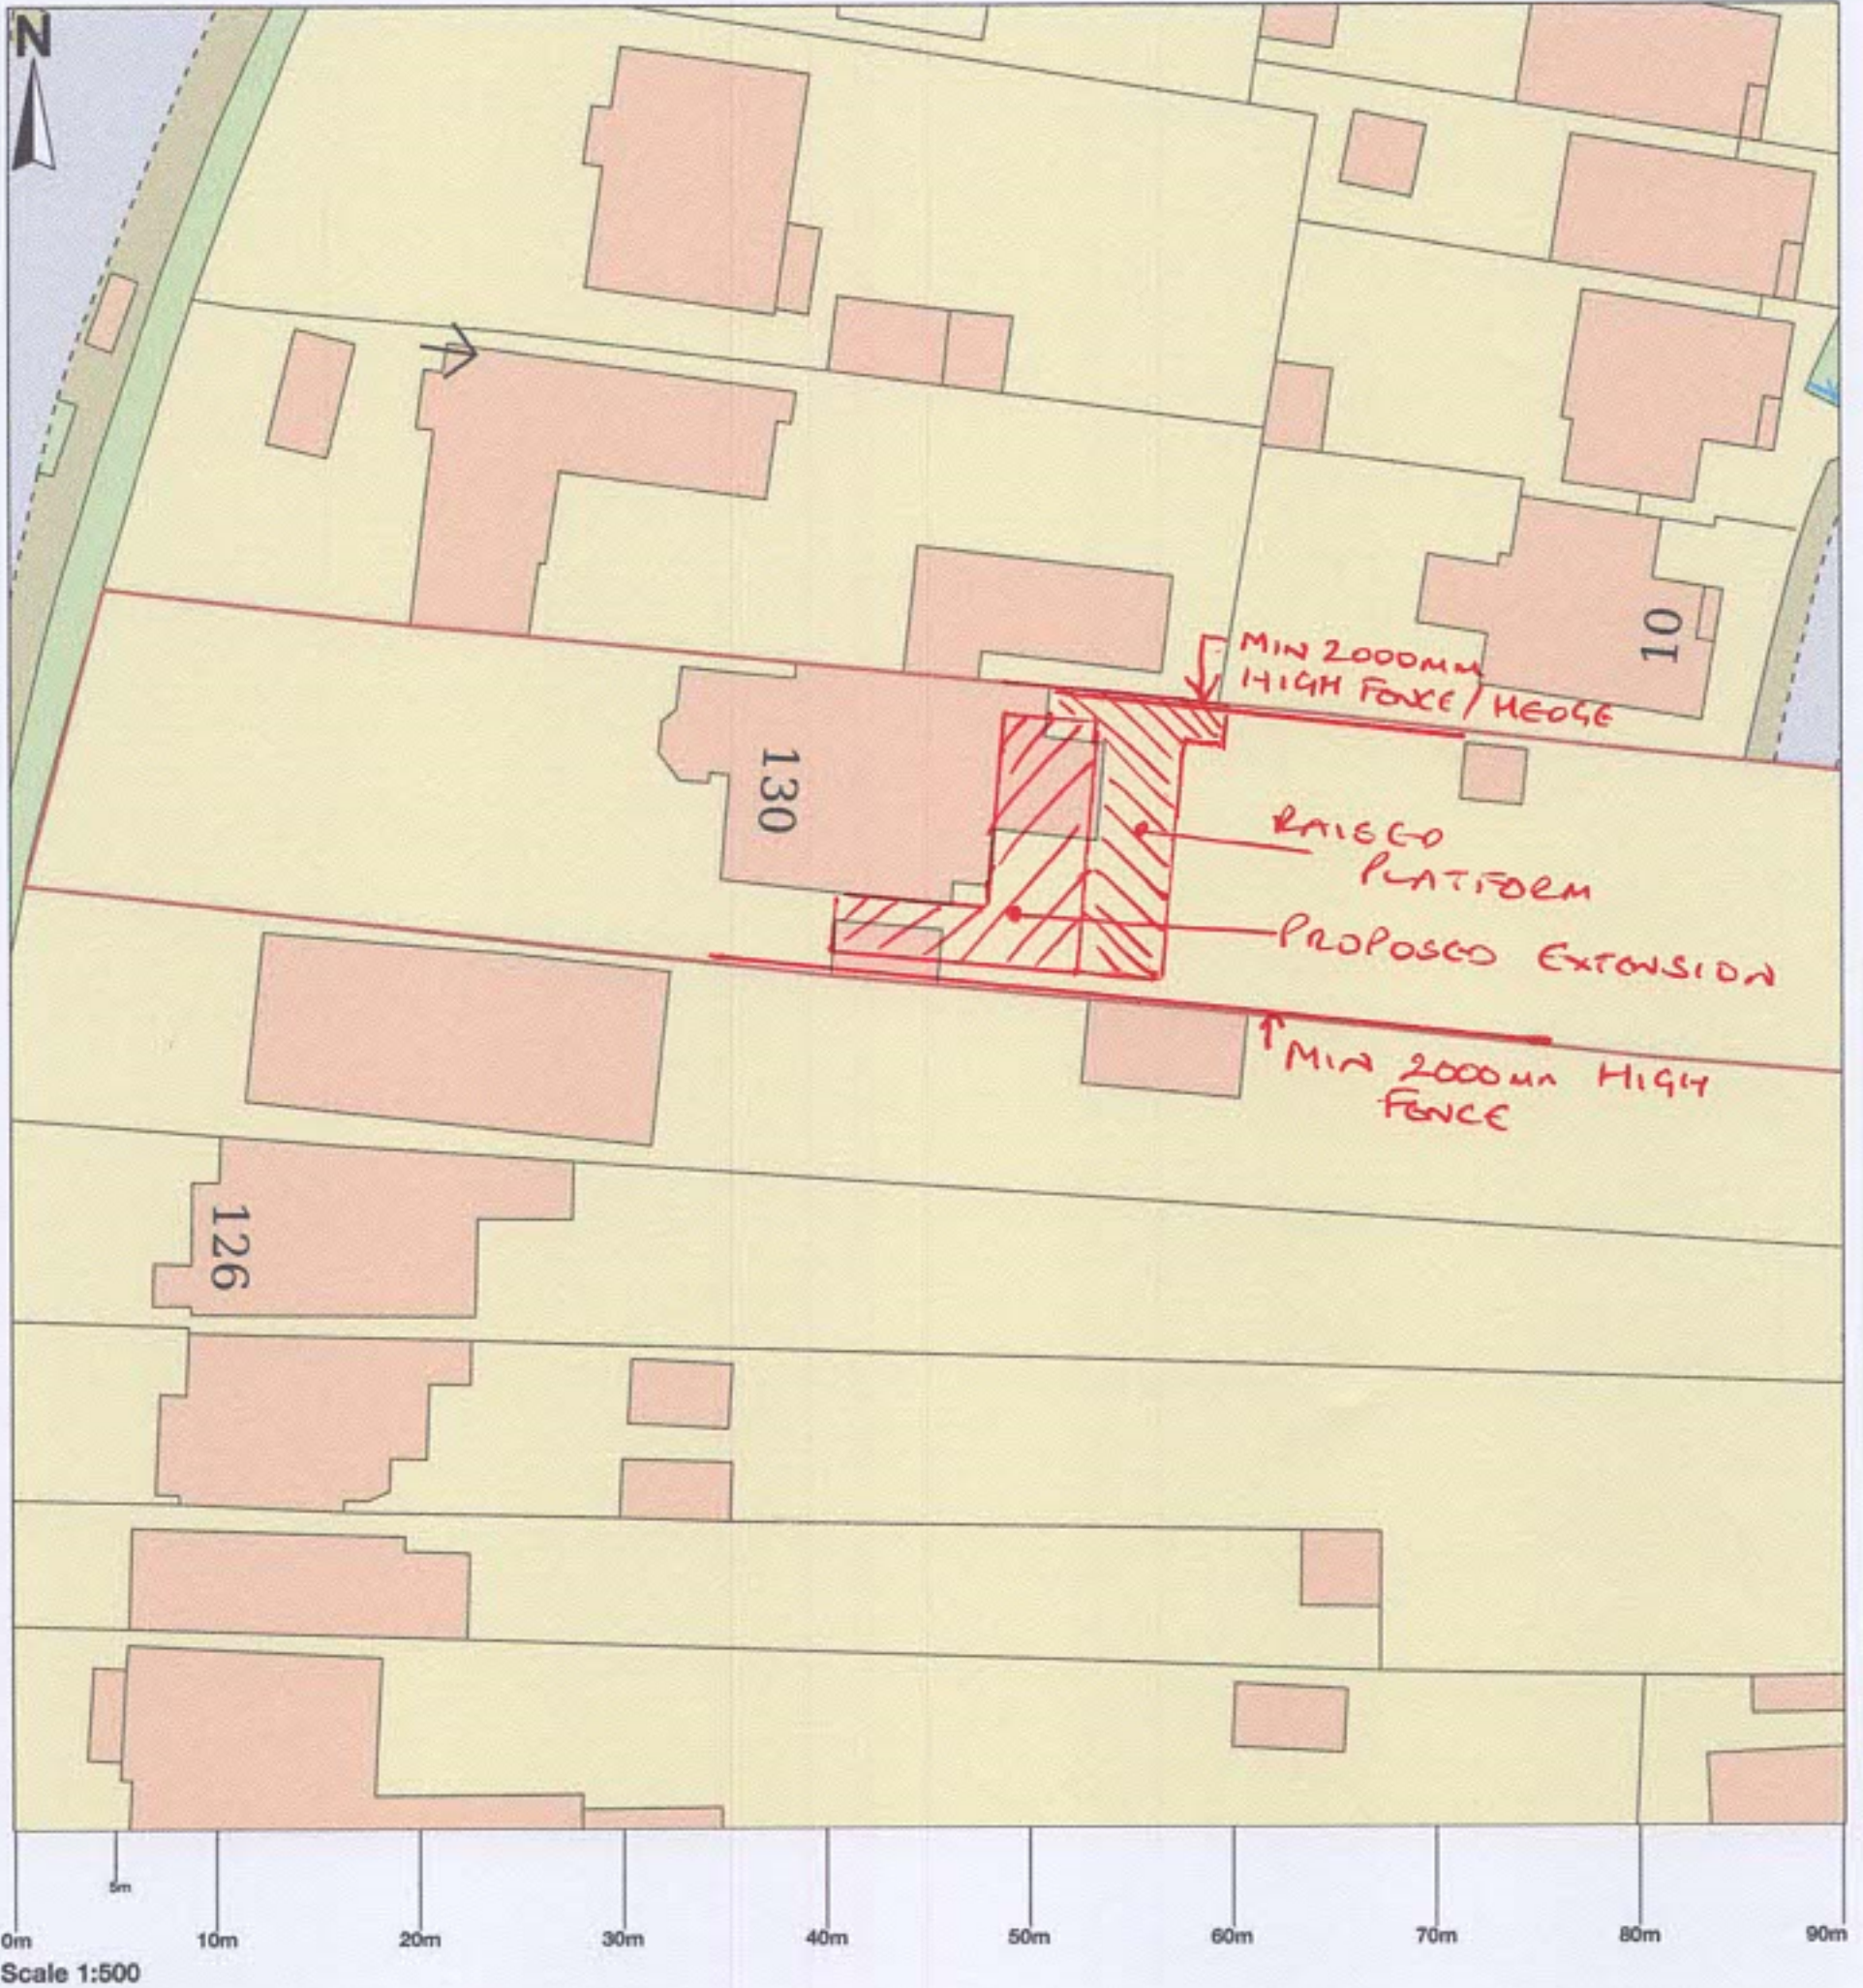

© Crown copyright and database rights 2024 OS 100054135. Map area bounded by: 467373,108460 467463,108550. Produced on 09 July 2024 from the OS National Geographic Database. Supplied by UKPlanningMaps.com. Unique plan reference: b90f/uk/1122546/1510383

