



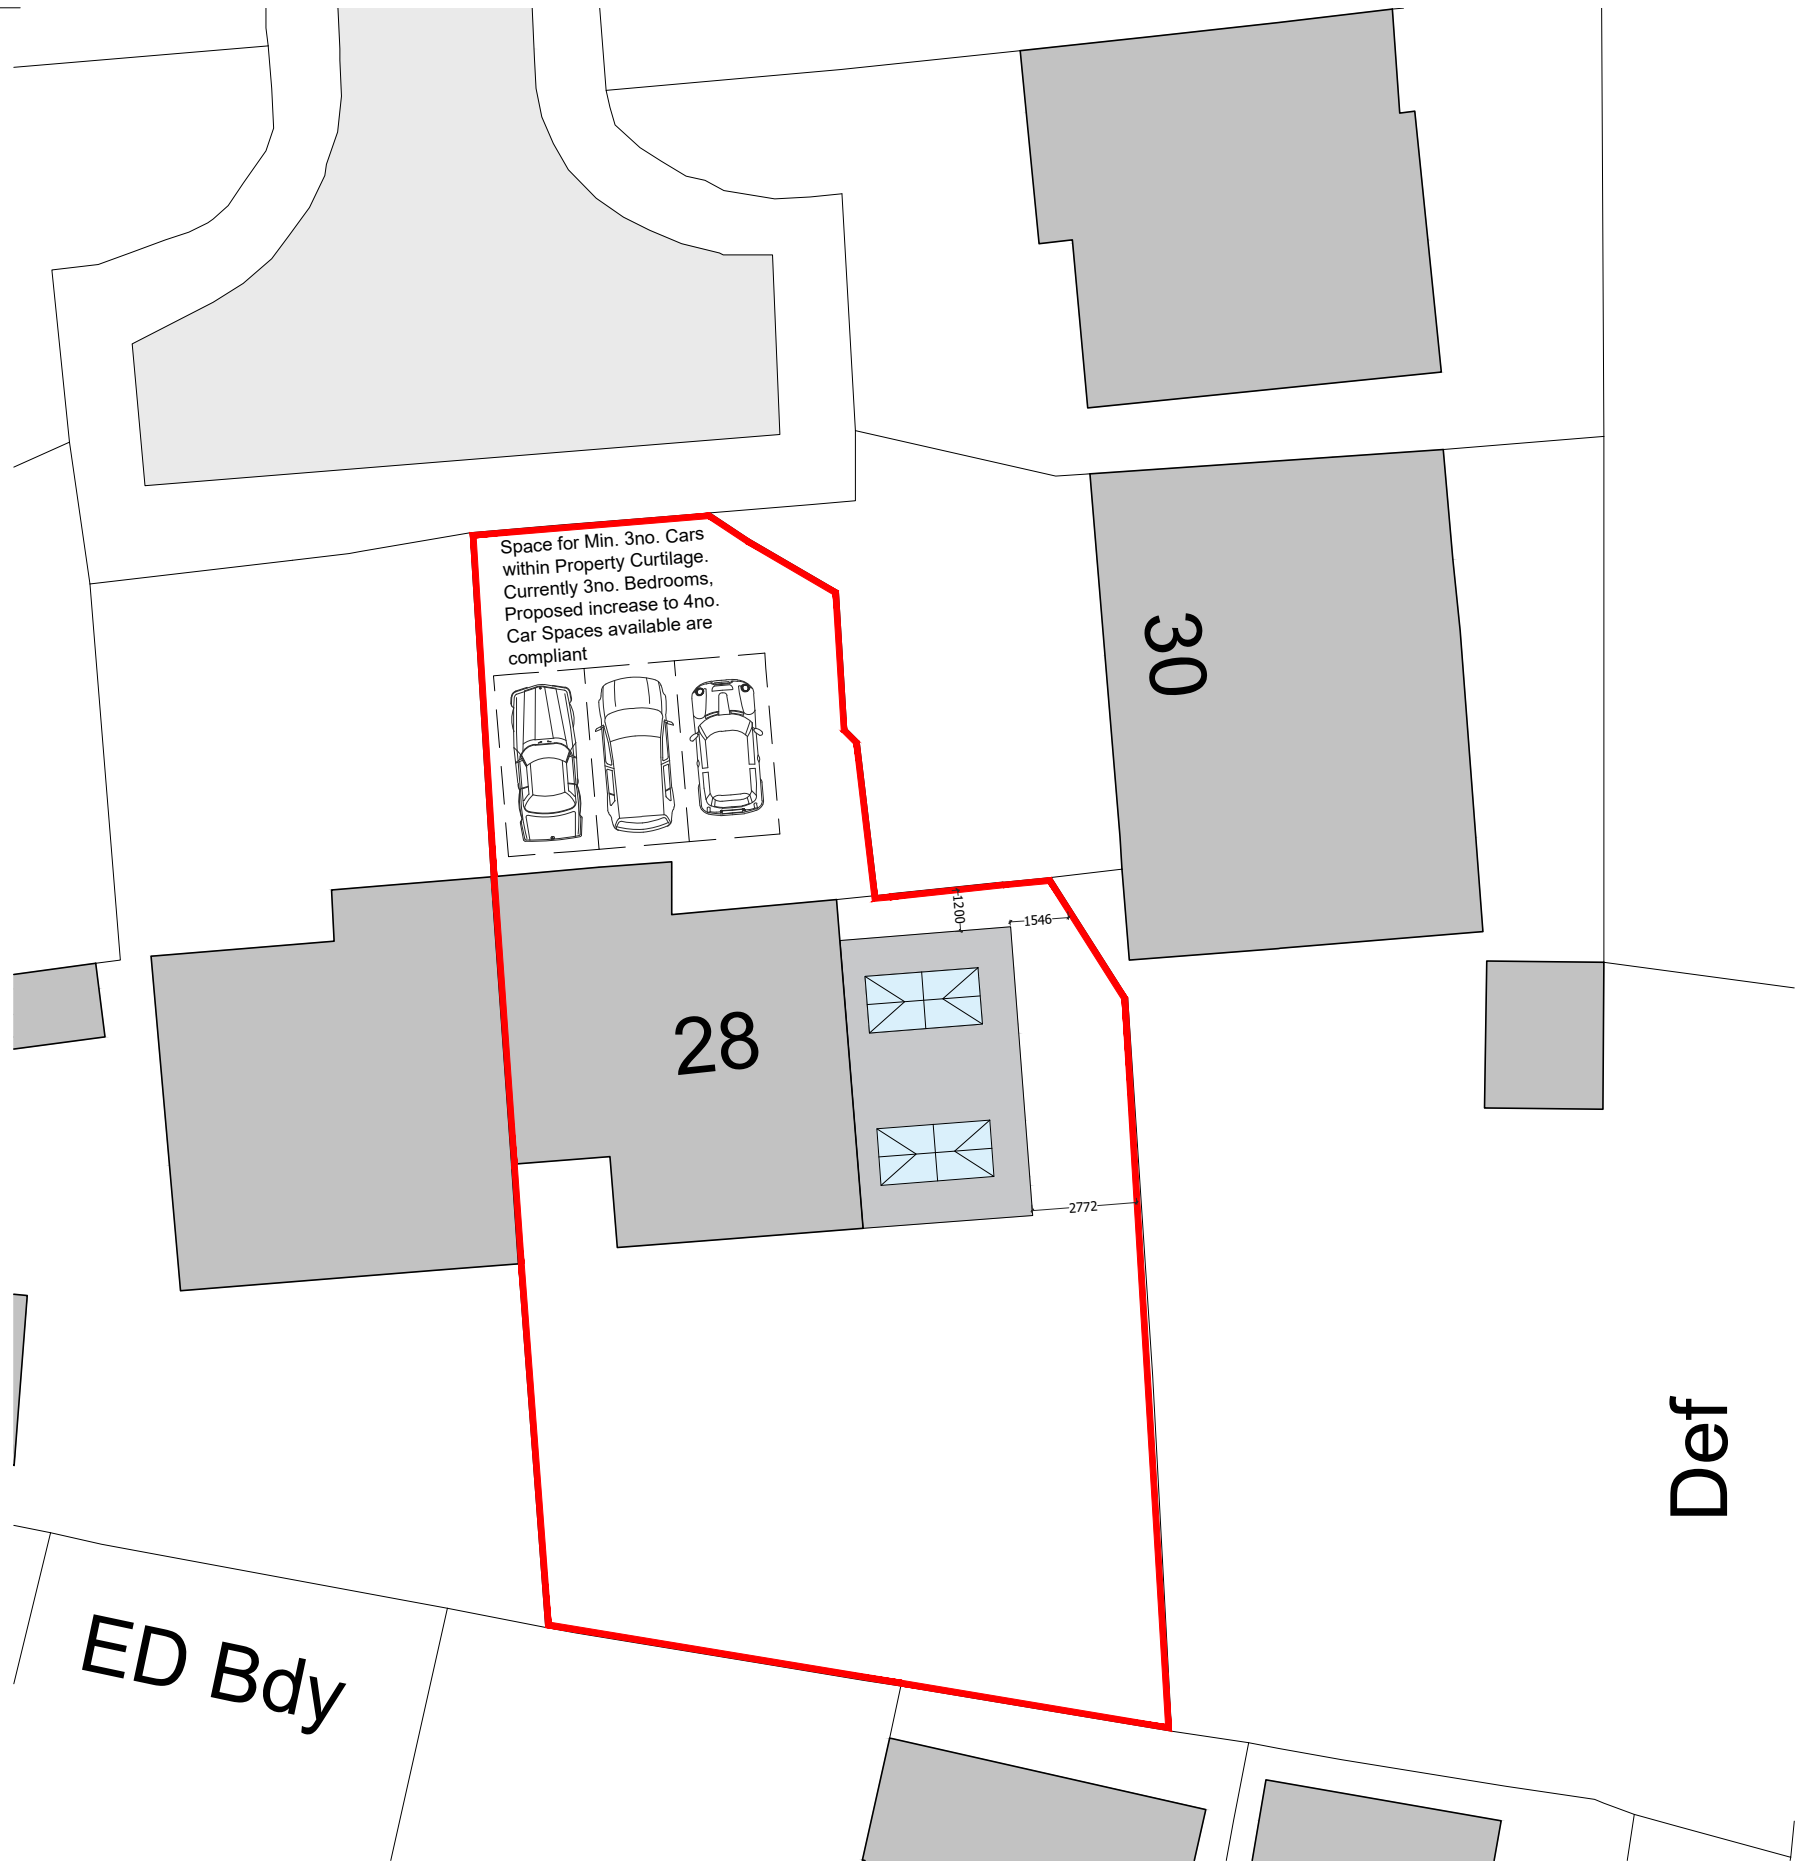

Proposed Block Plan

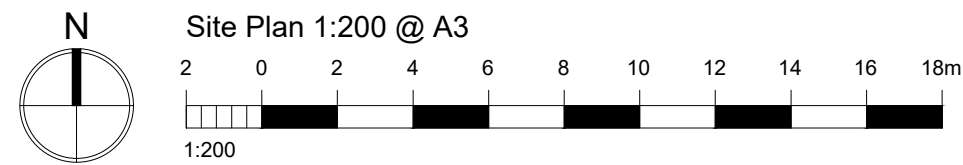

Produced on 17 December 2024 from the Ordnance Survey National Geographic Database and incorporating surveyed revision available at this date.
This map shows the area bounded by 473018 106849,473160 106849,473160 106991,473018 106991,473018 106849
Crown copyright and database rights 2024 OS 100054135. Supplied by copla ltd trading as UKPlanningMaps.com a licensed Ordnance Survey partner (OS 100054135).
Data licence expires 17 December 2025. Unique plan reference: v2f/1188207/1596654

Site Location Plan



Rev.	Revision Note/Purpose of Issue	Drw By	Date	Chk By	Date
Applicant					
James Spurling					
Project					
Proposed Residential Extension 28 Blenheim Gardens Havant, PO9 2PN					
Drawing Title					
Site Location Plan and Proposed Block Plan					
Project Ref.	No.	Rev.	Drawn By	Date	Scale at A3
28BLG	0001	P02	AH	19/12/24	Varies