



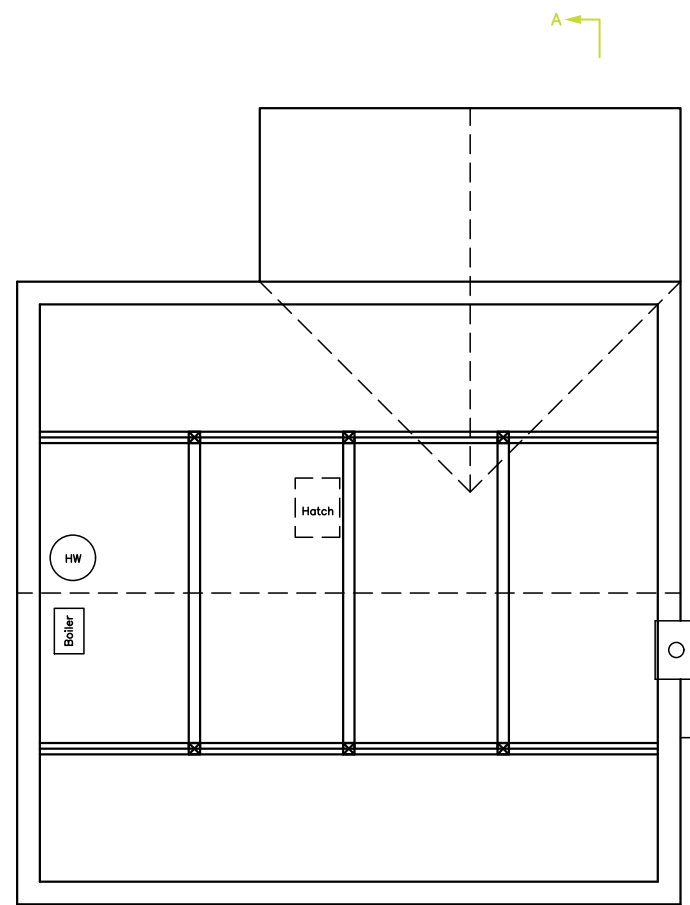

Loft Plan

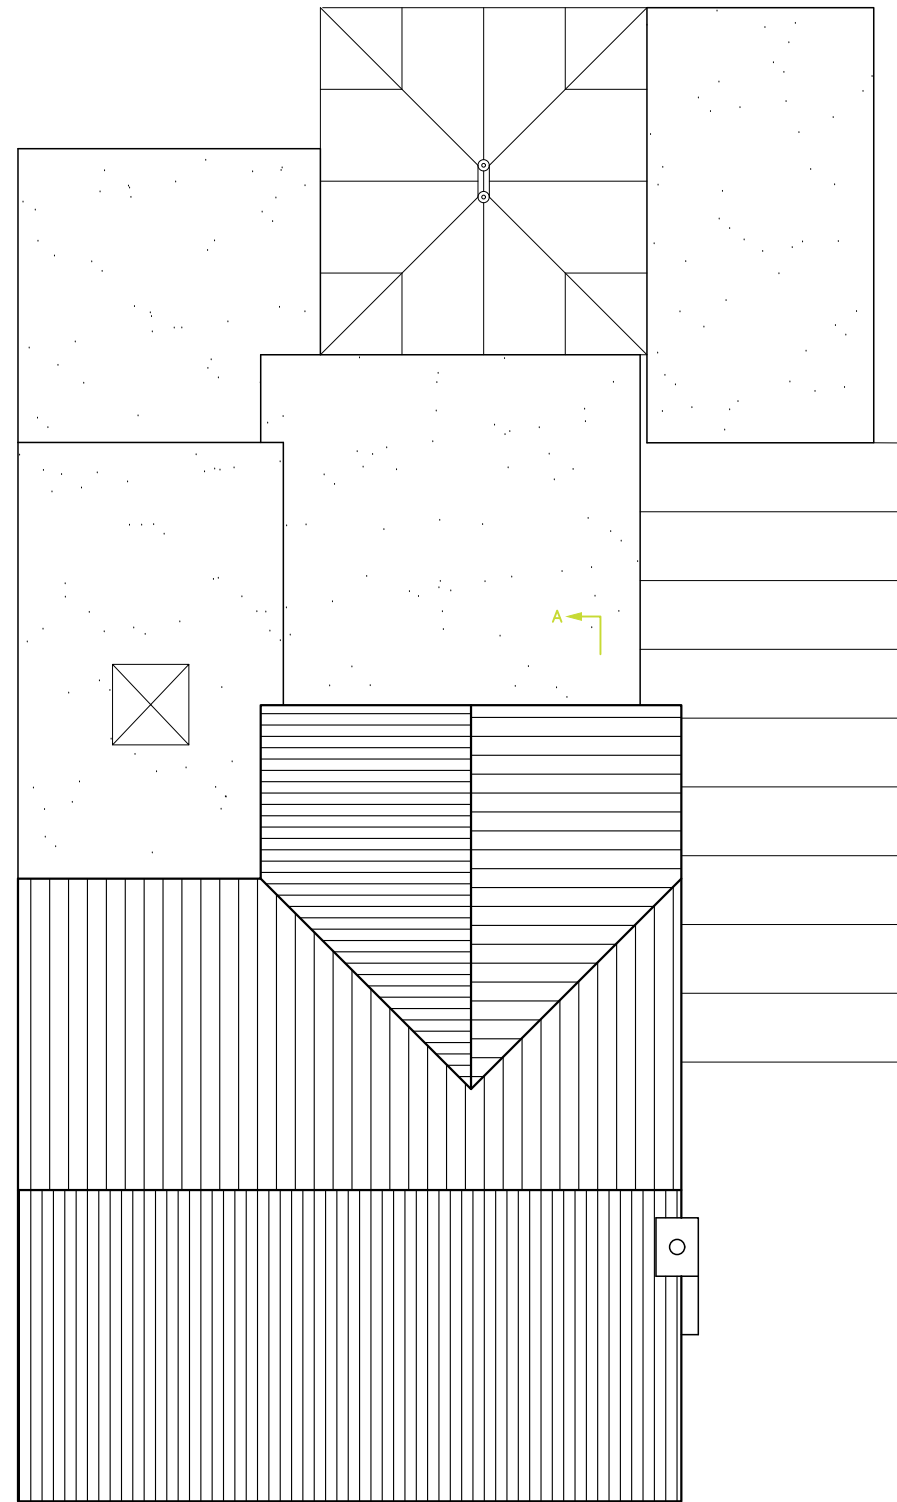

Roof Plan

Survey Plans

9 Orchard Rd,
Hayling Island,
PO11 9JX

Revisions
a) Note/Date/Initial
b)
c)
d)

CAD
Critchley Architecture And Design

Contact: 03392 474 919 | info@caad.online
The Old Brewery, 15E South Street, Havant, PO9 1BU

Scale A1=1:50, A3=1:100
Drawn SAR
Date 31/08/18

18084-202⁰