


PHYSICAL SCALE IN METERS @ 1:100

NOTES:
This drawing has been produced solely for PLANNING/DESIGN.
Do not Scale from this Drawing except for planning purposes.
Any drainage shown is presumed and to be checked on site before commencement of works.
This drawing is the copyright of MF Designs Ltd.

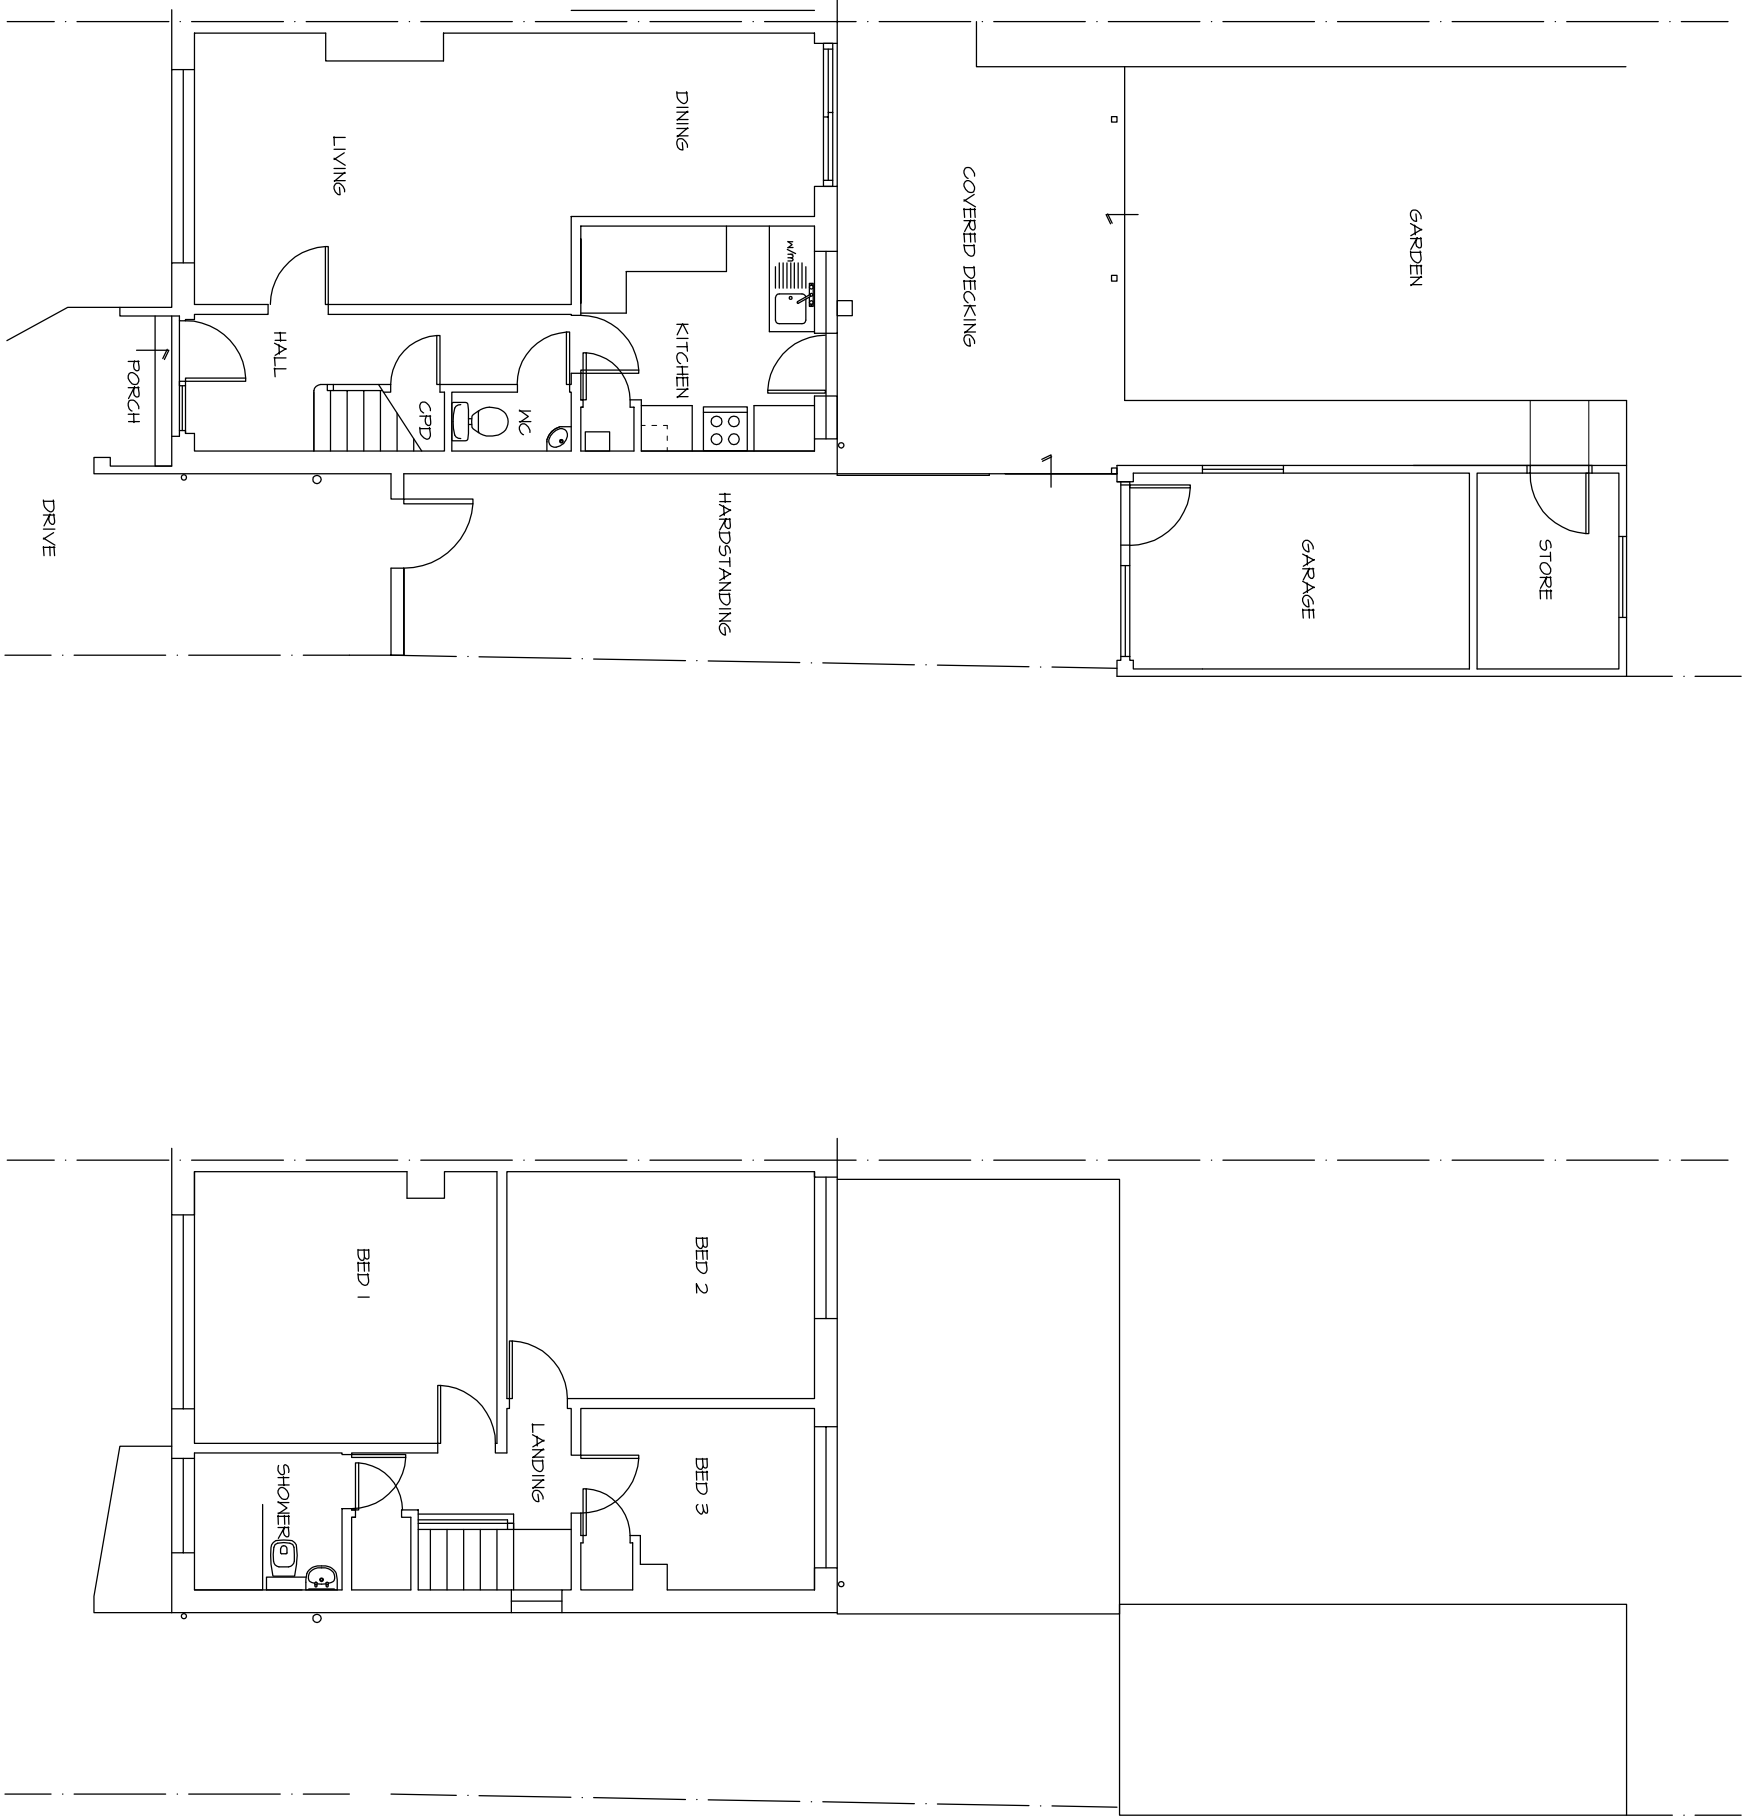

Existing Ground

Existing First



EXISTING SURVEY - 58 Highland Road, Emsworth. PO10 7JN

mf designs ltd

Chartered Architects



36 Grove Road • Havant • Hampshire • PO9 1AR
Director: Martin Farrer RIBA • Co Registration No.4507379

t/f 02382 470967
e admh@mfdesigns.org.uk

Date: Oct 2023
Scale: 1:100

Job No: 3323
Dwg No: EX_01