
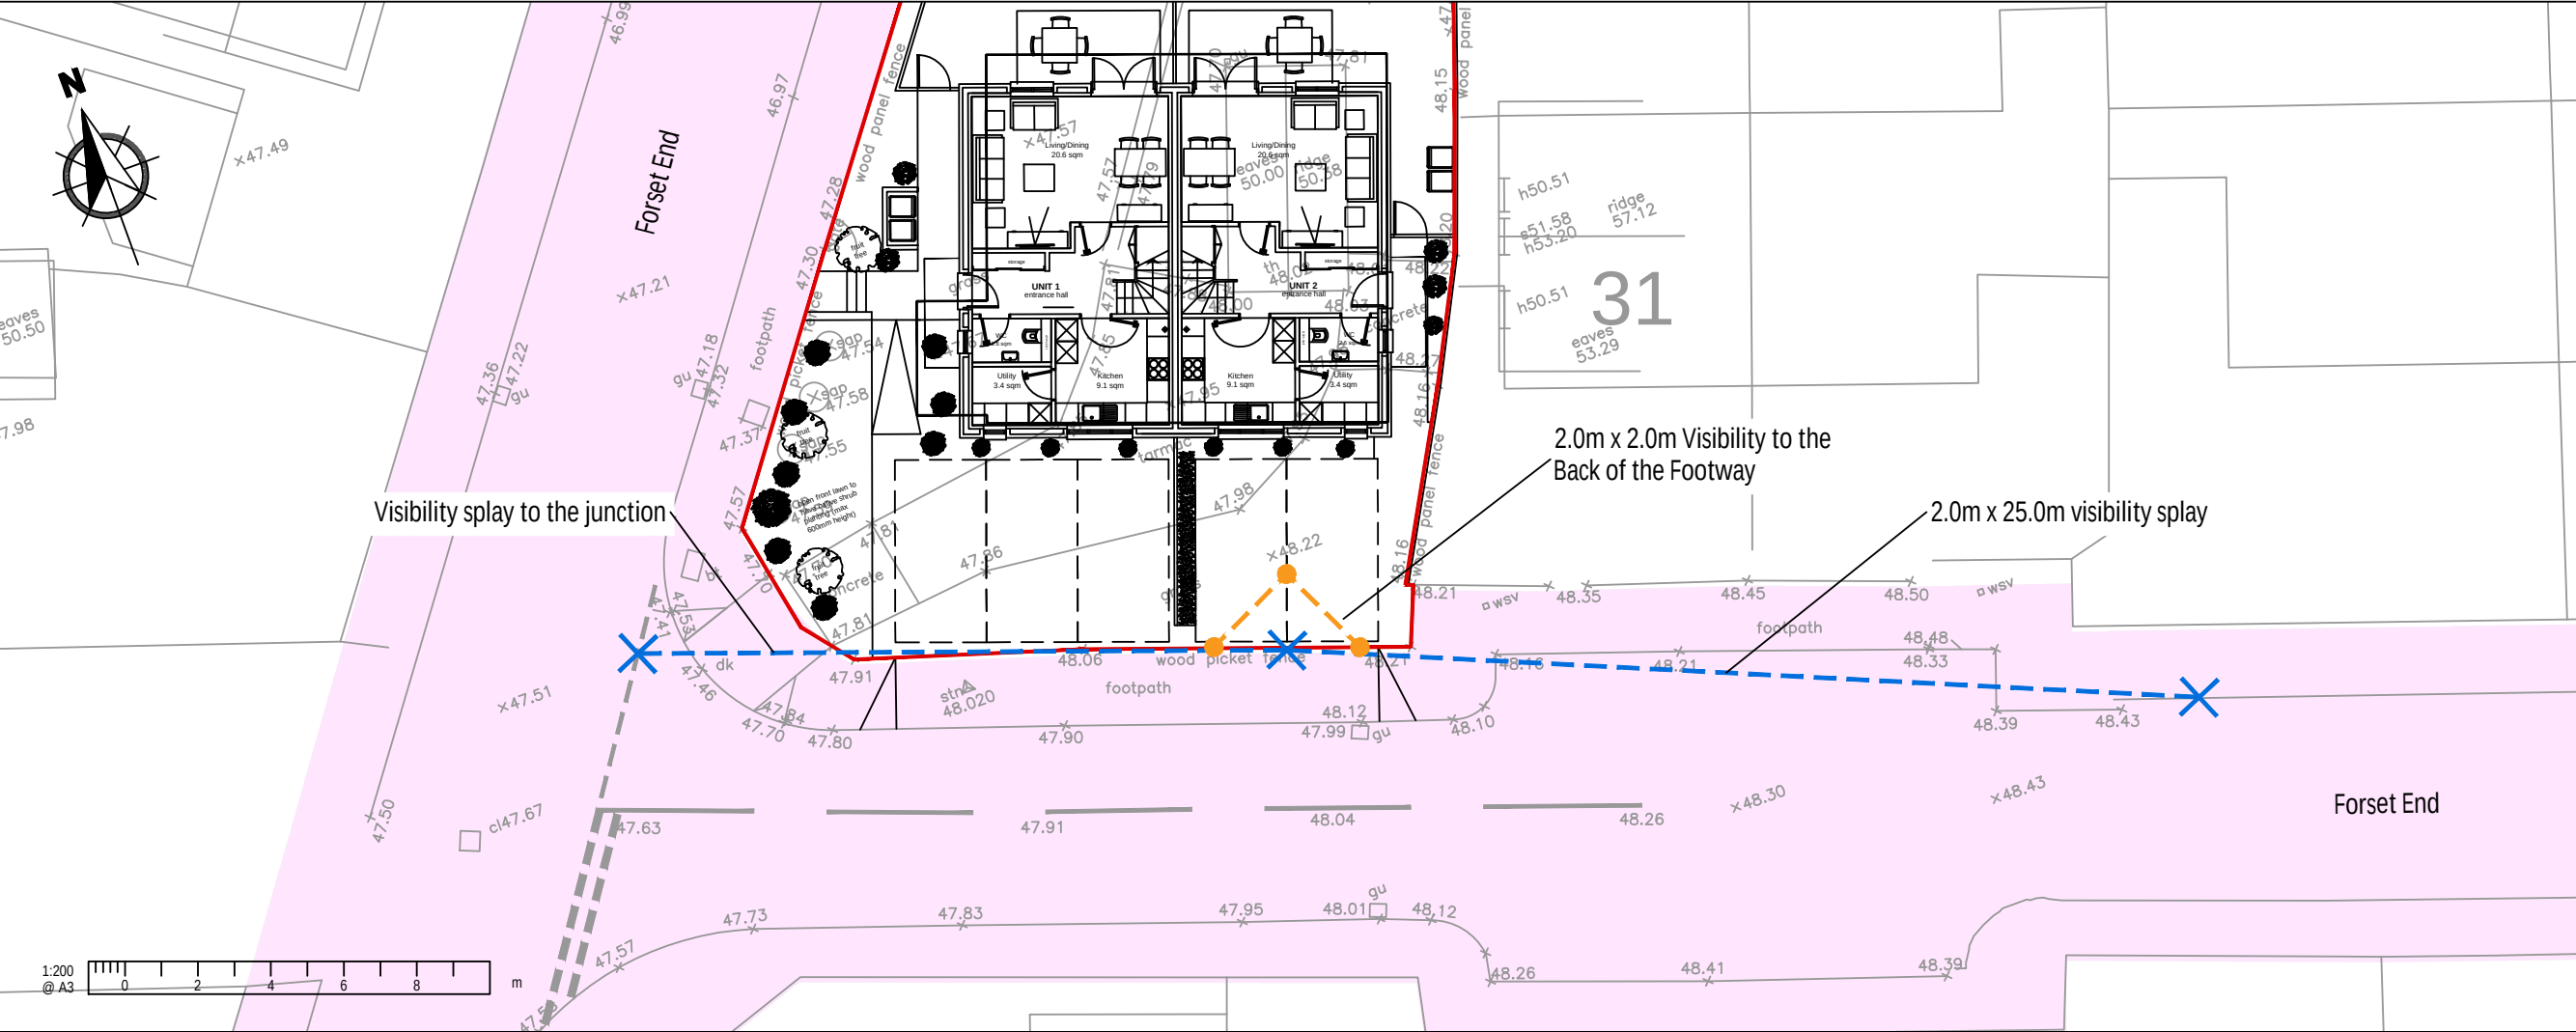


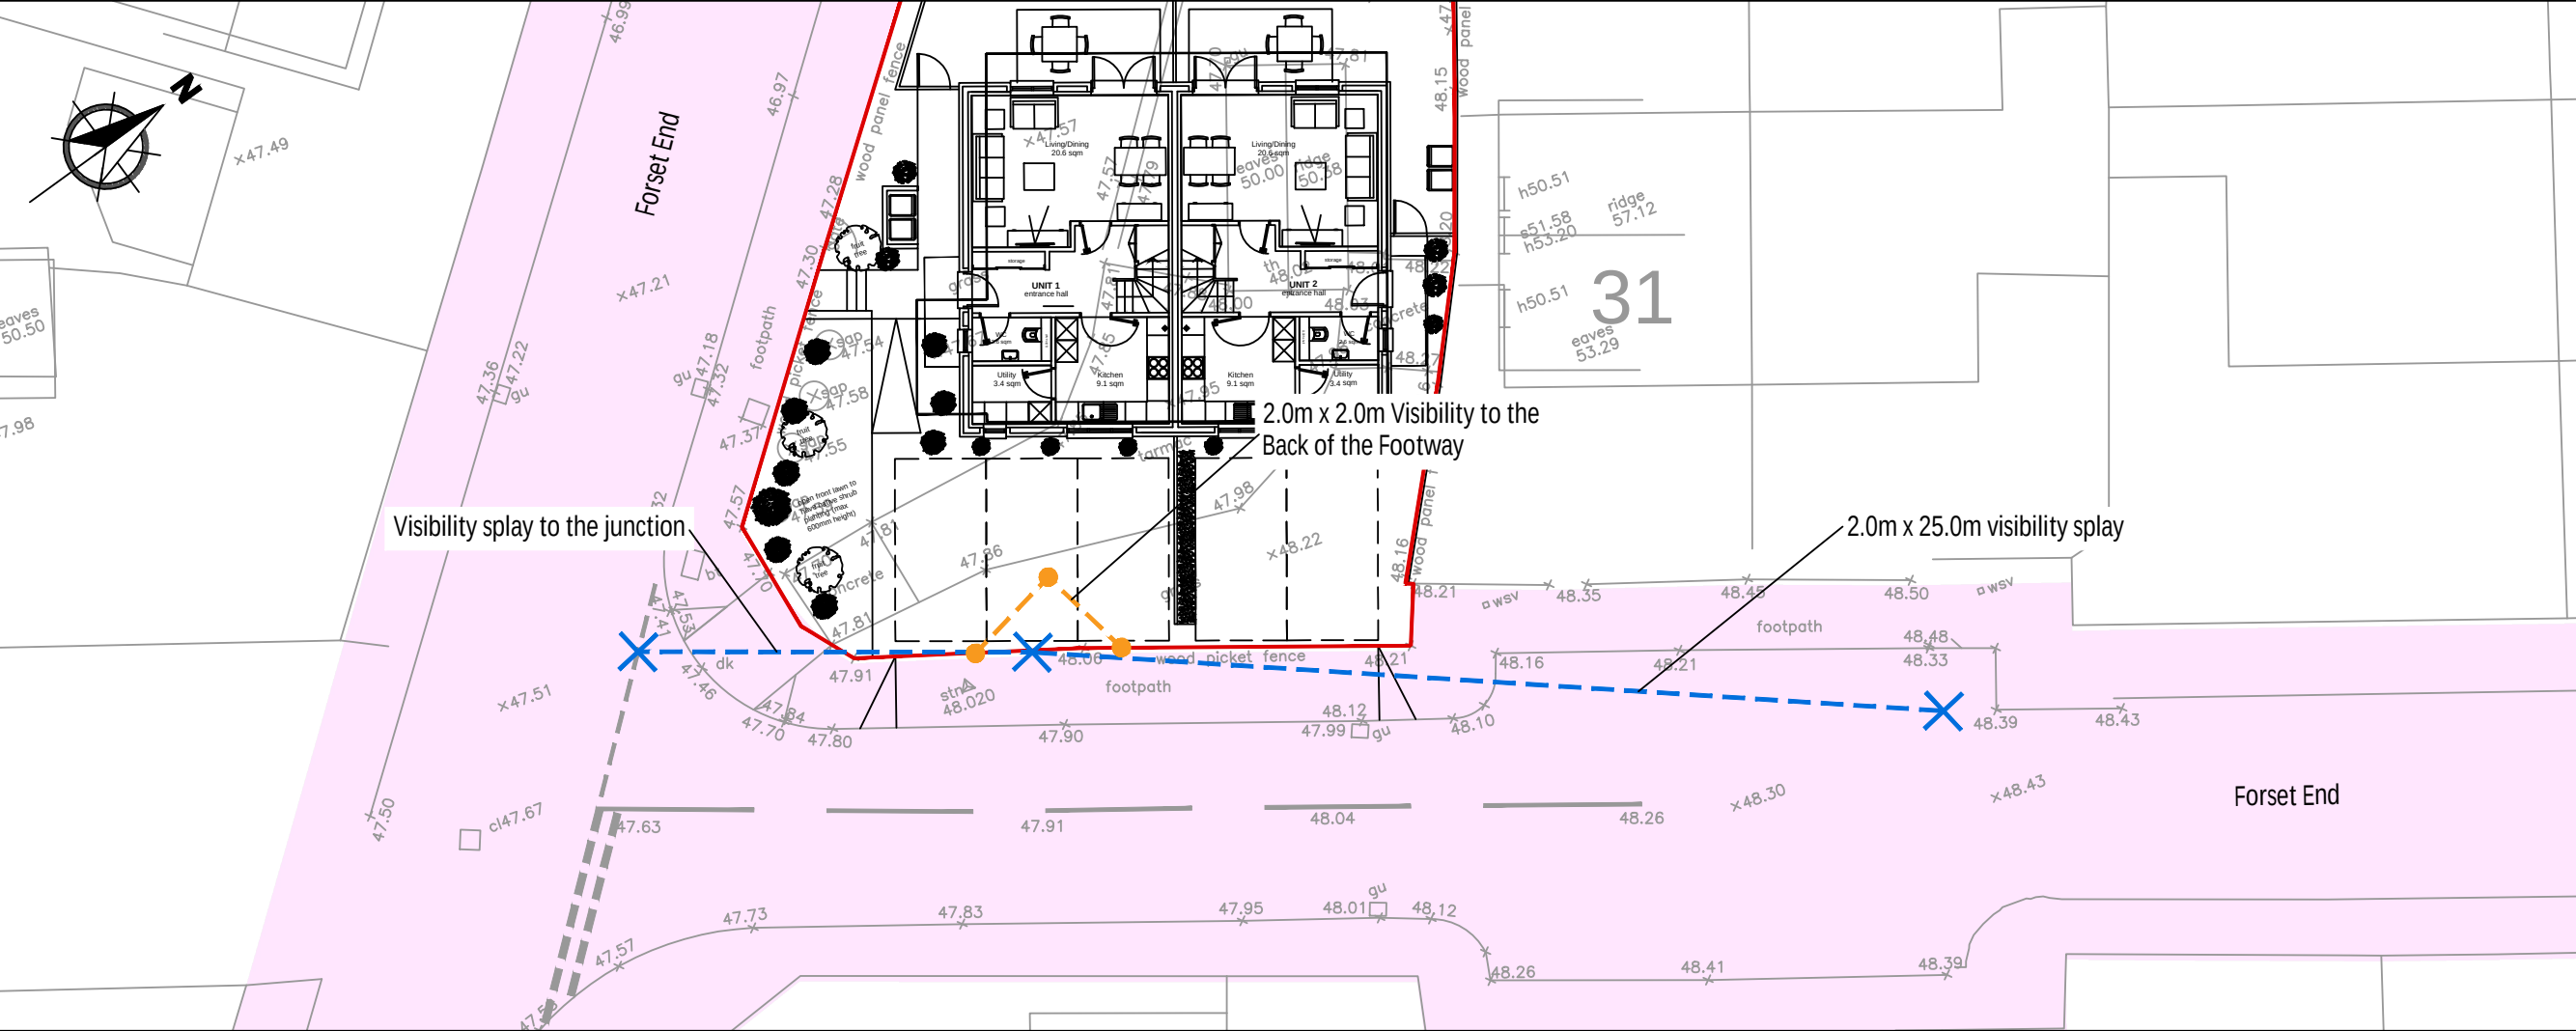

NOTES

A3

1. This drawing is to be read in conjunction with all other Bright Plan drawings, and with all relevant Architect's and Engineer's drawings and specification. Any discrepancies found are to be reported immediately to the Engineer.
2. Bright Plan accepts no responsibility for inaccuracies in data provided by third parties such as topographic surveys or Ordnance Survey mapping.
3. Do not scale, work to figured dimensions only. All dimensions are in millimeters unless noted otherwise and all levels are in metres from the topographic survey datum.
4. Any information given regarding existing underground services is given in good faith after consultation with the relevant authority, however accuracy is not certain.

-Legend-

- Application Boundary
- Public Highway (TBC)
- Existing Road Markings
- Junction Visibility Splay
- Visibility Splay to the Back of the Footway

A	Revised Layout	13/12/2023
-	Original Issue	10/10/2023
Rev.	Amendments	Date



BRIGHT PLAN
Transport Planning and Civil Engineering Consultants
65, Chichester Enterprise Centre, Terminus Road, Chichester, PO19 8FY
Tel: 0333 358 3270 Email: enquiries@bpcivils.co.uk
www.bpcivils.co.uk

Drawing Status	Final
Client	Peter Ernest Homes
Project	31 Forest End, Waterlooille
Drawing Title	Visibility Splays
Scale	1:200
Date	Dec 23
Drawn By	SMO
Checked By	ALB
Drawing No.	2023-6548-005
Rev.	A