




VALVE TOWER, DOWNSTREAM CULVERT AND
CONTROL BUILDING PLAN VIEW
SCALE 1: 250

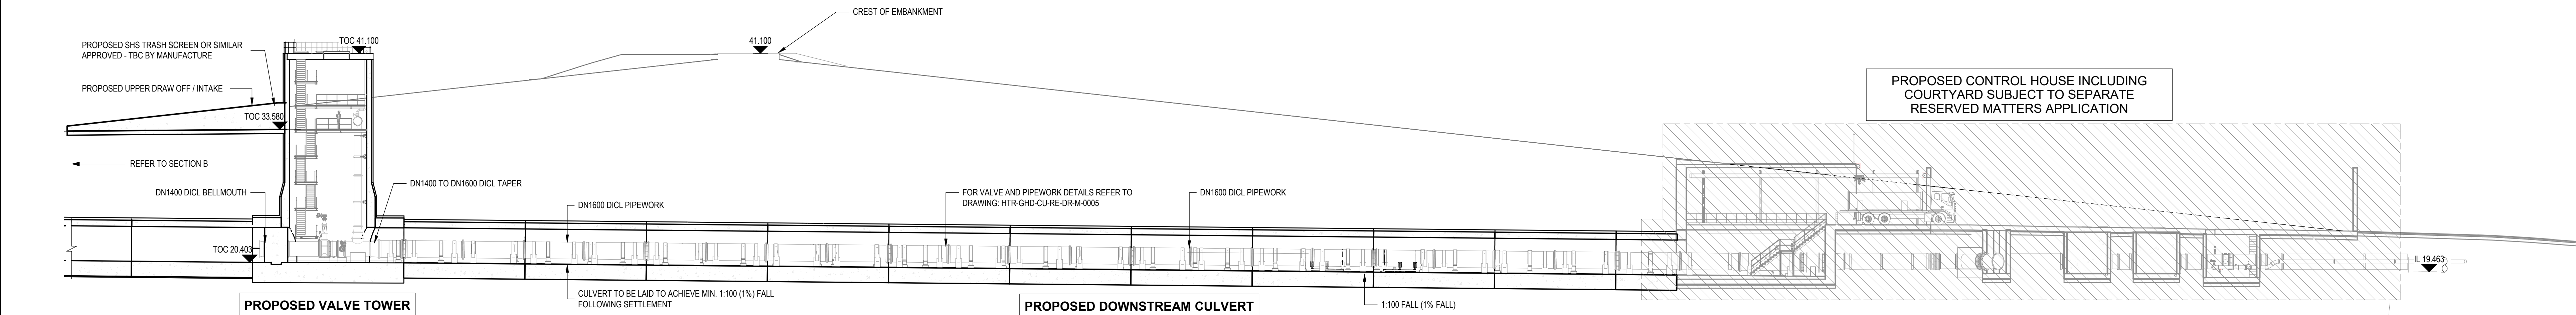


A SECTION
SCALE 1: 250

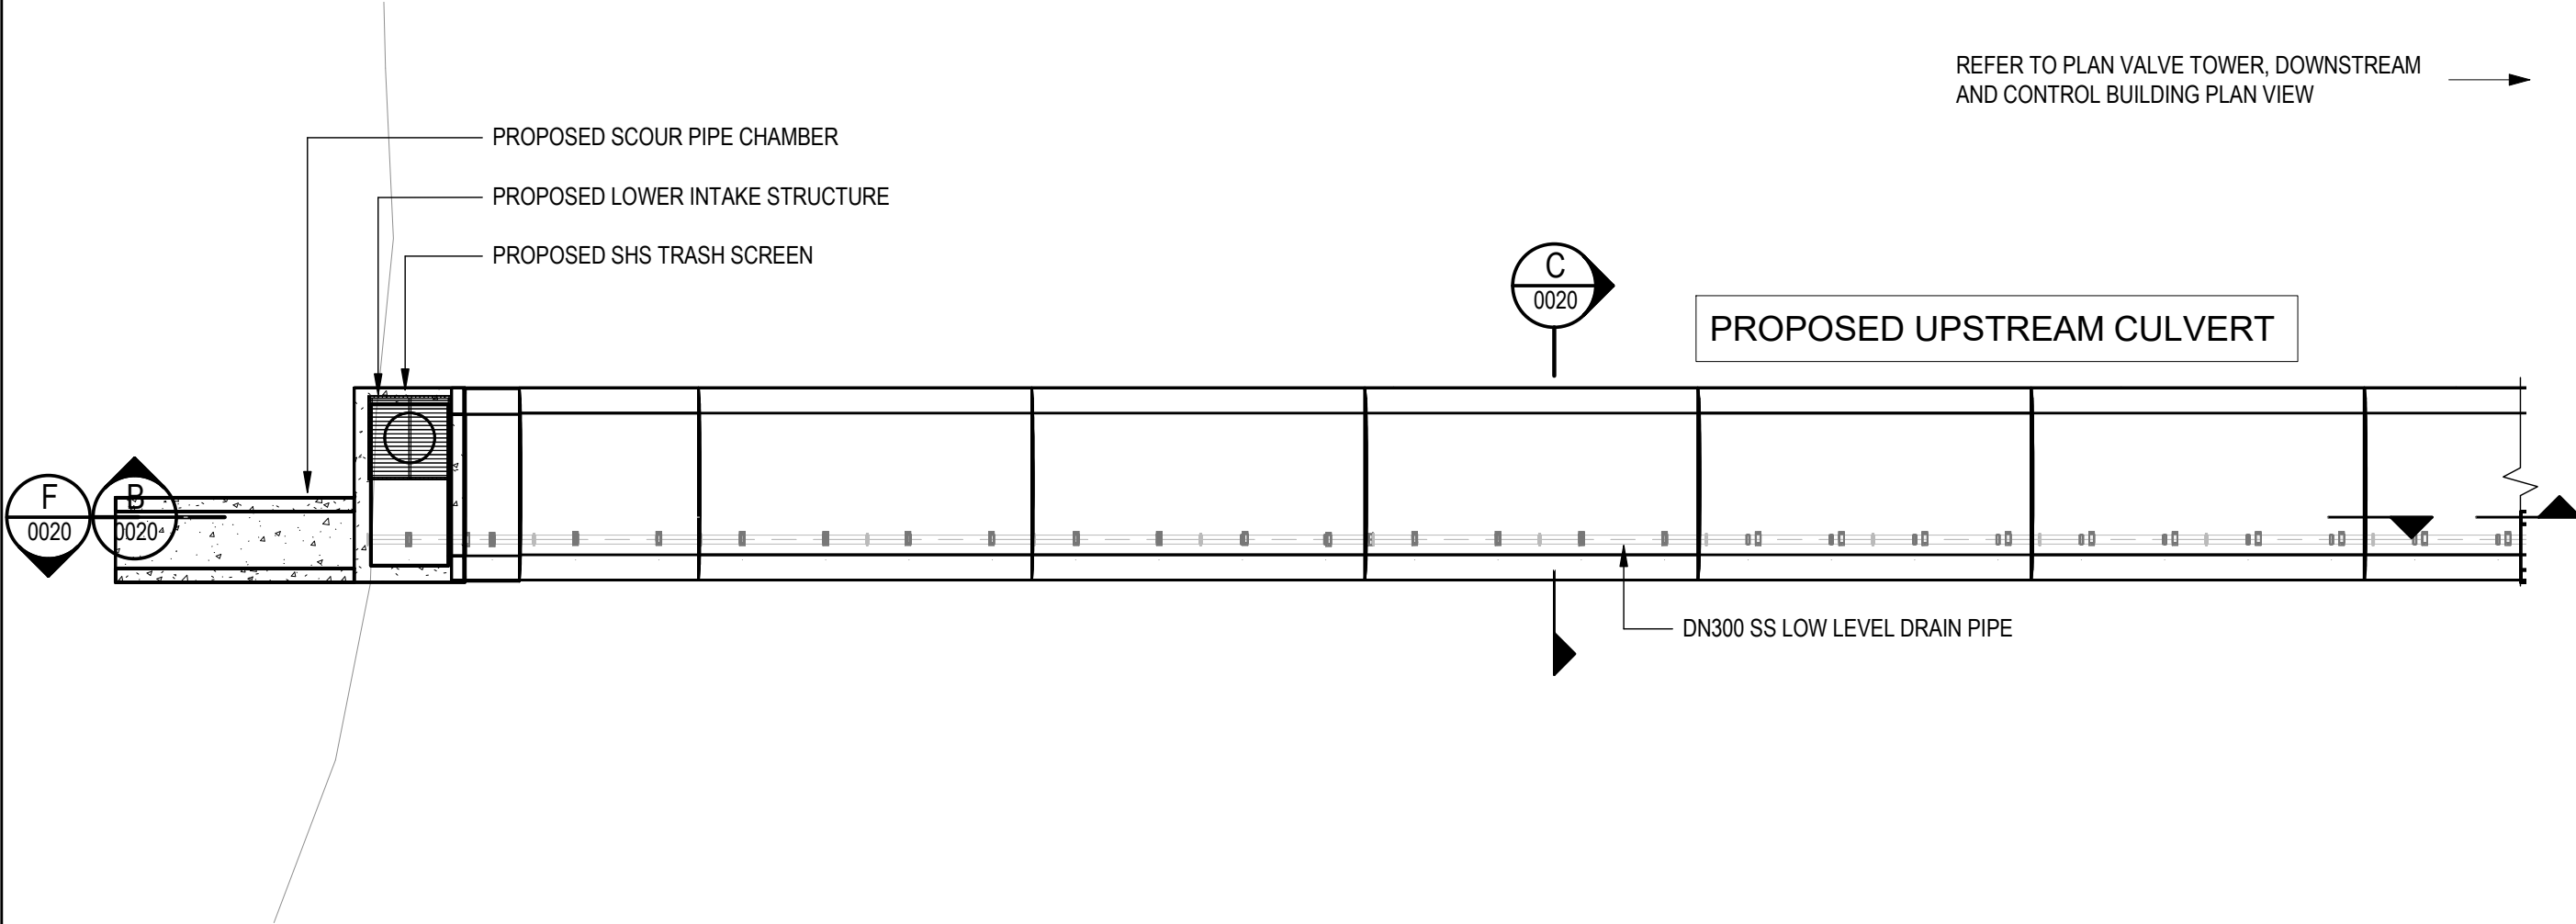


CULVERT INTAKE STRUCTURE AND UPSTREAM
CULVERT PLAN VIEW
SCALE 1: 250

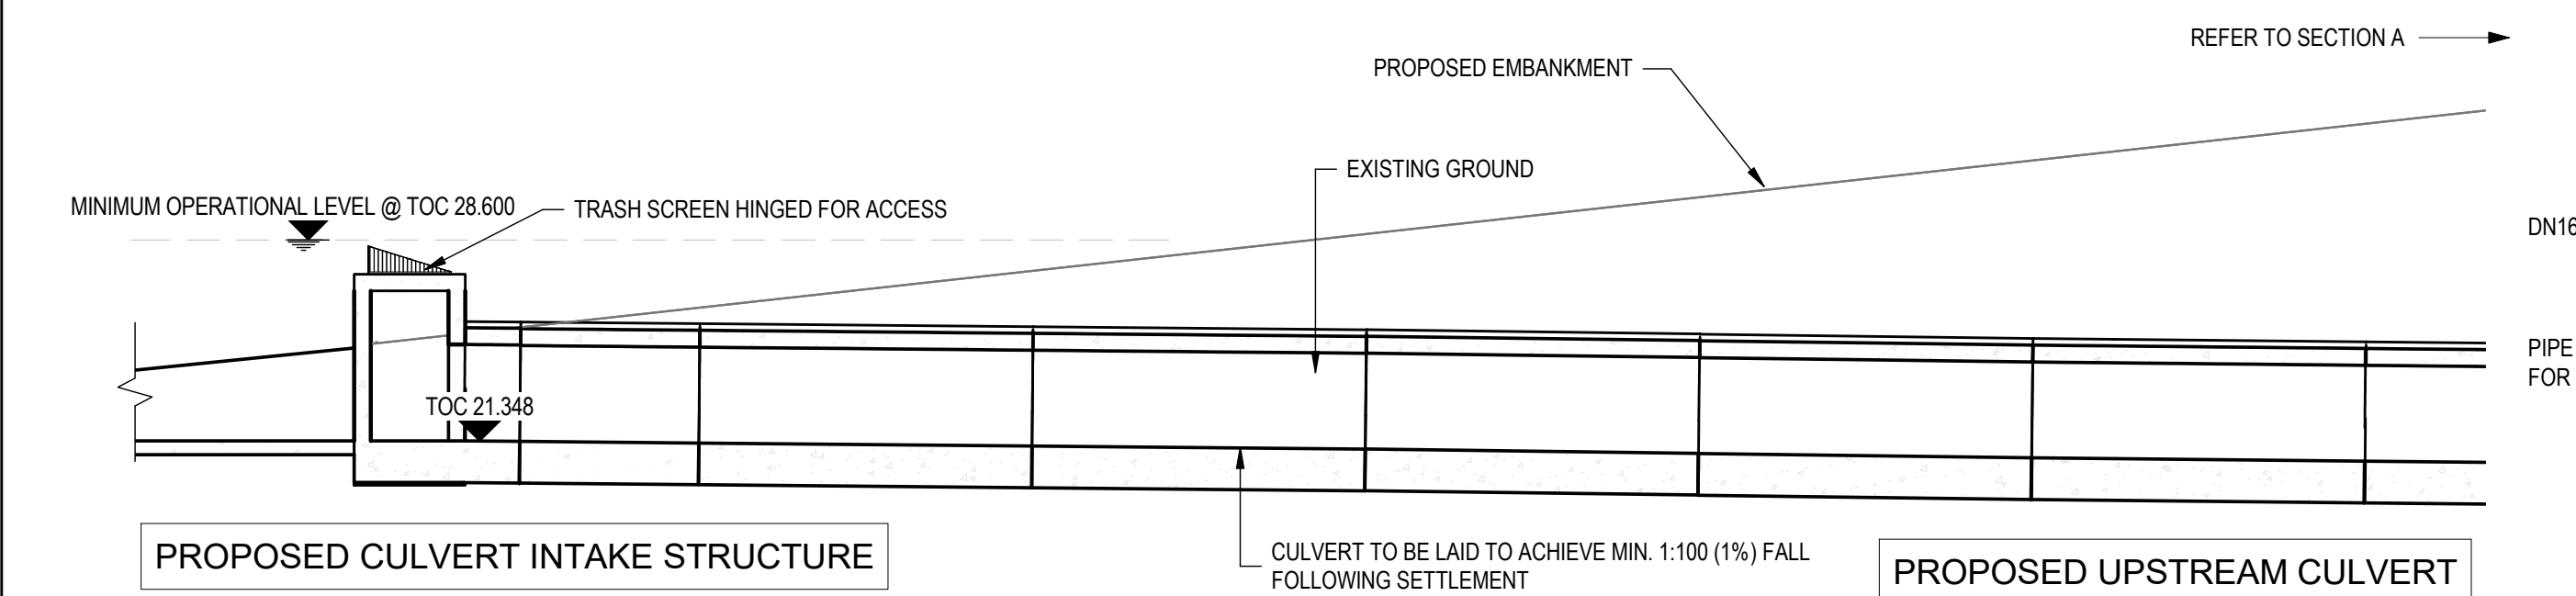


B SECTION
SCALE 1: 250

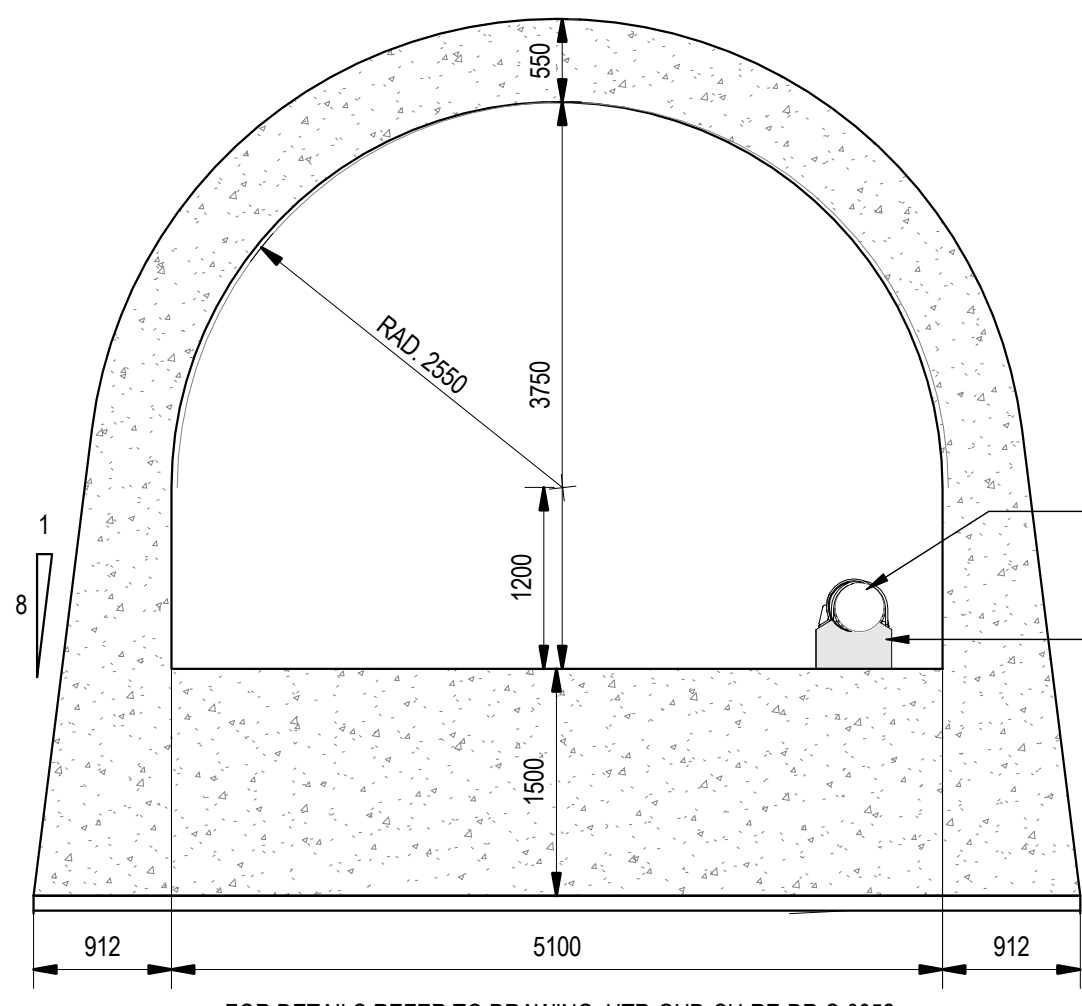


C SECTION
SCALE 1: 50

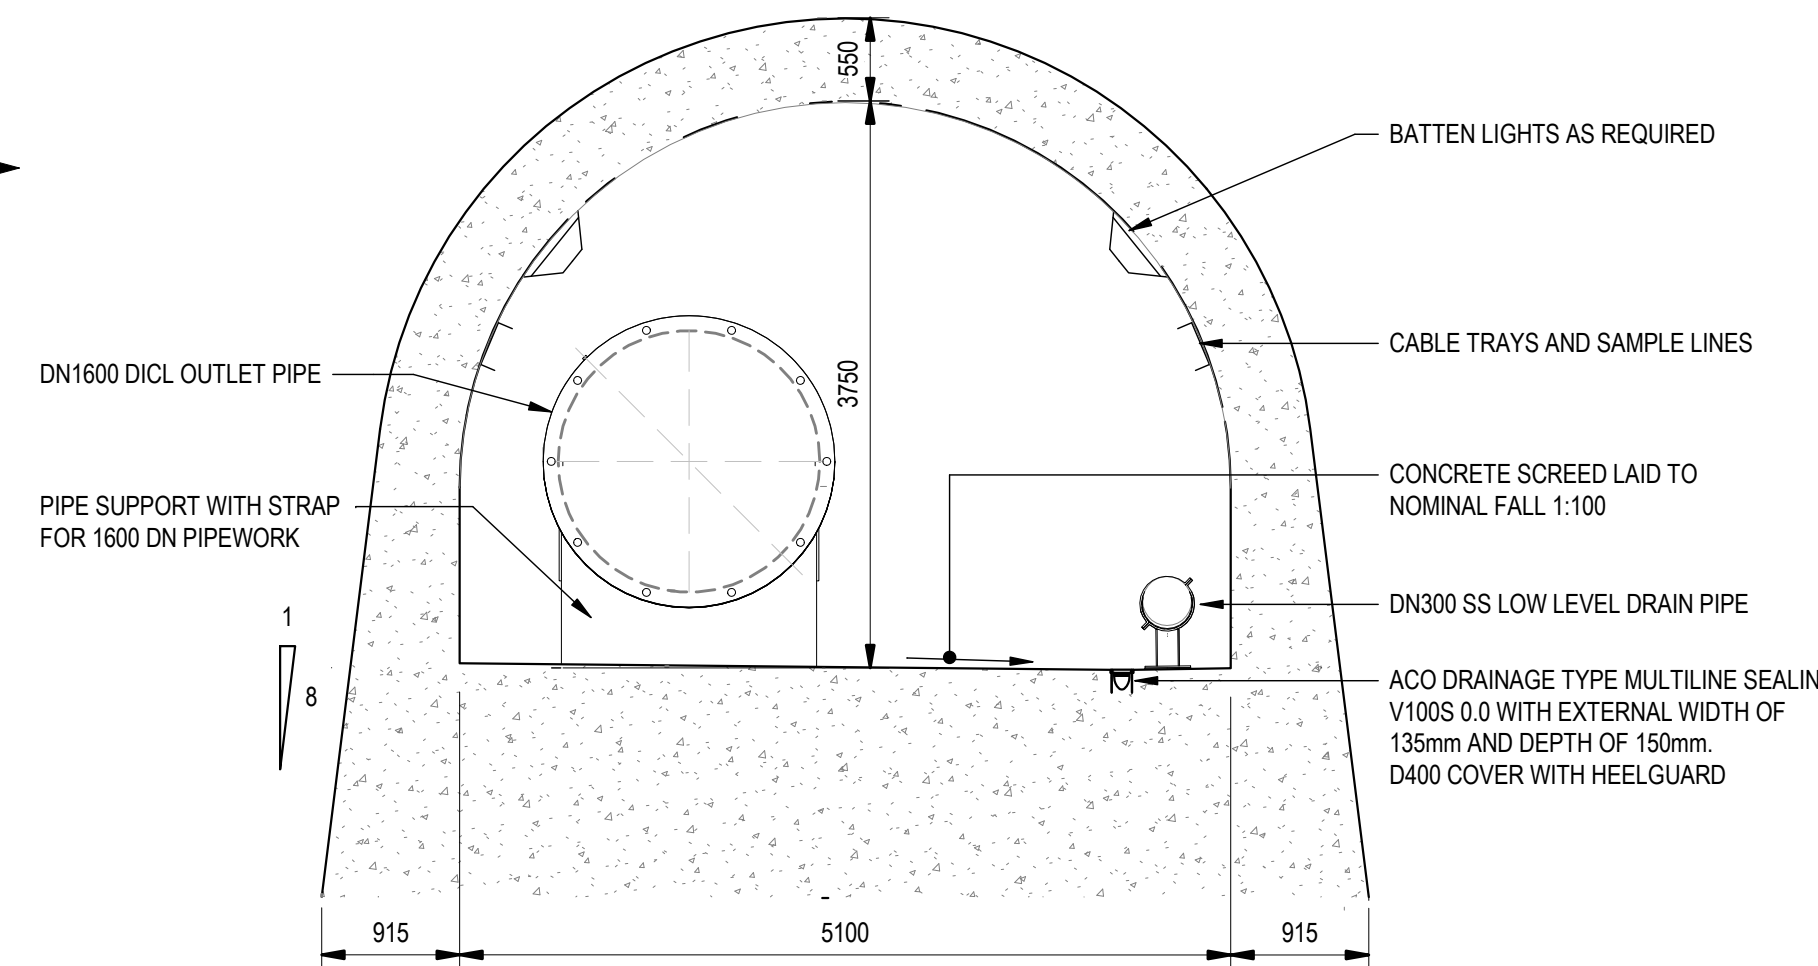


D SECTION
SCALE 1: 50

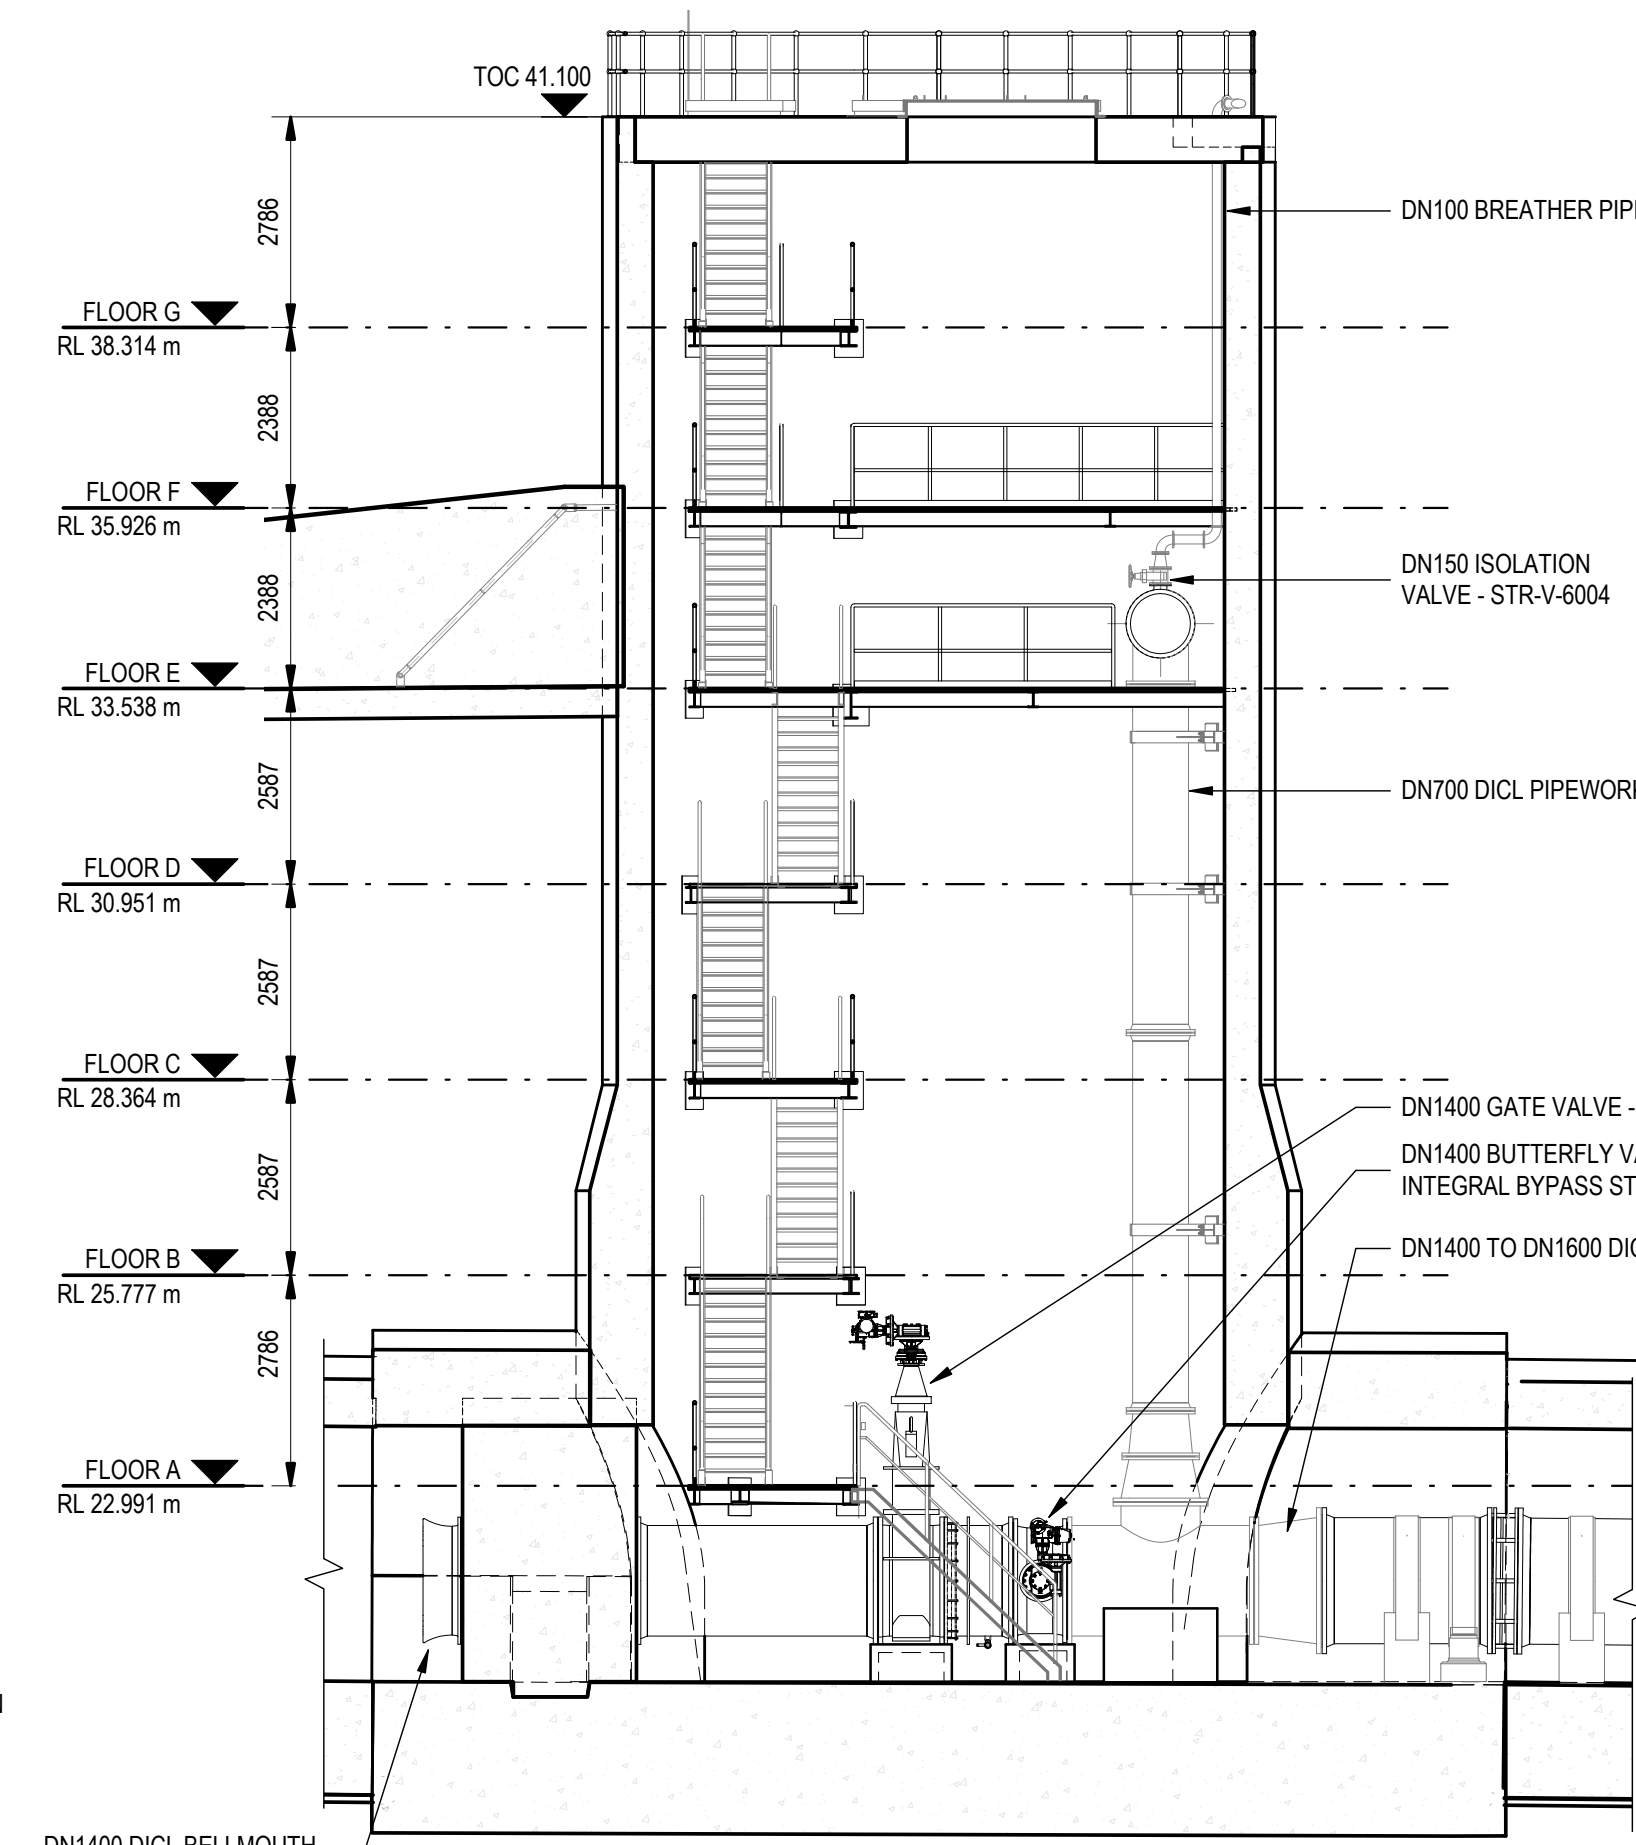


E SECTION
SCALE 1: 100

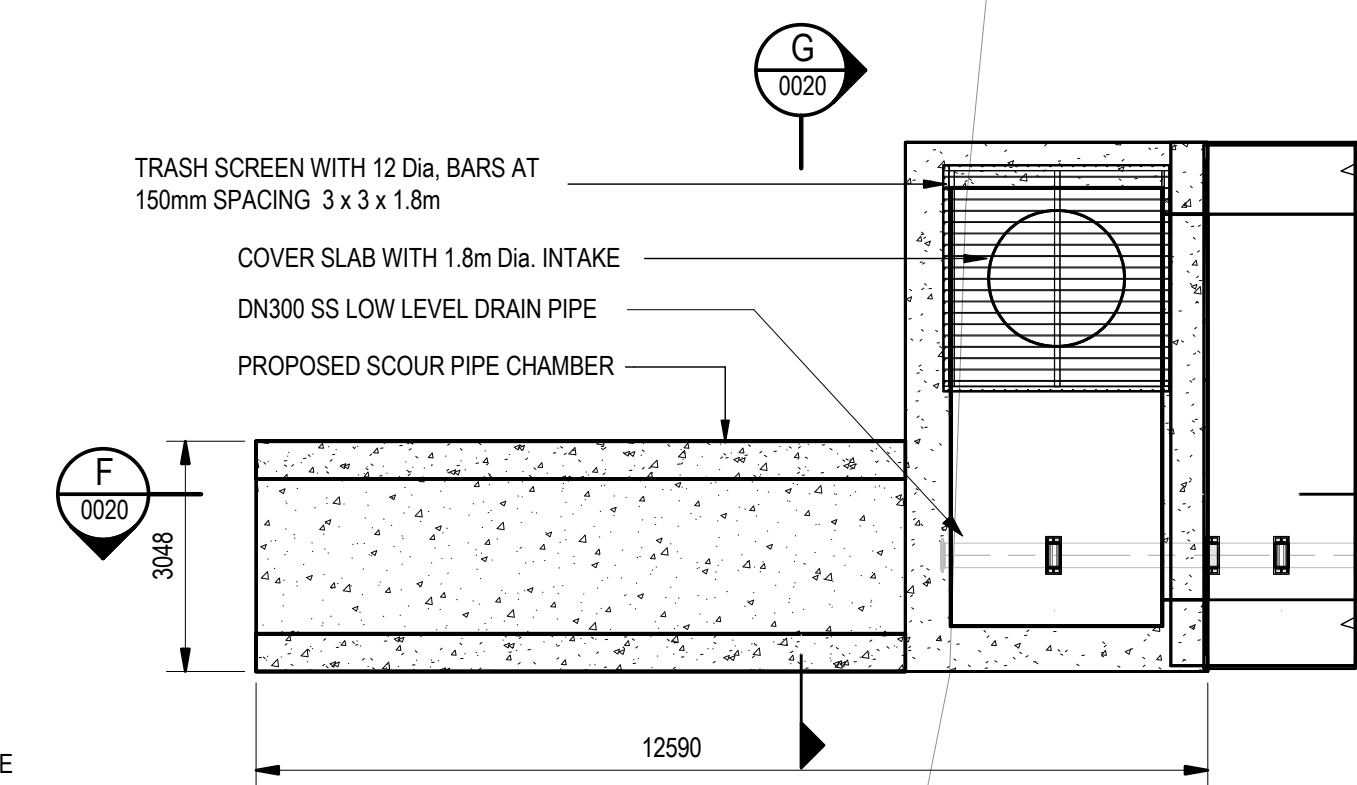


INTAKE STRUCTURE PLAN VIEW
SCALE 1: 100

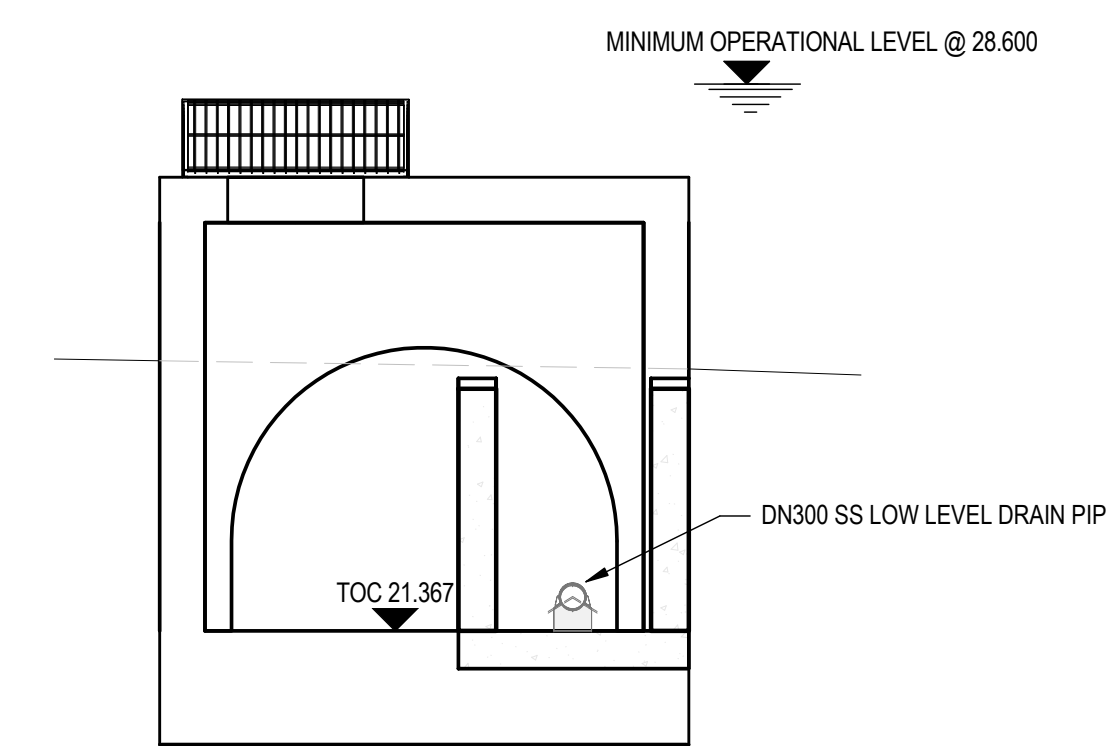

G SECTION
SCALE 1: 100

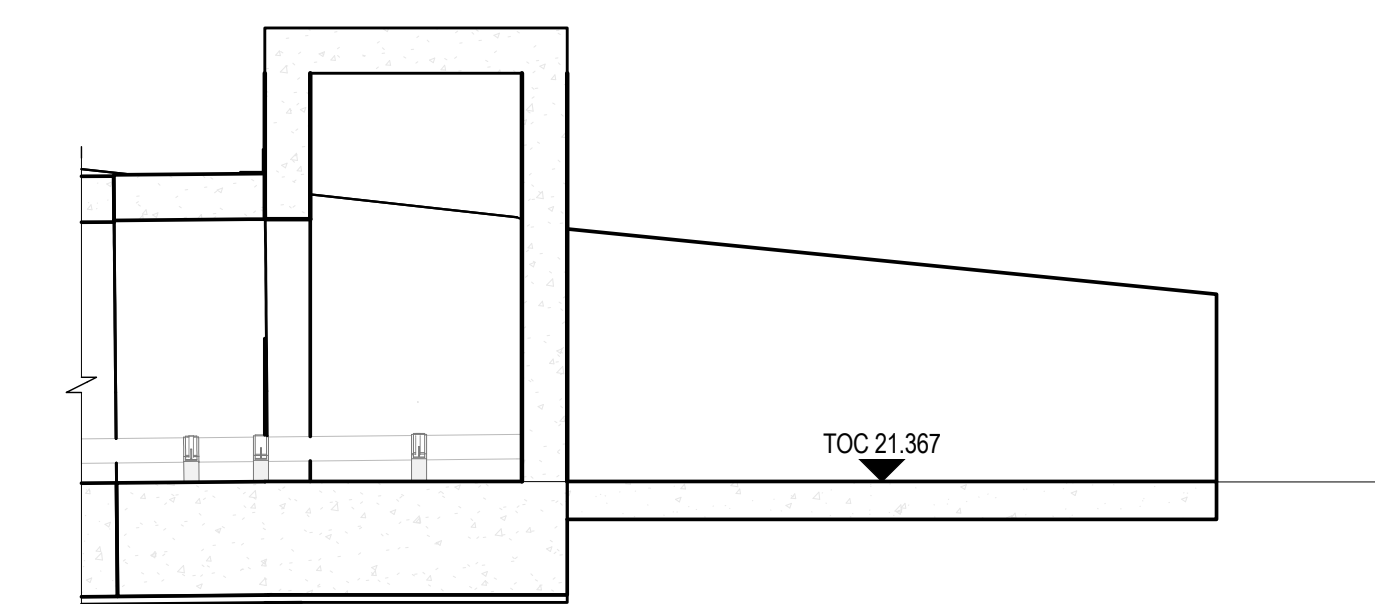

F SECTION
SCALE 1: 100

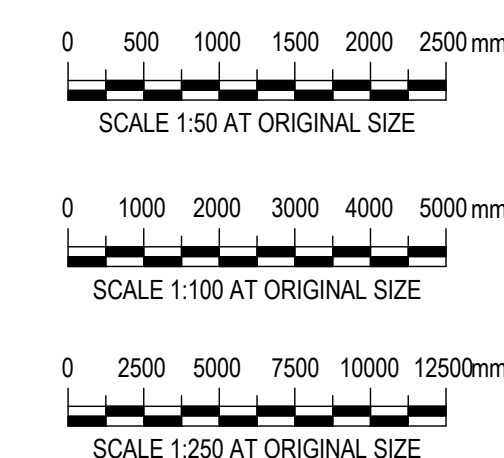


P06 FOR COMMENTS	AP	TG	15.07.24	
P05 FOR REVIEW	SG	TG	08.07.24	
P04 FOR COMMENT	AP	TG	30.05.24	
P03 S4 FOR APPROVAL	SG	TG	16.04.24	
P02 DESIGN AMENDMENTS	SG	TG	12.04.24	
P01 FOR COMMENT	AH	TG	09.04.24	
Rev	Description	Checked	Approved	Date
Author	IA	Drafting Check	EH	Reg No.
Designer	AP	Design Check	K/CNTB	Date
				22.03.2024

DRAWING NOTES

- ALL DIMENSIONS ARE IN mm AND ALL LEVELS ARE IN m UNLESS NOTED OTHERWISE
- ALL LEVELS SHOWN ARE RELATIVE TO ORDNANCE DATUM

Telephone: Havant (023) 9249 9888
Fax: Havant (023) 9245 3832
Website: www.portsmouthwater.co.uk
Registered Office: PO Box 8 West Street
Havant Hampshire PO9 1LG
REGISTERED IN ENGLAND No. 2536465

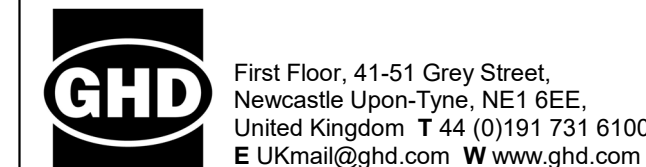

GHD Limited
Conditions of Use: This document may only be used by GHD's client and any other person who GHD has agreed can use the document for the purpose for which it was prepared and must not be used by any other person or for any other purpose.



Project No.
12547181

Client	PORTSMOUTH WATER
Project	HAVANT THICKET RESERVOIR
Status	FOR APPROVAL

Outlet Works
Valve Tower & Culvert
General Arrangement
Plans and Sections

HTR-GHD-ZZ-ZZ-DR-T-0020

Size
A0
Rev
P06