


	Luminaire A 
Supplier	D W Windsor
Type	Sabre 16L ED 3k C2 450mA UMS UG 42 0025 0000 100
Lamp(s)	16 x 3k LED
Lamp Flux (klm)	2.85
Maintenance Factor	1.00
No. in Project	14

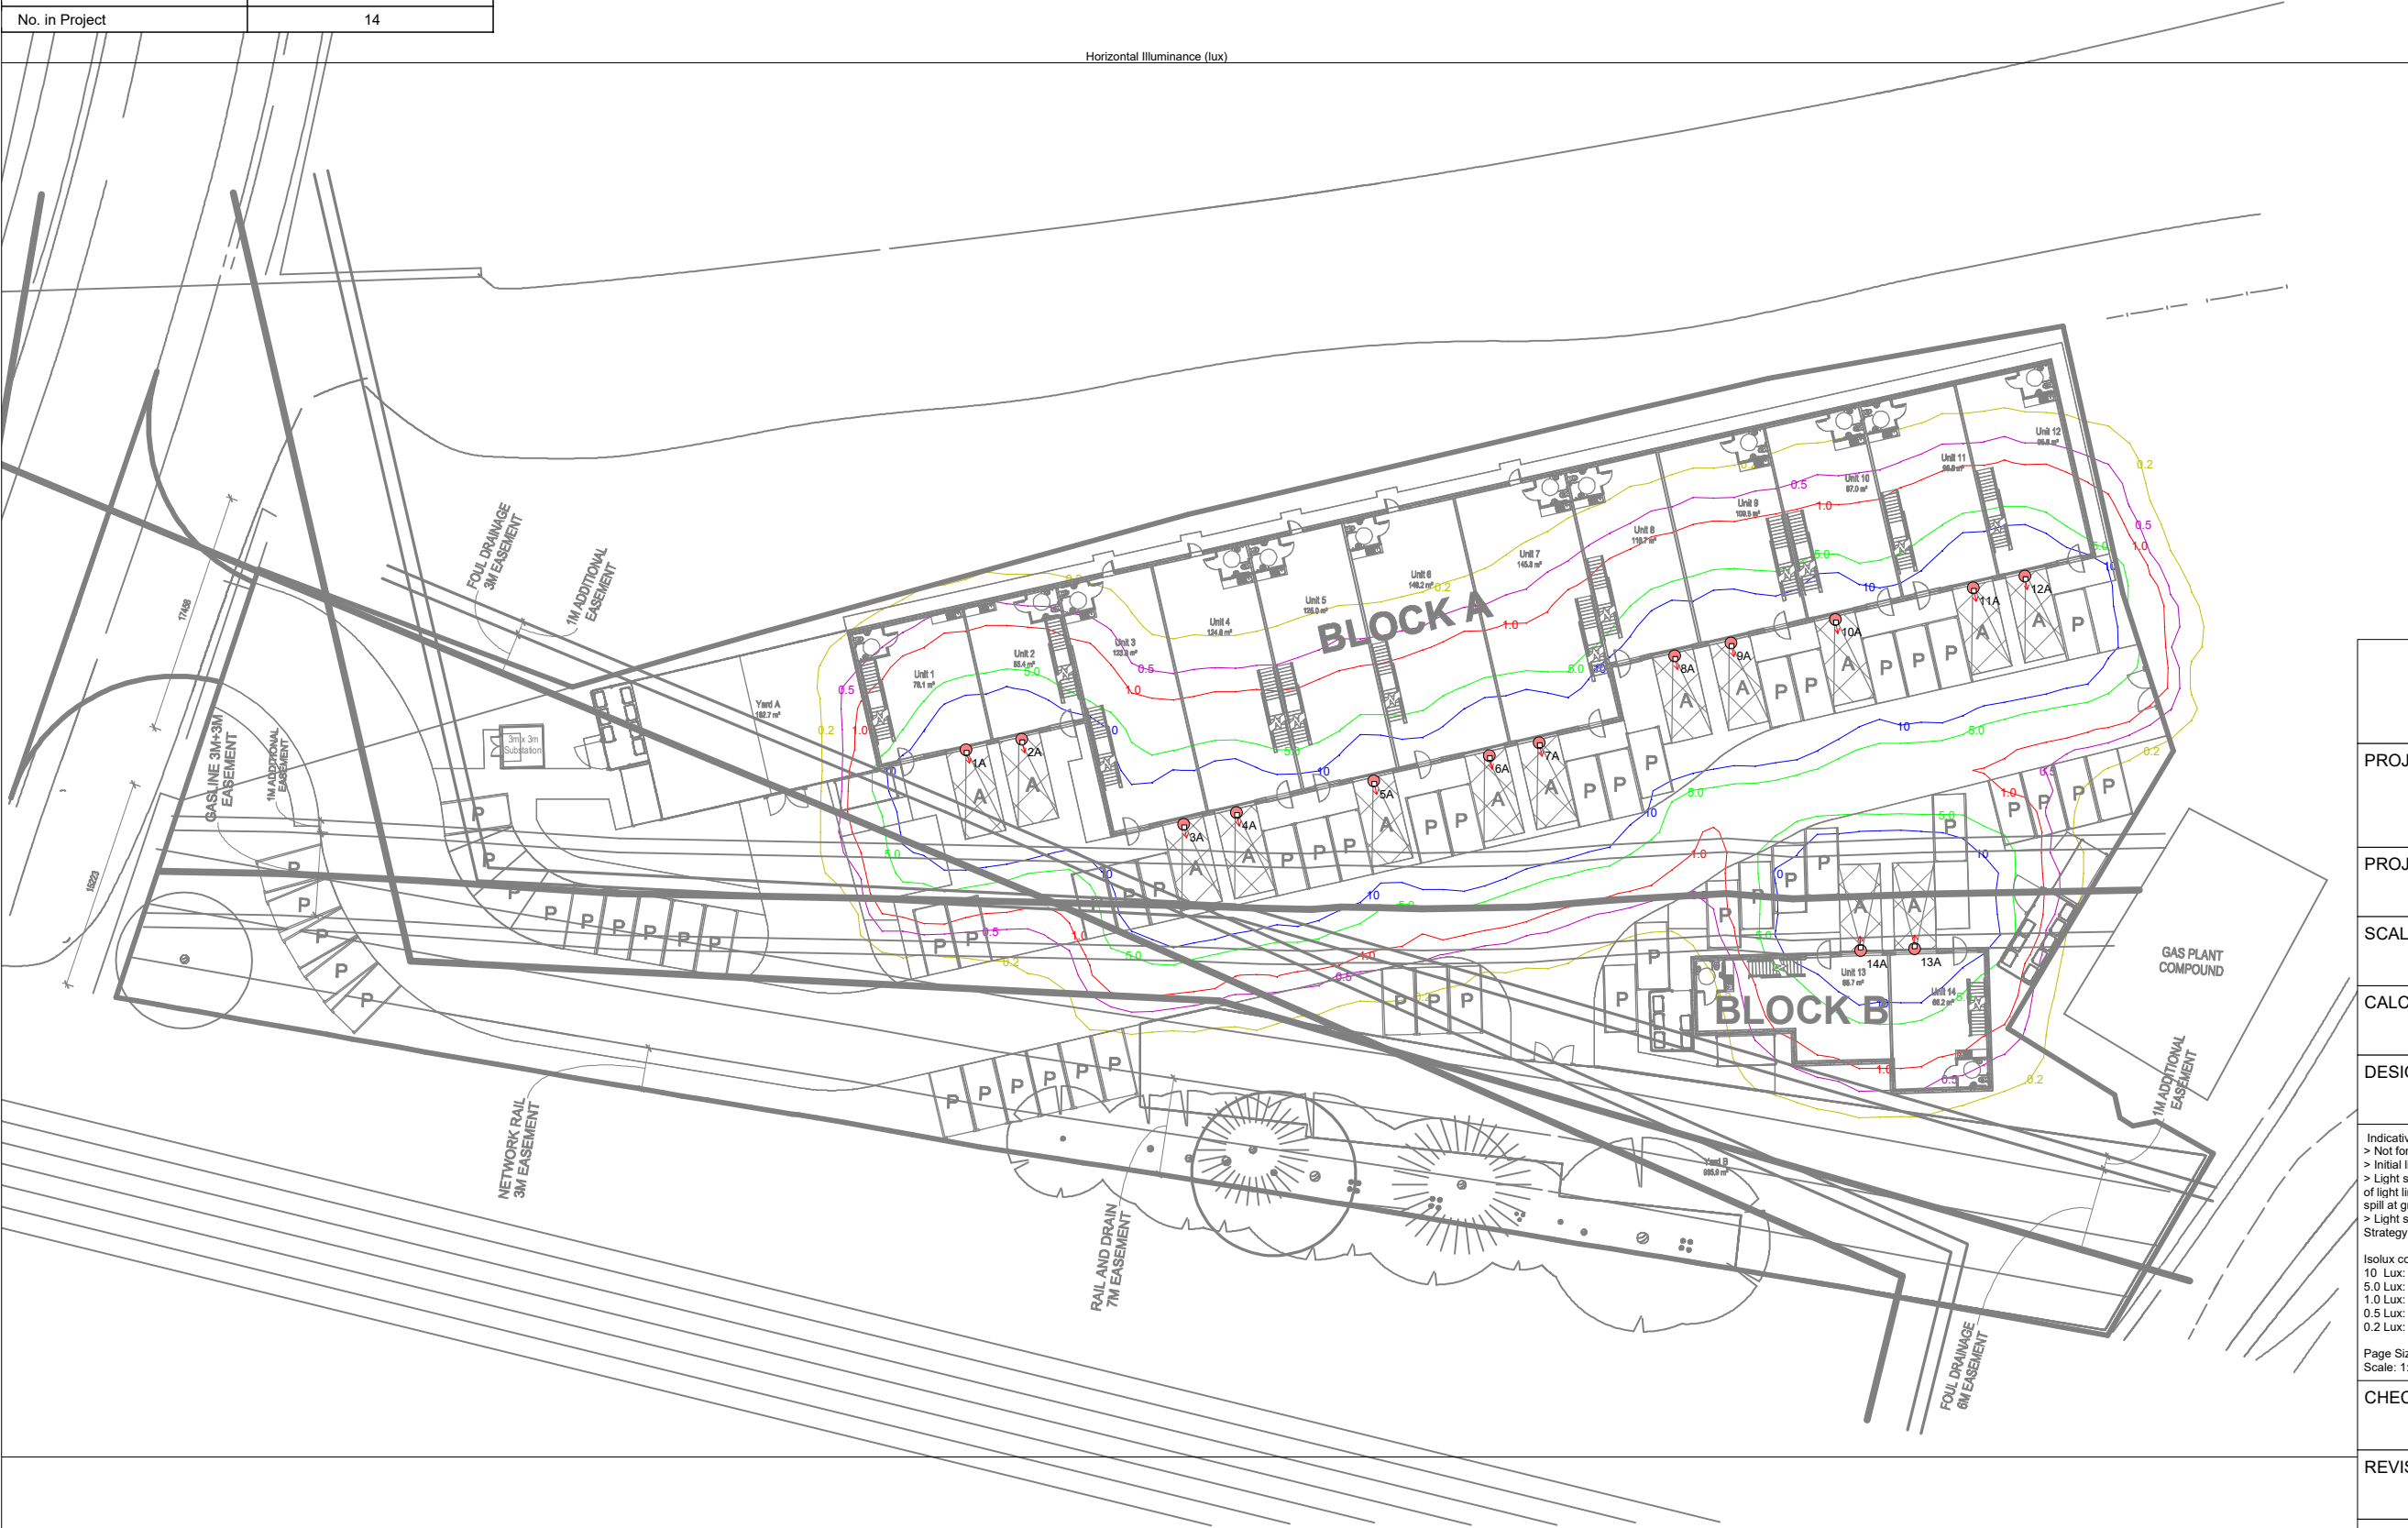

DFL LIGHTING DESIGN • ELECTRICAL • SMART CITIES • ENERGY REDUCTION • LIGHTING IMPACT	
PROJECT NAME: INTERBRIDGES, EMSWORTH	
PROJECT No: 3477-DFL-ELG-XX-LD-EO-13001	
SCALE: 1:500	DATE: 21 November 2024
CALCULATION: Horizontal Illuminance (lux)	
DESIGNER: DFL-UK (SP)	
Indicative light spill diagram. > Not for construction. > Initial light levels shown. > Light spill diagram does not consider blocking or shading effects of light limiting objects and represents worst-case horizontal light spill at ground floor level. > Light spill diagram to be read in conjunction with Lighting Strategy: 3477-DFL-ELG-XX-RP-EO-13001-S3 Isolux contours shown: 10 Lux: Blue 5.0 Lux: Green 1.0 Lux: Red 0.5 Lux: Purple 0.2 Lux: Yellow Page Size: A3 Scale: 1:500	
CHECKED BY: AJB	APPROVED BY: AL
REVISION: P01	SUITABILITY: S3
PREPARED BY: DFL-UK +44 (0)1962 855080 17/18 City Business Centre, Winchester Hants, SO23 7TA. e-mail: info@dfi-uk.com website: www.dfi-uk.com	