


Site Section A-A

0m AOD

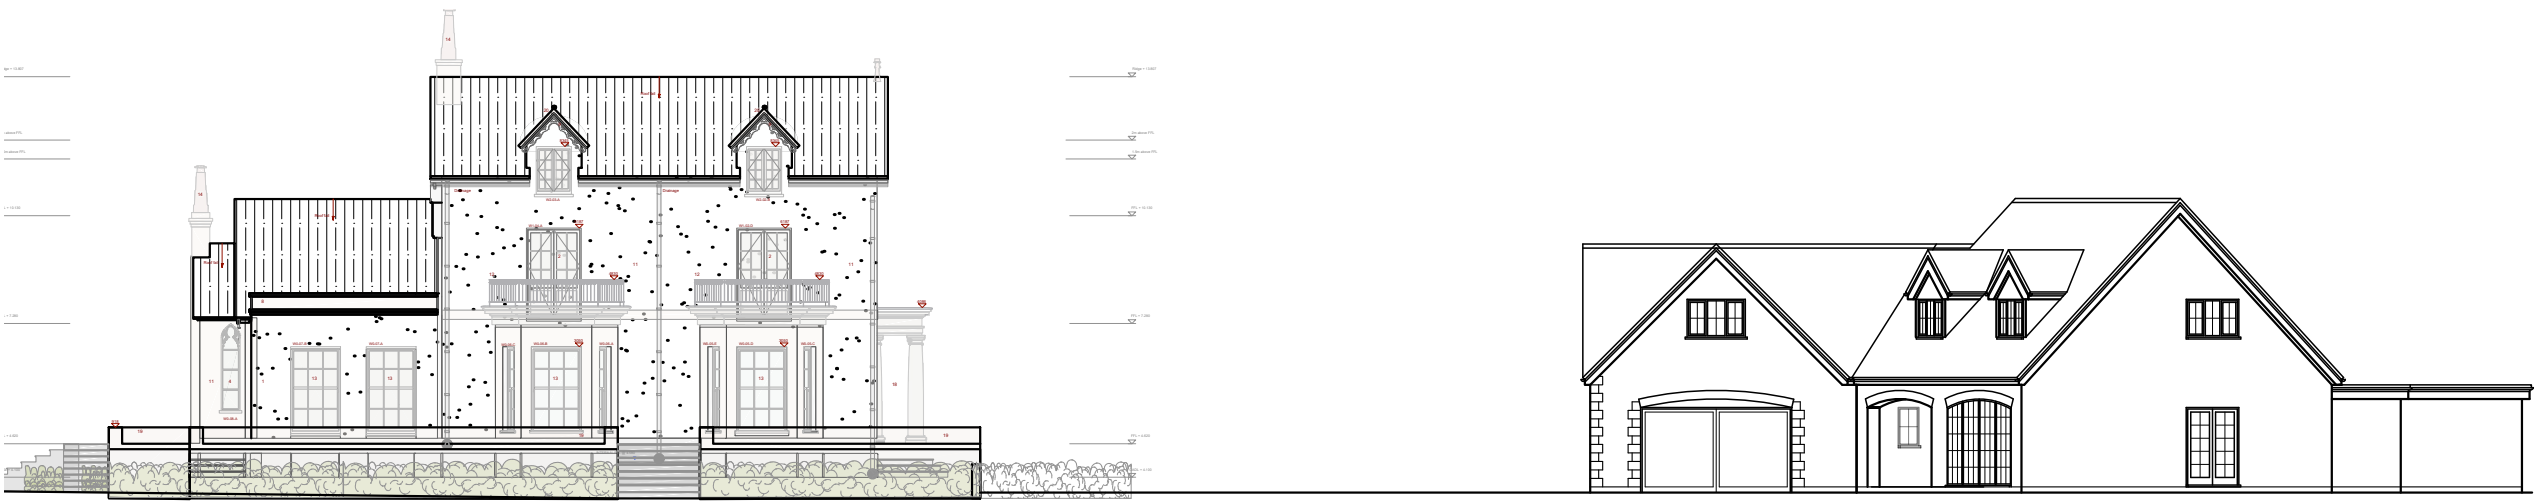

Site Section B-B

0m AOD

SCALE BAR 1:200



- NOTES
- The details shown are for design intent purposes only and are subject to further design development with suppliers and sub-contractors.
 - Proposals subject to consultation and approval from Local Authority Planning Department and Building Control (or an Approved Inspector).
 - All setting out dimensions should be checked on site prior to construction and any discrepancies and/or omissions should be reported to the Architect immediately.
 - Do not scale from drawings, any dimensions shown are indicative only and are subject to verification on site.
 - This drawing is to be read in conjunction with all other plans, structural calculations and specifications.



Critchley Architecture And Design Ltd.
Contact: 02392 474 919 | info@caad.online

The Old Bakery, 34 North Street, Havant, PO9 1PT

- Revisions
- A. Updated Elevs/27.08.24/SAR
 - B.
 - C.

Project Address

Langstone Lodge,
1 Langstone High Street,
Havant,
PO9 1RY

PROPOSED SITE SECTIONS

Scale A3 1:200
Drawn By SAR
Date 24.07.2024

Project No. Sheet No. Rev.

24018 601 A