

OUTLINE SPECIFICATION

ORNAMENTAL PLANTING BEDS

ORNAMENTAL PLANTING AT 3M² DENSITY TO BE PLANTED IN GROUPS OF 9-12 WITHIN THE MIDDLE AREA OF THE PLANTING BEDS:
CALAMAGROSTIS X ACUTIFLORA 'KARL FOERSTER'
CORNUS ALBA 'ELEGANTISSIMA'
MAHONIA AQUIFOLIUM 'APOLLO'
SAMBUCUS NIGRA BLACK LACE

ORNAMENTAL PLANTING AT 4M² DENSITY TO BE PLANTED IN GROUPS OF 15-20 ALONG THE OUTER EDGES OF THE PLANTING BEDS:
ACHILLEA MILLEFOLIUM 'PAPRIKA'
MOLINIA CAERULEA ARUNDINACEA 'POUL PETERSEN'
SANTOLINA CHAMAECYPARISSUS
STIPA TENUISSIMA

THE FOLLOWING PLANT SPECIES CAN TOLERATE SHADE/PARTIAL SHADE, TO BE PLANTED AROUND THE SPECIMEN TREES:
CALAMAGROSTIS X ACUTIFLORA 'KARL FOERSTER'
MAHONIA AQUIFOLIUM 'APOLLO'
SAMBUCUS NIGRA BLACK LACE


NOTES

- ALL DIMENSIONS ARE IN MILLIMETRES UNLESS NOTED OTHERWISE (UNO).
- ALL LEVELS ARE IN METRES TO ORDNANCE DATUM UNO.
- TWL = TOP OF WATER LEVEL

Key

- RMA Application boundary
- 39.5 contour - top water level for main reservoir
- Existing Vegetation
- Proposed Specimen Trees
- Ornamental Planting Mix
- Formal Hedgerow
- Rush & Sedge Planting
- Wildflower Seeding Mix EM5
- Wet and Water Edge Mix
- Grass Amphitheatre with Timber Edge Sealing
- Crest footpath
- Bins
- Benches
- Raised Timber Planter
- Balustrade
- Stockproof Fencing
- Timber Post and Rail Fencing

Atlas - Not to scale

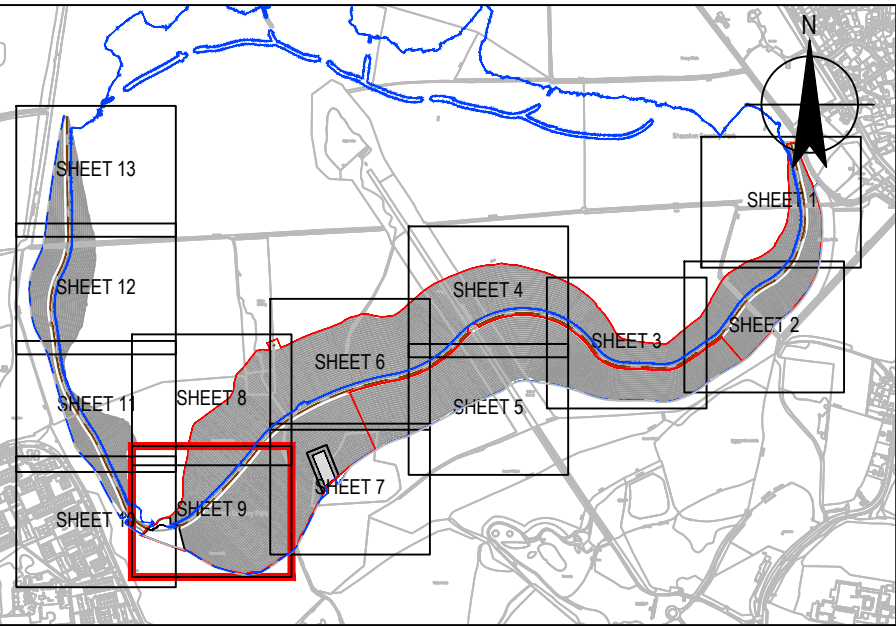

REFERENCE DOCUMENTS AND DRAWINGS

PLEASE REFER TO THE BELOW DRAWINGS:
HTR-GHD-WL-ZZ-DR-T-0023-0034 MAIN EMBANKMENT LANDSCAPE HARDWORKS AND SOFTWARES
HTR-GHD-WL-ZZ-DR-T-0035 VIEWING PLATFORM GENERAL ARRANGEMENT PLAN
HTR-GHD-WL-ZZ-DR-T-0038-0039 CONSTRUCTION DETAILS

P02 FOR COMMENT	SWG	SWG	06/08/2024
P01 FOR COMMENT	SWG	SWG	30/07/2024
Rev	Description	Checked	Approved Date
Author	ST	Drafting Check	SWG
Designer	LS	Design Check	SWG

Telephone: Havant (023) 9249 9888
Fax: Havant (023) 9245 3632
Website: www.portsmouthwater.co.uk
Registered Office: PO Box 8 West Street
Havant Hampshire PO9 1LG
REGISTERED IN ENGLAND No. 2536455



Project No.
12547181

Client PORTSMOUTH WATER

Project HAVANT THICKET RESERVOIR

Status FOR COMMENT

Status Code S3

Drawing Title
MAIN EMBANKMENT
LANDSCAPE HARDWORKS
AND SOFTWARES
SHEET 9 OF 13

Size
A1

Drawing No.
HTR-GHD-ZZ-ZZ-DR-T-0030
Rev
P02

0 5 10 15 20 25m
SCALE 1:500 AT ORIGINAL SIZE
© Crown Copyright Portsmouth Water 2023 OS Licence No. 100018036. Use of this data is subject to terms and conditions.