


Qty: 2 Ref: 13-9 Schedule 13 : Temporary Sign	
Qty: 3 Ref: 7018 Pedestrian diversion Right	
Qty: 3 Ref: 7018 Pedestrian diversion Left	

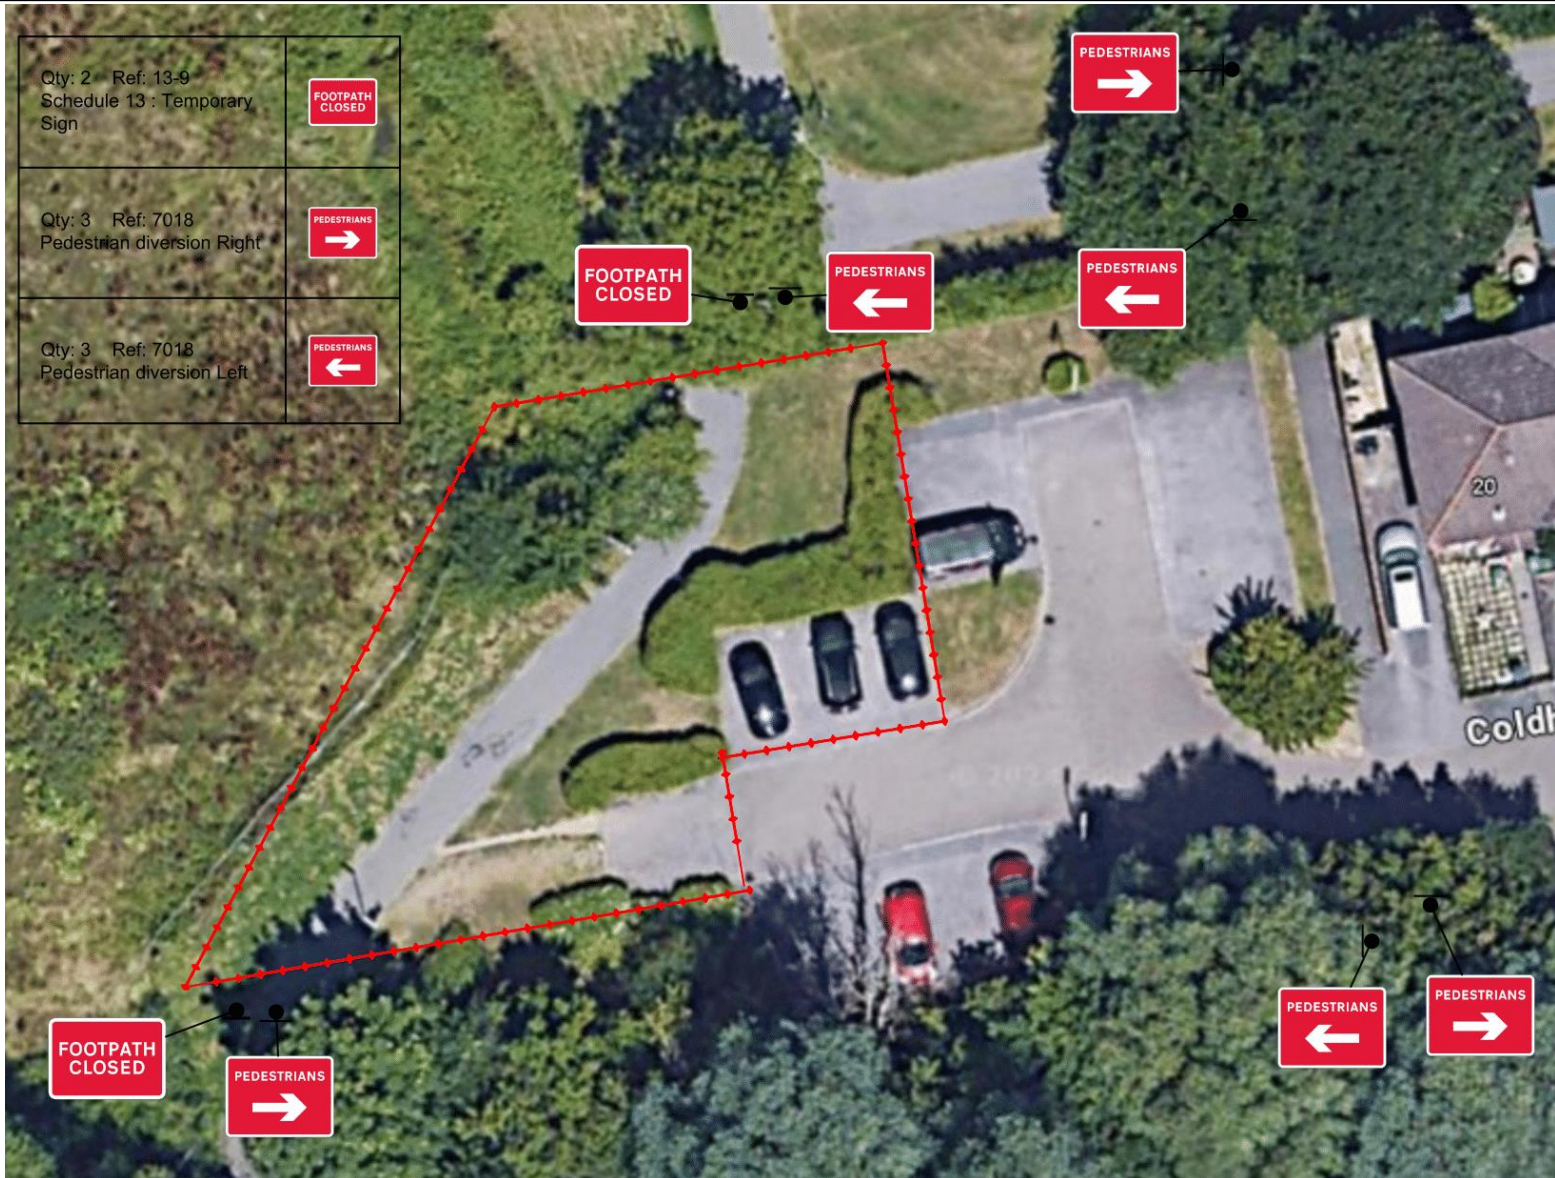

DATE DRAWN: 19/08/2024
 DRAWN BY: SM
 CHECKED BY: RD
 DRAWING NUMBER: DP240

CUSTOMER/SITE ADDRESS:
 DOSWELL – COLDHARBOUR FARM
 ROAD, EMSWORTH

DRAWING NOTES:
 VEGETATION WILL BE REMOVED TO
 ALLOW A NEW LENGTH OF
 TEMPORARY FOOTPATH TO BE
 FORMED