
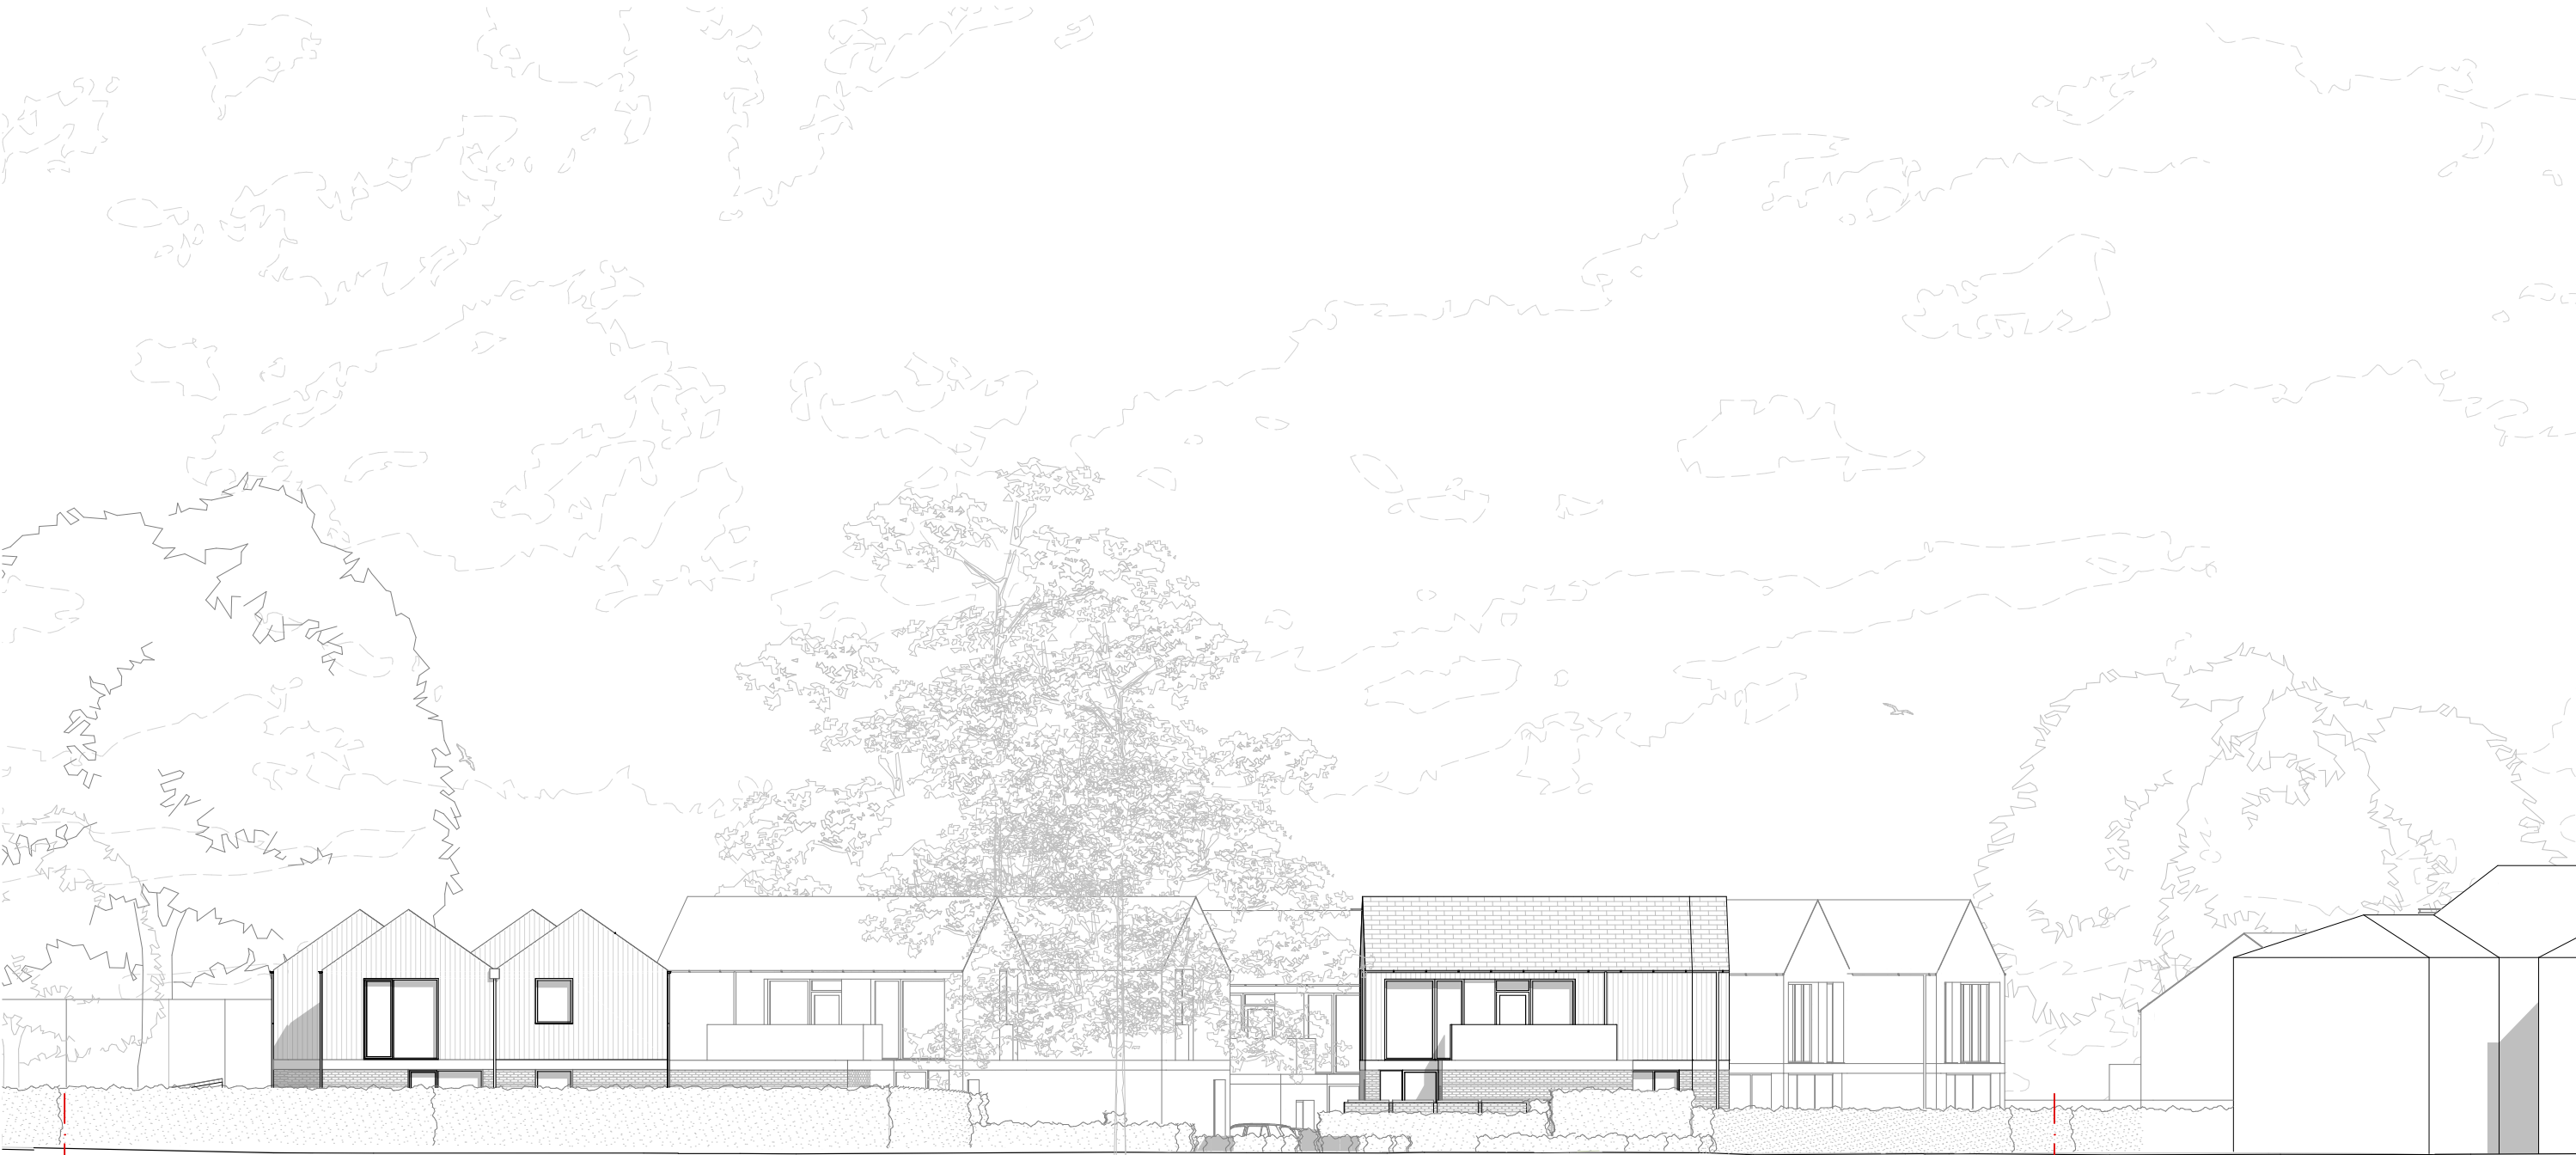


rev.	date	changes description	status	issued by
P01	22/12/2023	PLANNING ISSUE	S1	P01

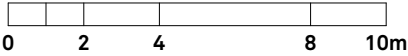

RE-
FOR
MAT

this drawing is the copyright of Re-Format LLP and may not be copied, altered or reproduced in any way or passed to a third party without written authority. All dimensions subject to site survey and site verification. Do not scale for construction ©

www.re-format.co.uk
mail@re-format.co.uk
+44 (0)1730 778778

drawn by
RP

checked by
MS

date created
22/12/2023
scale at A3
1:200

project title
46 Warblington Road

document title
Proposed North Site Elevation

project	originator	volume	level	type	role	number
23034 - RFT - 00 - ZZ - DR - A - 0400						
status	suitability description					revision
S1	Suitable for Co-ordination					P01