


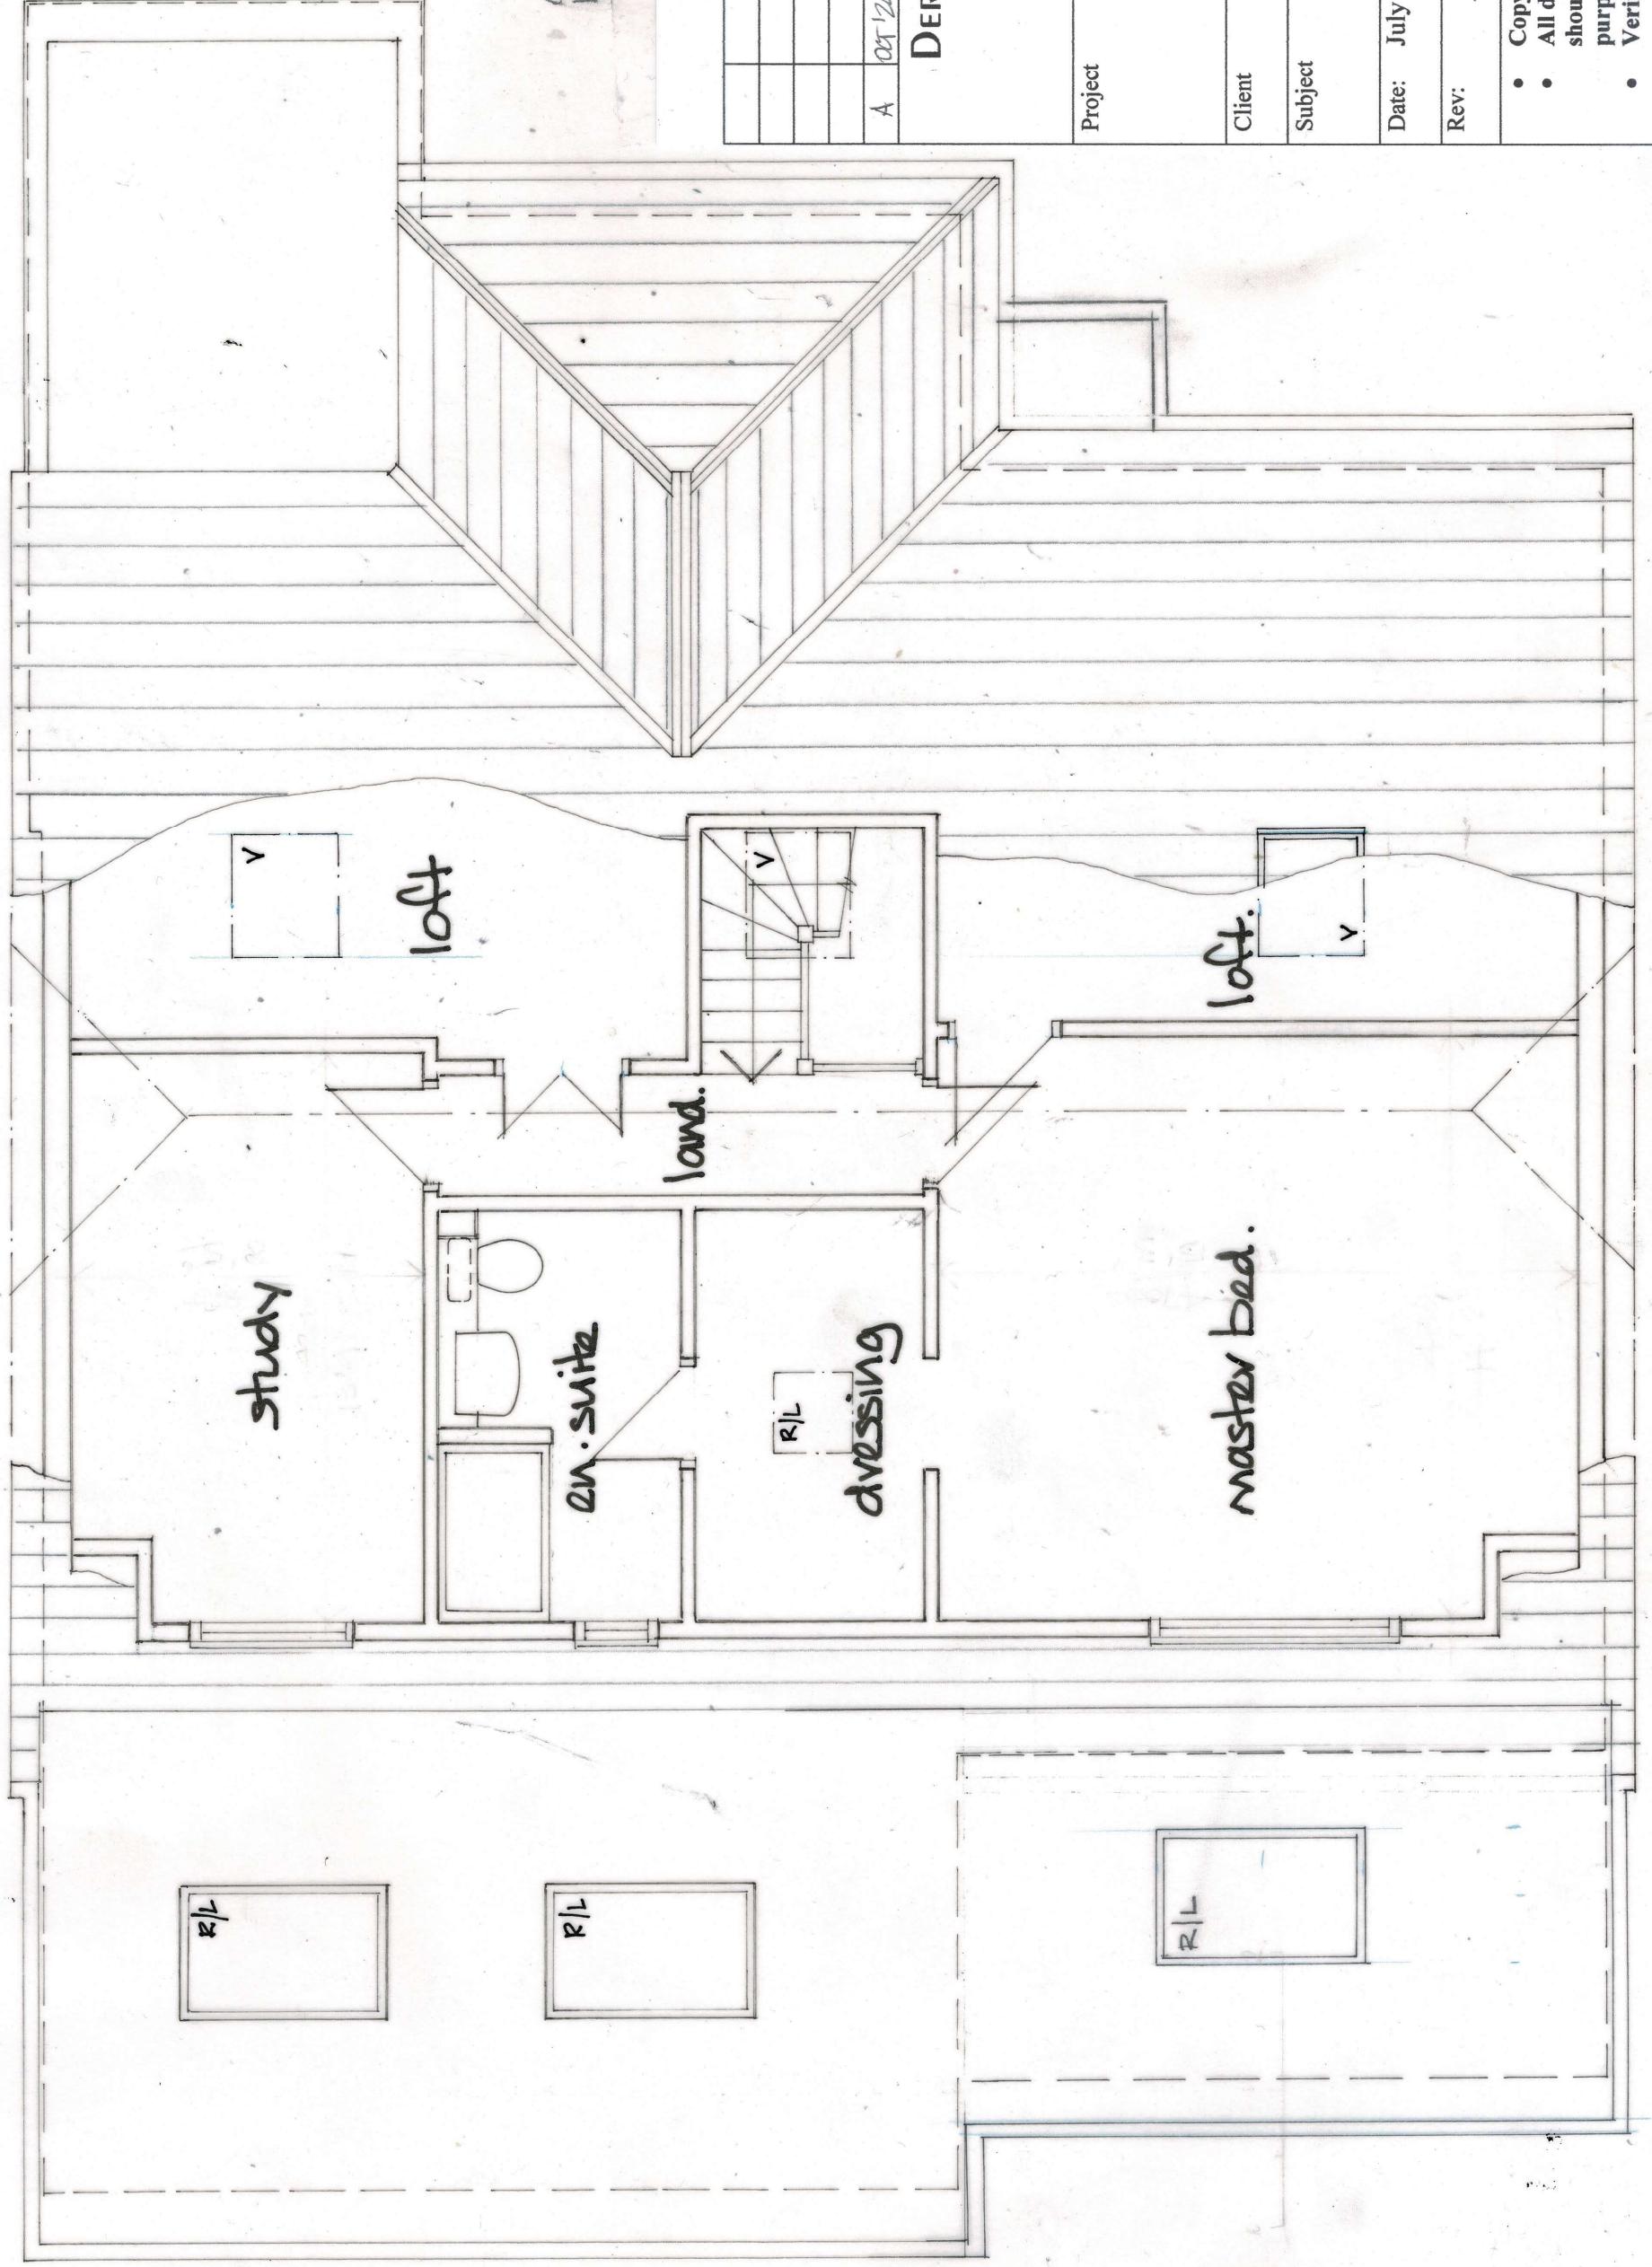

A	01/24	VENK ADDP			DT

DEREK TREAGUS ASSOCIATES

ARCHITECTURAL SERVICES

Tel: 07956 624094
Email: derek.treagus@gmail.com

Project	REAR EXTENSION & LOFT CONVERSION AT 17 VALETTA PARK, EMSWORTH, HAMPSHIRE.		
Client	Mr & Mrs H Pead		
Subject	Planning Drawing First Floor Plan		
Date:	July 2024	Scale:	1: 50
Rev:	A	Drw. No.	24/392/04

Copyright reserved.

- All dimensions are to be site confirmed and should not be scaled unless for Planning purposes.
- Verify all queries with the office.