
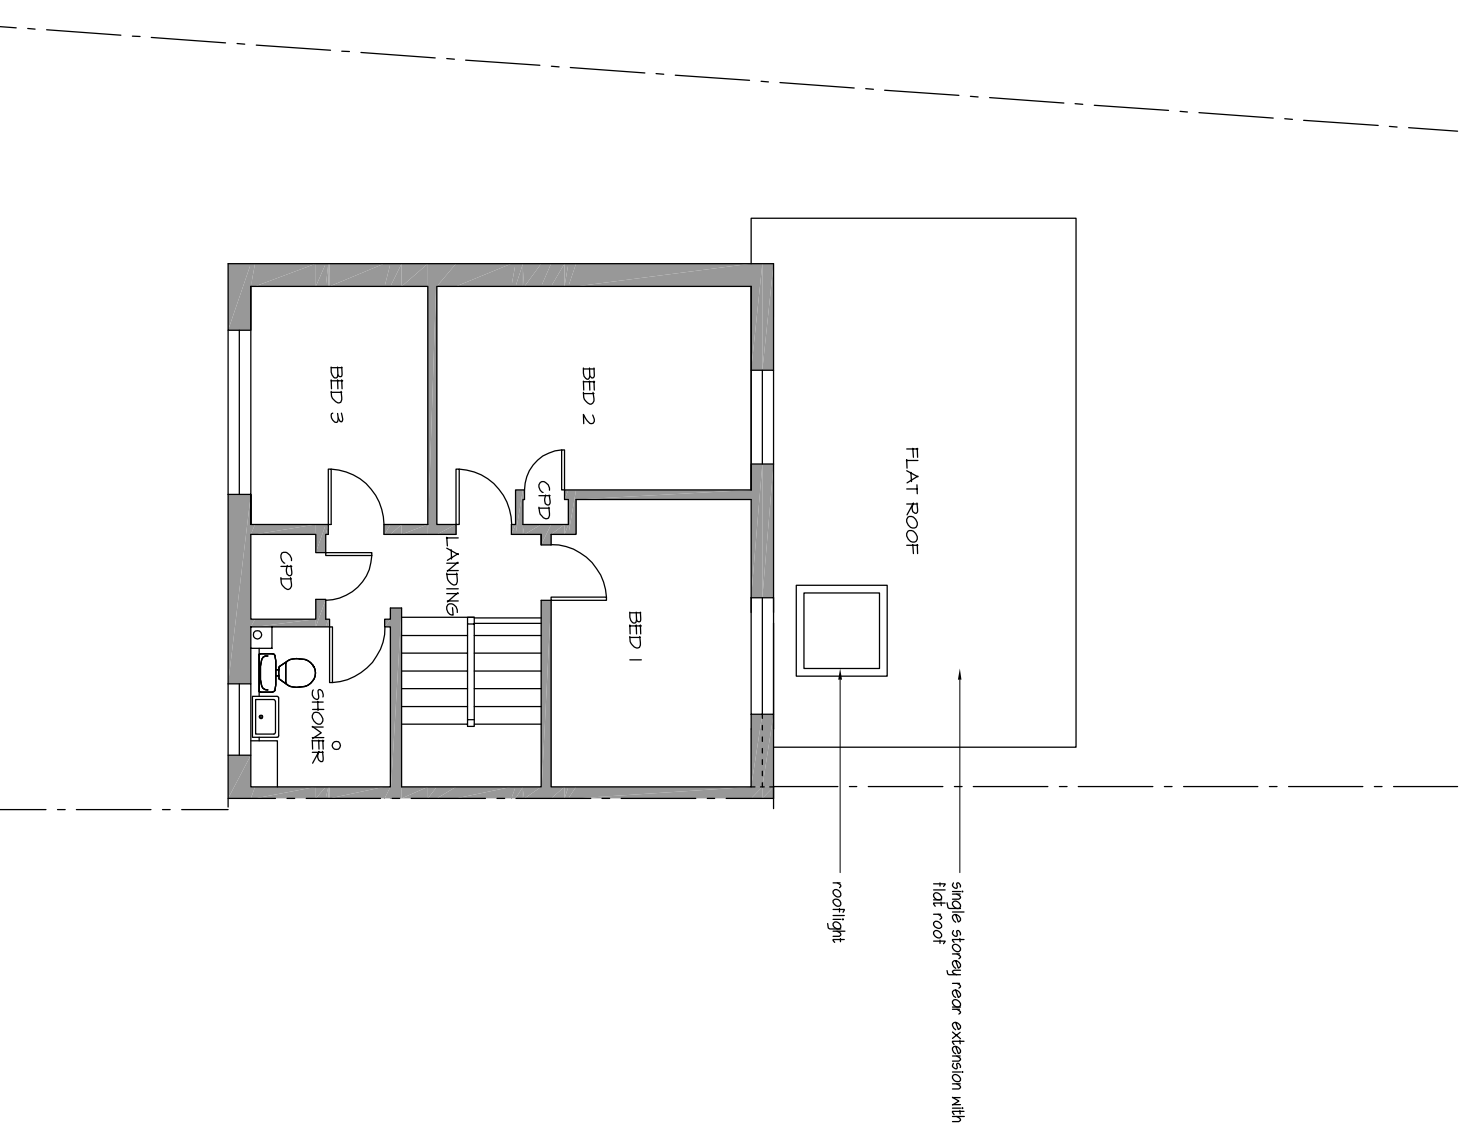


PHYSICAL SCALE IN METERS @ 1:100

NOTES:
This drawing has been produced solely for PLANNING/DESIGN.
Do not scale from this Drawing except for planning purposes.
Any drainage shown is presumed and to be checked on site before commencement of works.
This drawing is the copyright of MF Designs Ltd.

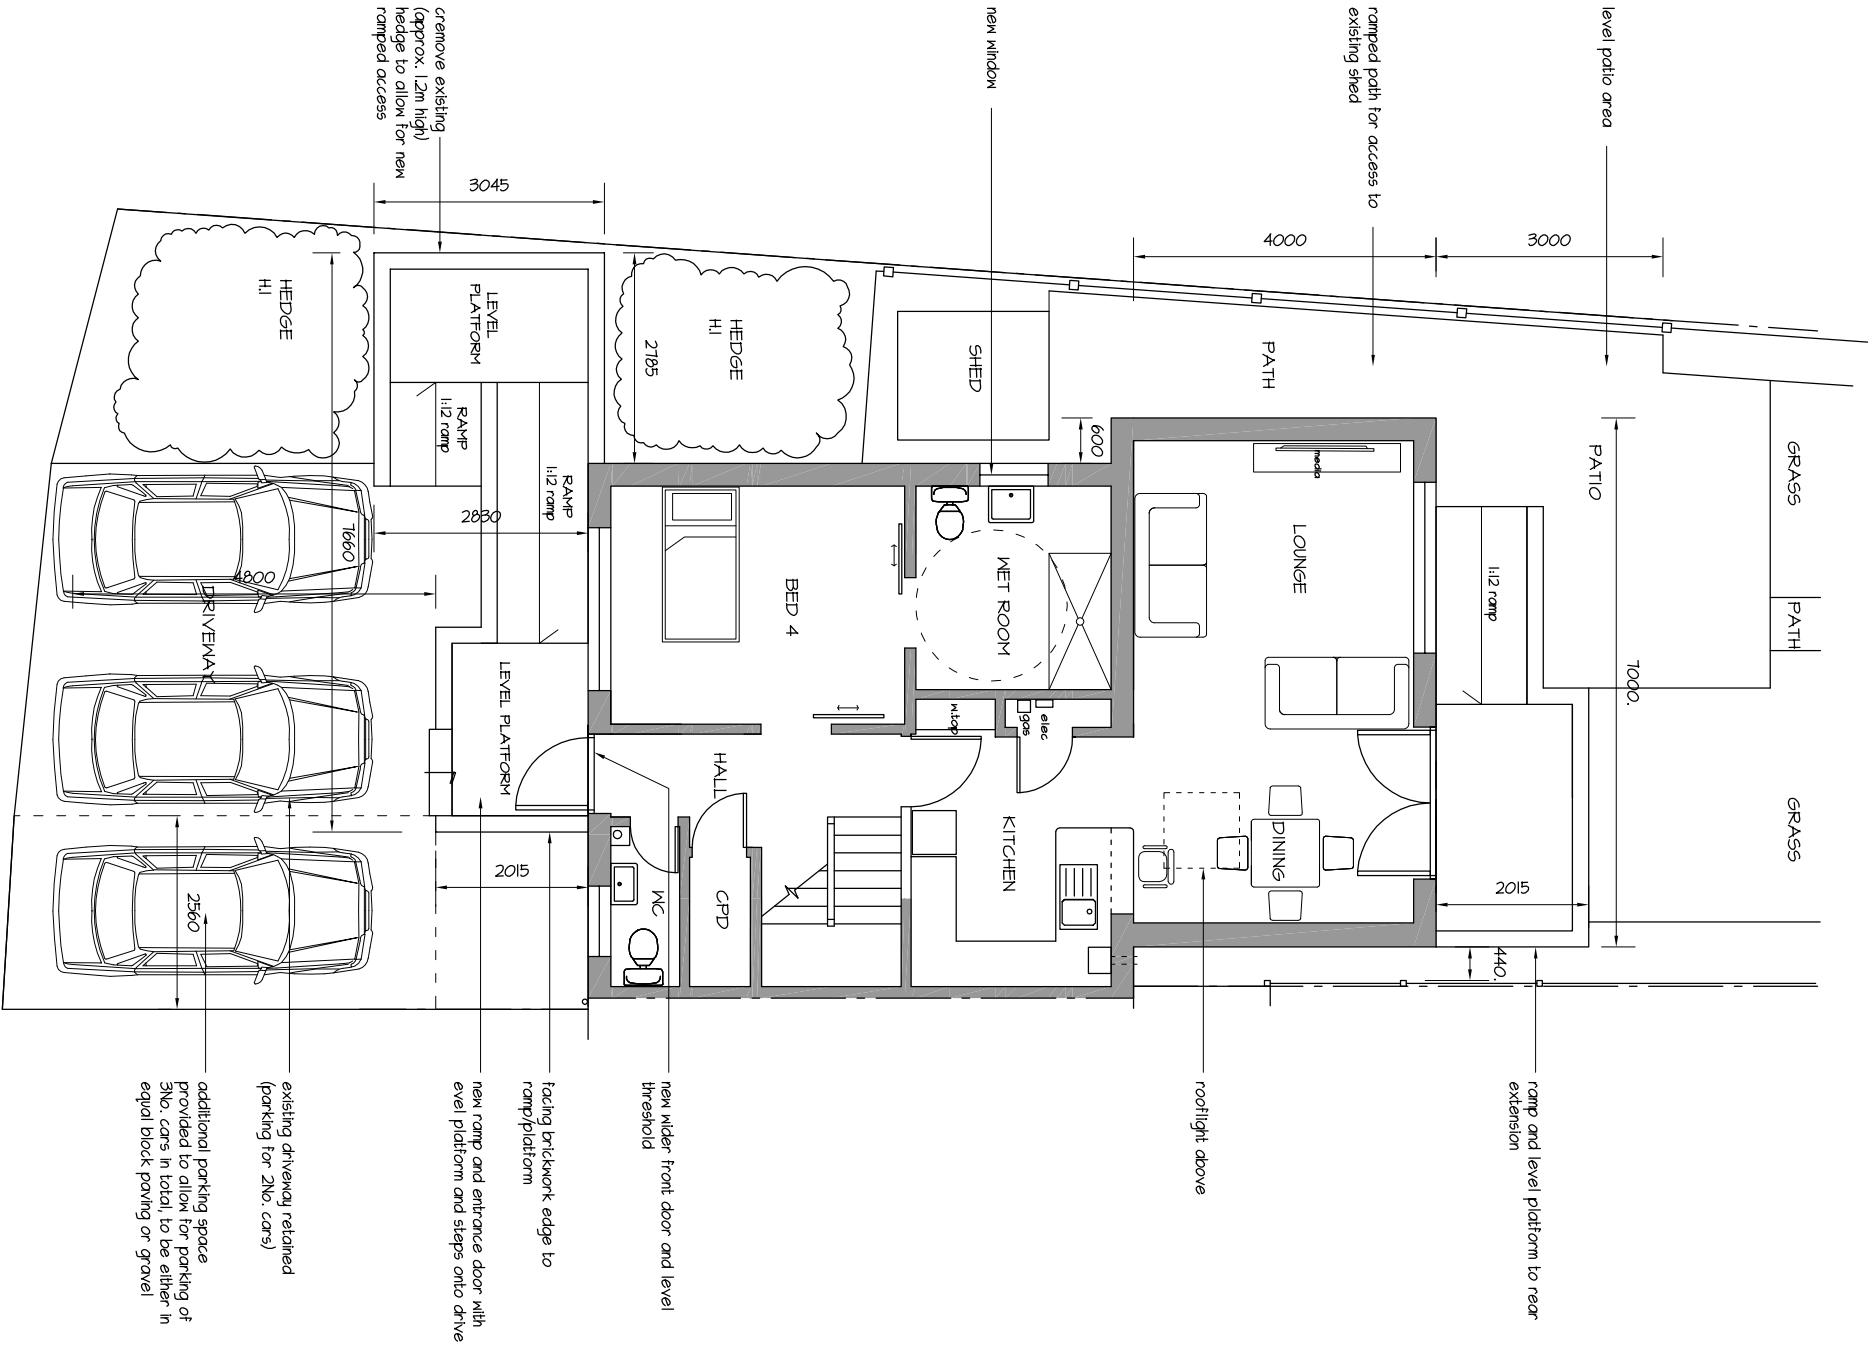

EXTENSION & ALTERATIONS - 44 Elizabeth Road, Waterlooville. PO7 7DN

mf designs ltd

Chartered Architects



A: 06/08/2024 - parking space provision for 3No. cars

Proposed Ground

36 Grove Road • Havant • Hampshire • PO9 1AR
Director: Martin Farrer RIBA • Co Registration No.4507379
Date: June 2024
Scale: 1:100 @ A3



U/F 02382 470967
e admin@mfdesigns.org.uk

Job No: 3332
Dwg No: P_01.A