




NOTE

THIS DRAWING IS THE COPYRIGHT OF SEB GALE AND MAY NOT BE COPIED, ALTERED OR REPRODUCED IN ANY FORM, OR PASSED TO A THIRD PARTY WITHOUT THE WRITTEN CONSENT OF SEB GALE. DIMENSIONS SHOULD BE CHECKED AND VERIFIED ON SITE AND ANY DISCREPANCIES SHOULD BE REPORTED TO THE DESIGNER. USE FIGURED DIMENSIONS ONLY.

IF IN DOUBT ASK FOR CONFIRMATION.

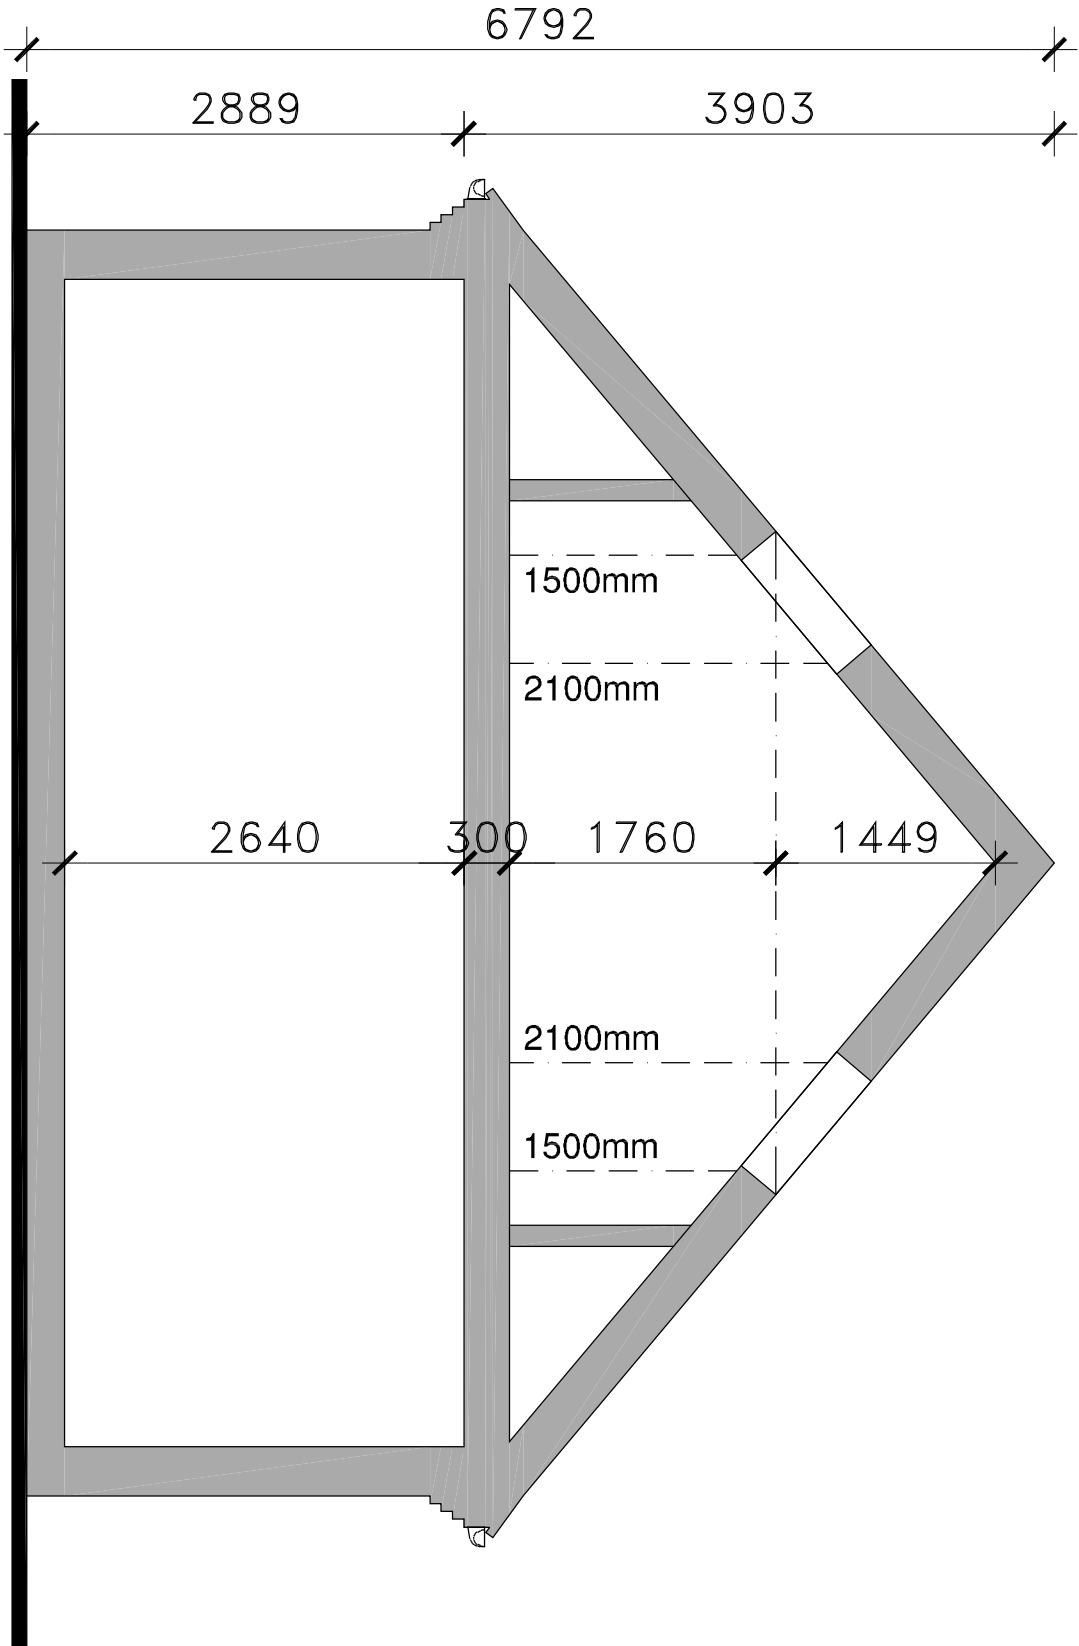

SECTION THRU ROOF LIGHTS

REV.	DESCRIPTION	DRAWN	DATE
REVISIONS			
Issued for			
PLANNING			
SITE ADDRESS			
149 SOUTHWOOD ROAD HAYLING ISLAND PO11 9PY			
CLIENT			
K. REYNOLDS			
SCALE			
1-50	A3	SG	AUG 23
DRAWING TITLE			
SECTION THRU ROOF LIGHTS			
DRAWING NUMBER			
SG-23-100-P09			
DRAWN BY:			
SEB GALE 6 ST PETERS GARDENS WRECCLESHAM SURREY GU10 4QX T: 07970809085 seb@sebgale.co.uk			