




CAD

Critchley Architecture And Design Ltd.
Contact: 02392 474 919 | info@caad.online

The Old Bakery, 34 North Street, Havant, PO9 1PT

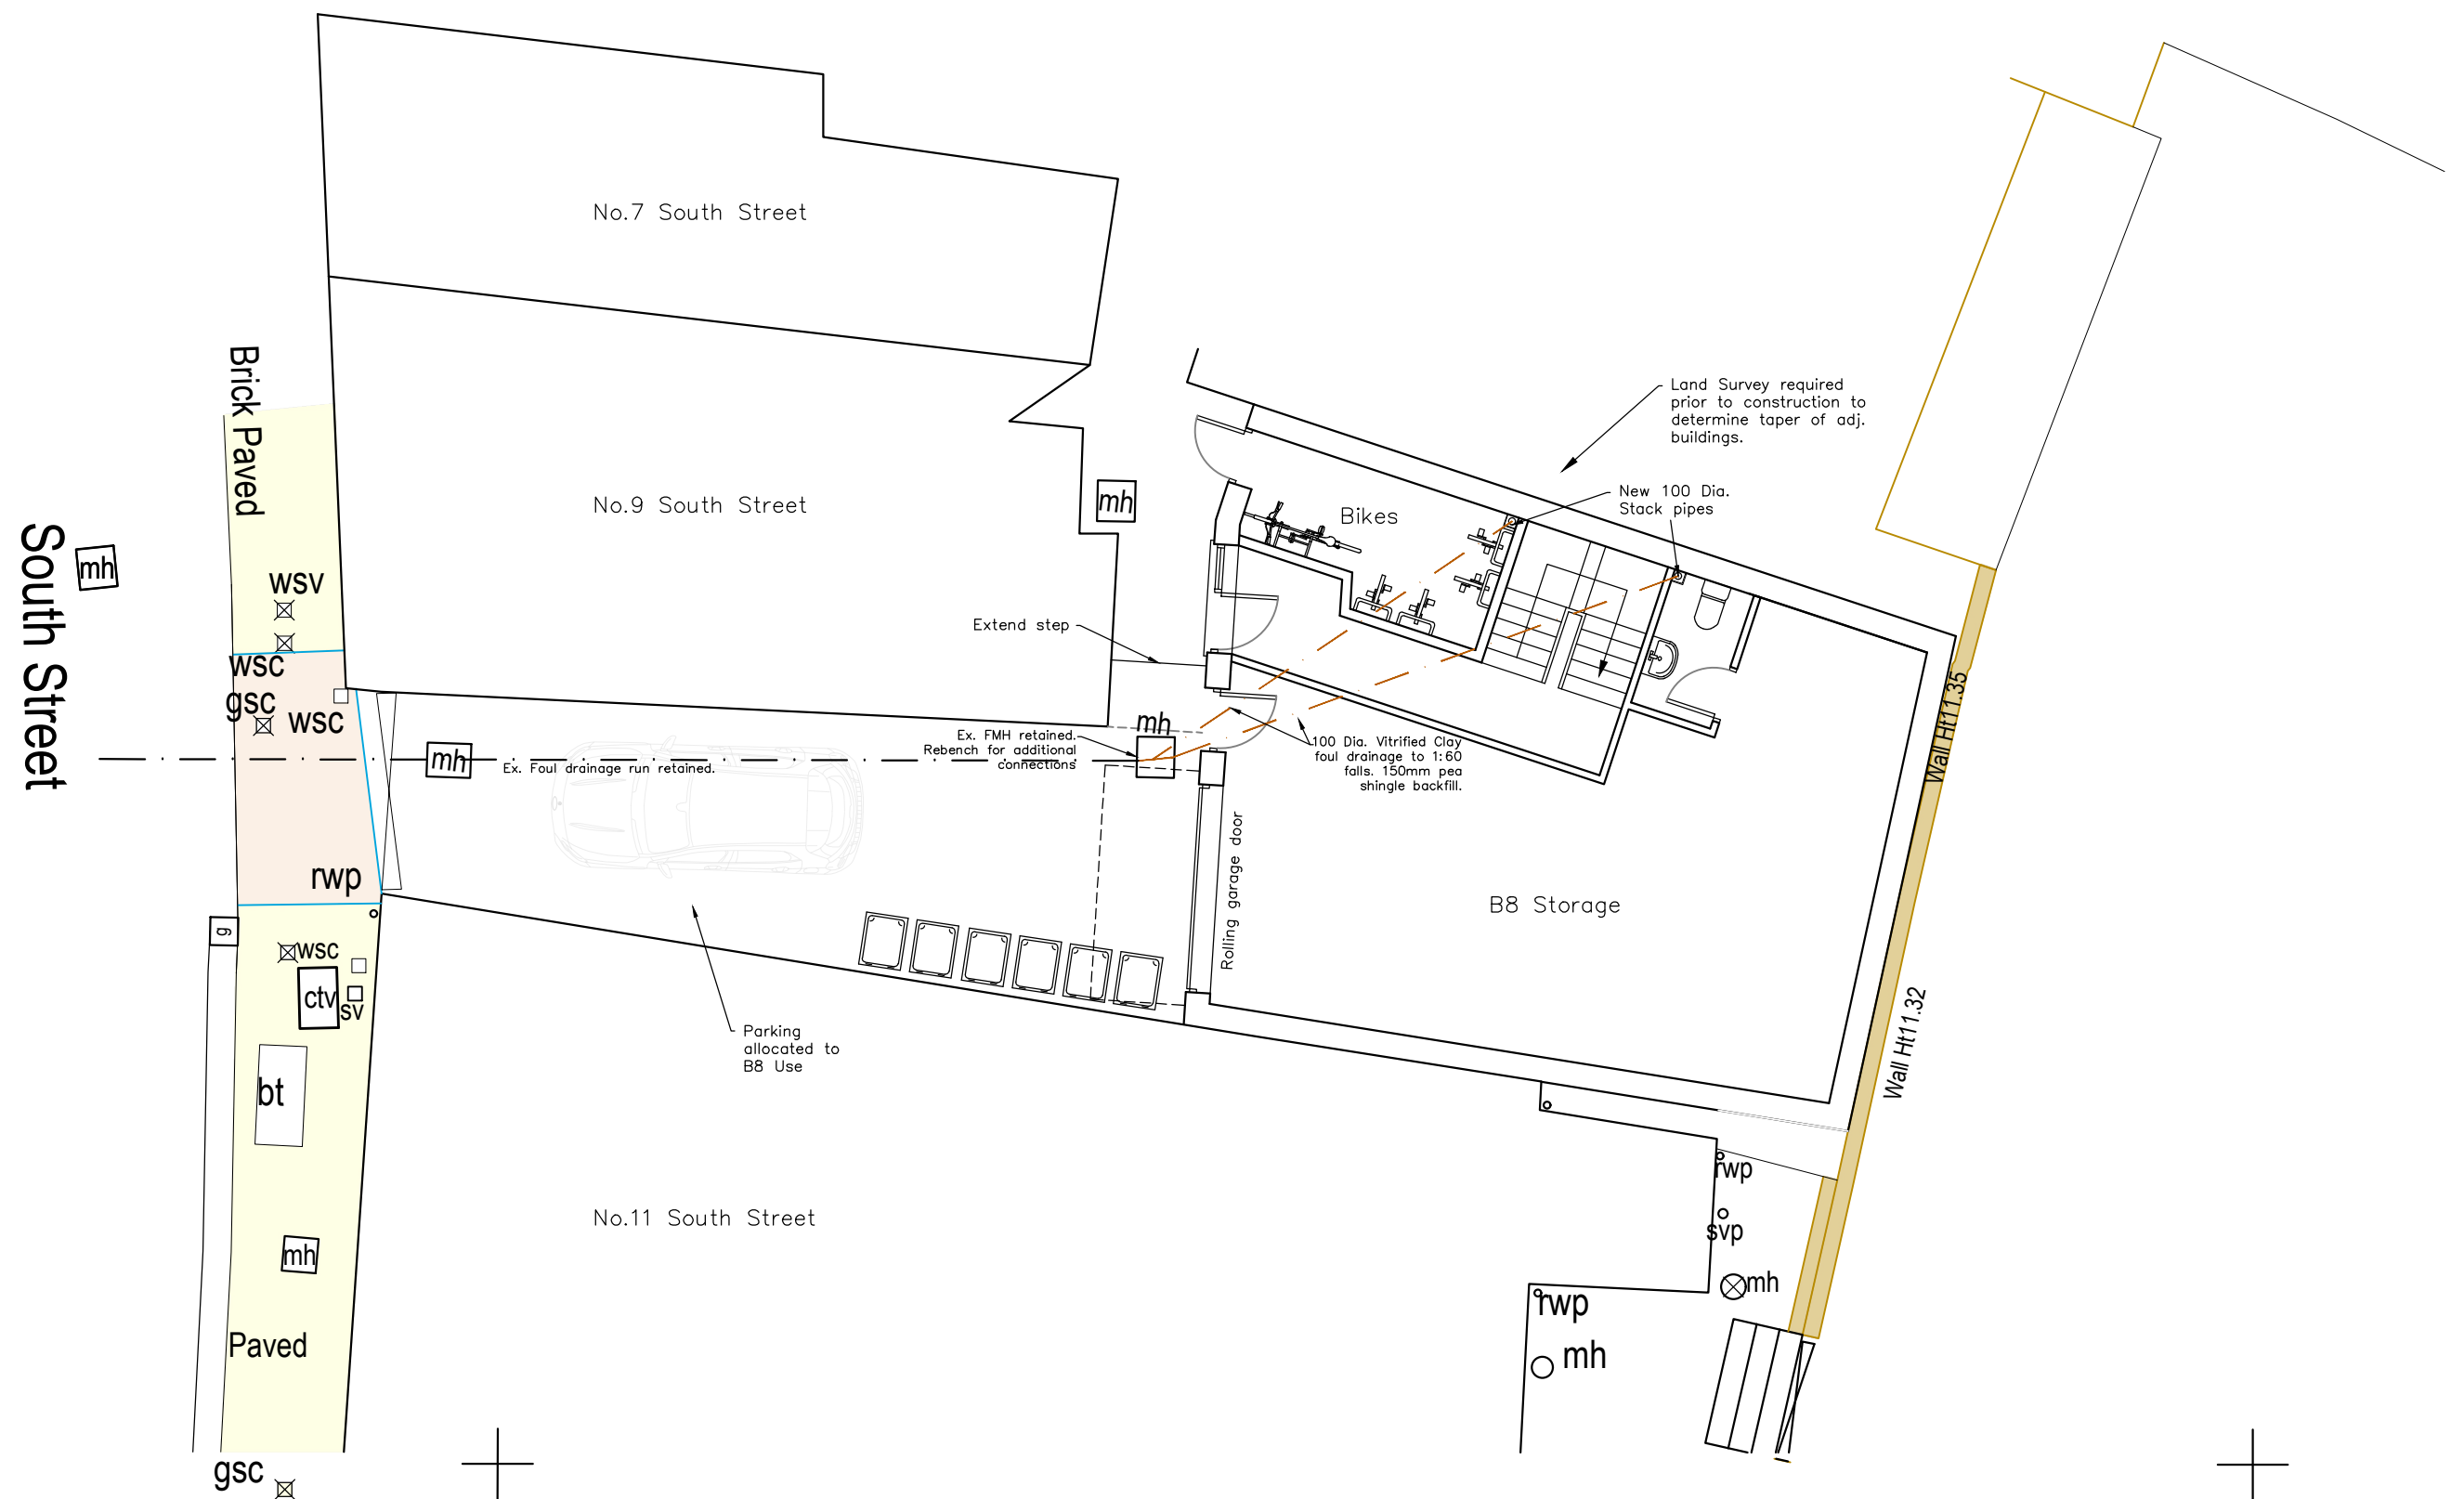

Proposed Site and Ground Floor Plan

Revisions

- Planning Updates/14.11.2023/SAR
- Foul drainage strategy shown/14.11.2024/JGF
-
-

Unit Rear of,
7-9 South Street
Havant
PO9 1BU

Scale A1=1:50, A3=1:100
Drawn SAR
Date 14/04/2023

23017-402^B

10m

20m

30m

40m