


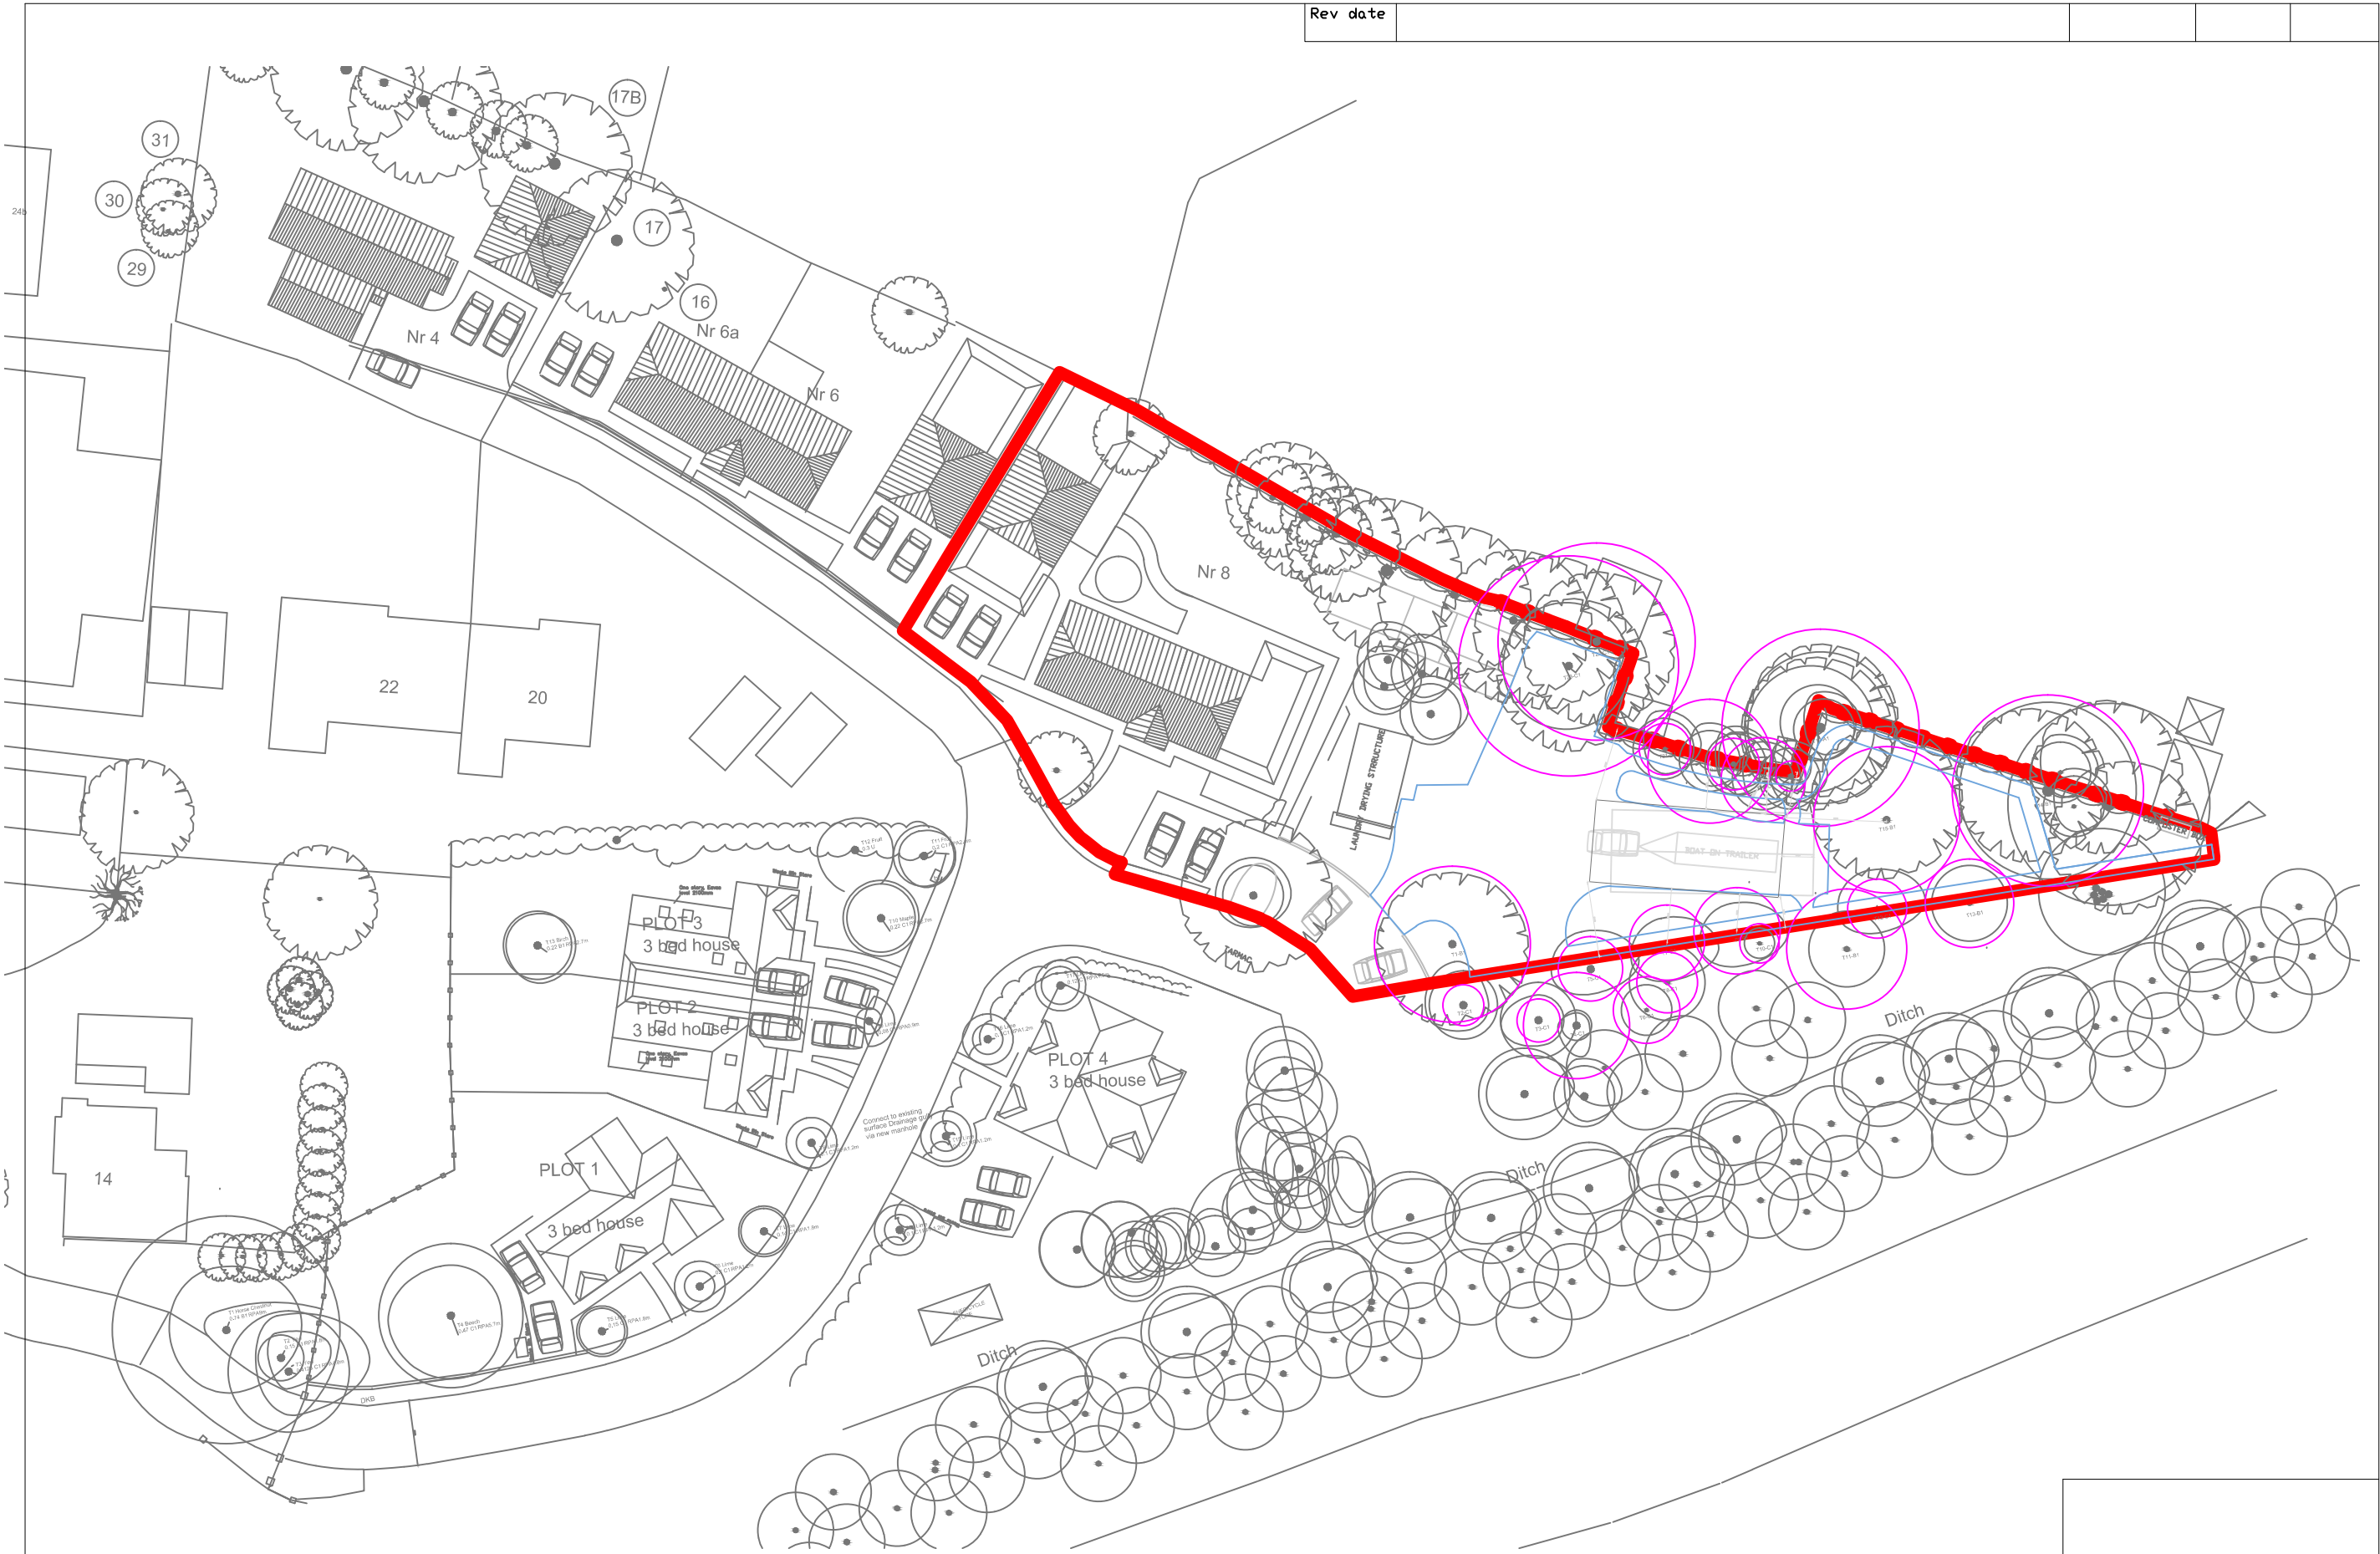

Rev date				
----------	--	--	--	--

Date 20.11.23	Drawn EM	Checked by	Date checked	Client Mr&Mrs MILLERS
Scale 1/500	Drawing title Site Layout Plan			Project Boat shed
105/29				Address 8 Northlands Park Emsworth,Hants,PO10 7EY

Merco Place Ltd
8 Northlands Park,
Emsworth, Hampshire
PD10 7EY Tel: 01243378222
www.mercoplace.co.uk