


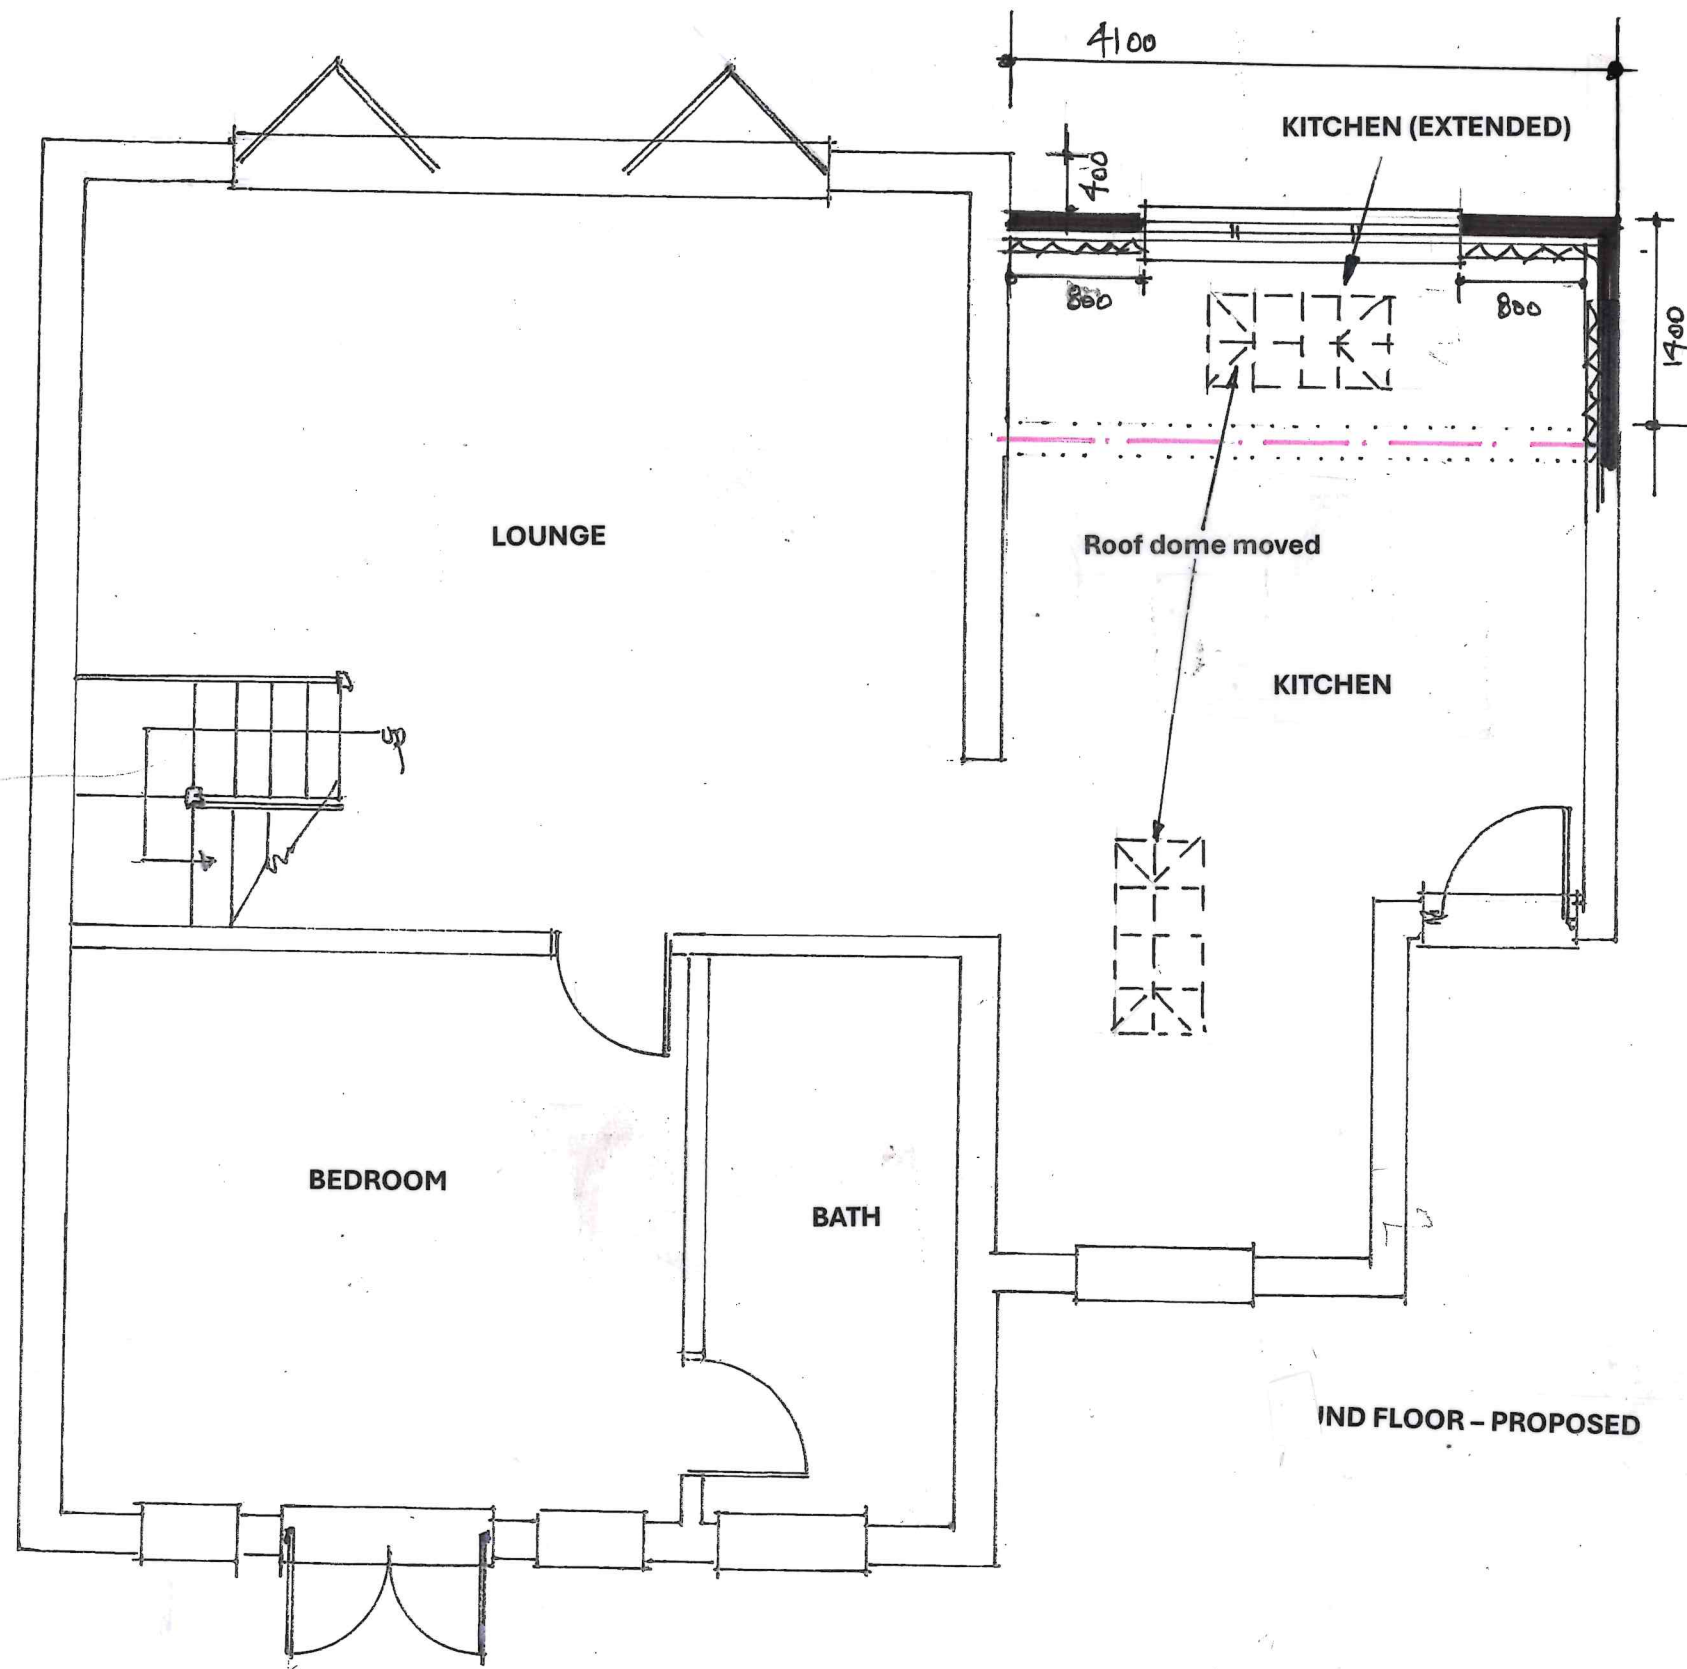

1st FLOOR - PROPOSED

Title:

PROPOSED TWO STOREY
EXTENSION
AT
6 NORTH CRESCENT
HAYLING ISLAND

Drwg. no. 55 P 02 B

scale: 1:50

date: June '24