


proposed garage 27 Rownhams - Location Plan

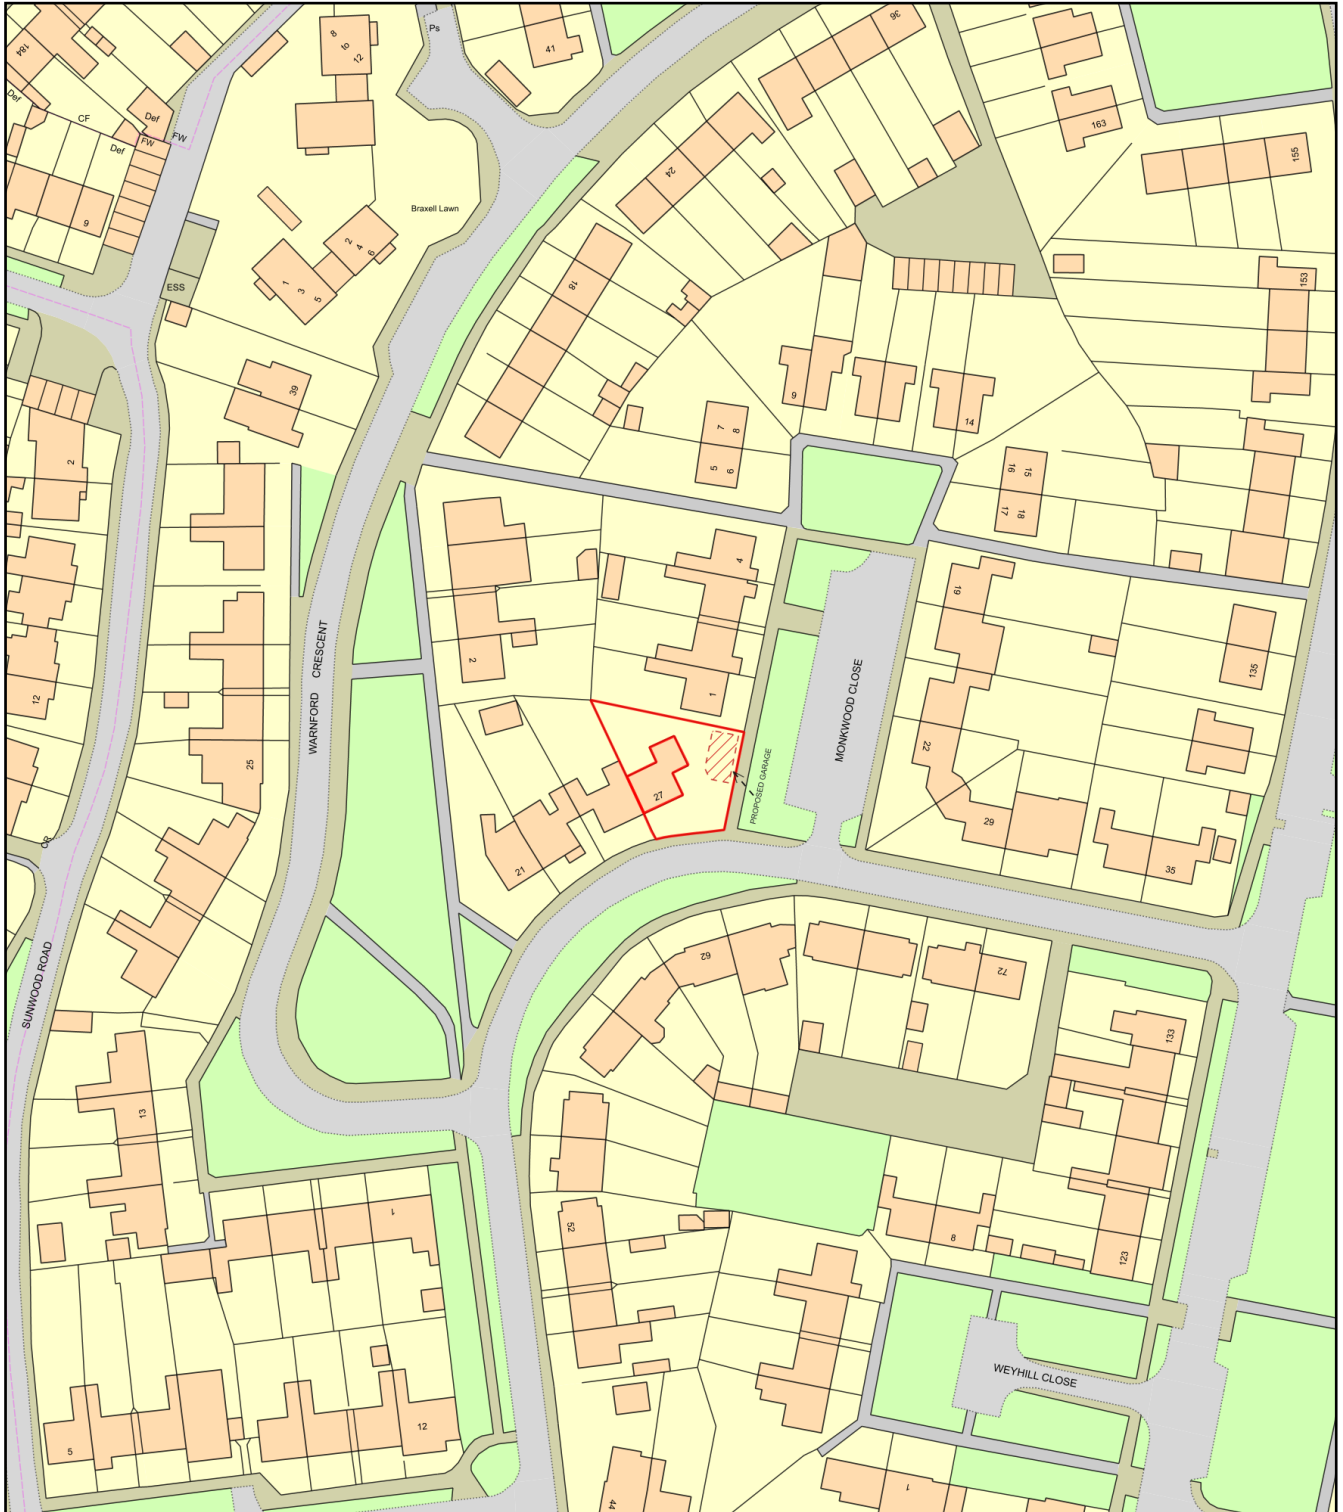

0 50
Metres



Plan Produced for: George Clayton

Date Produced: 02 Oct 2023

Plan Reference Number: TQRQM23275111542553

Scale: 1:1250 @ A4