


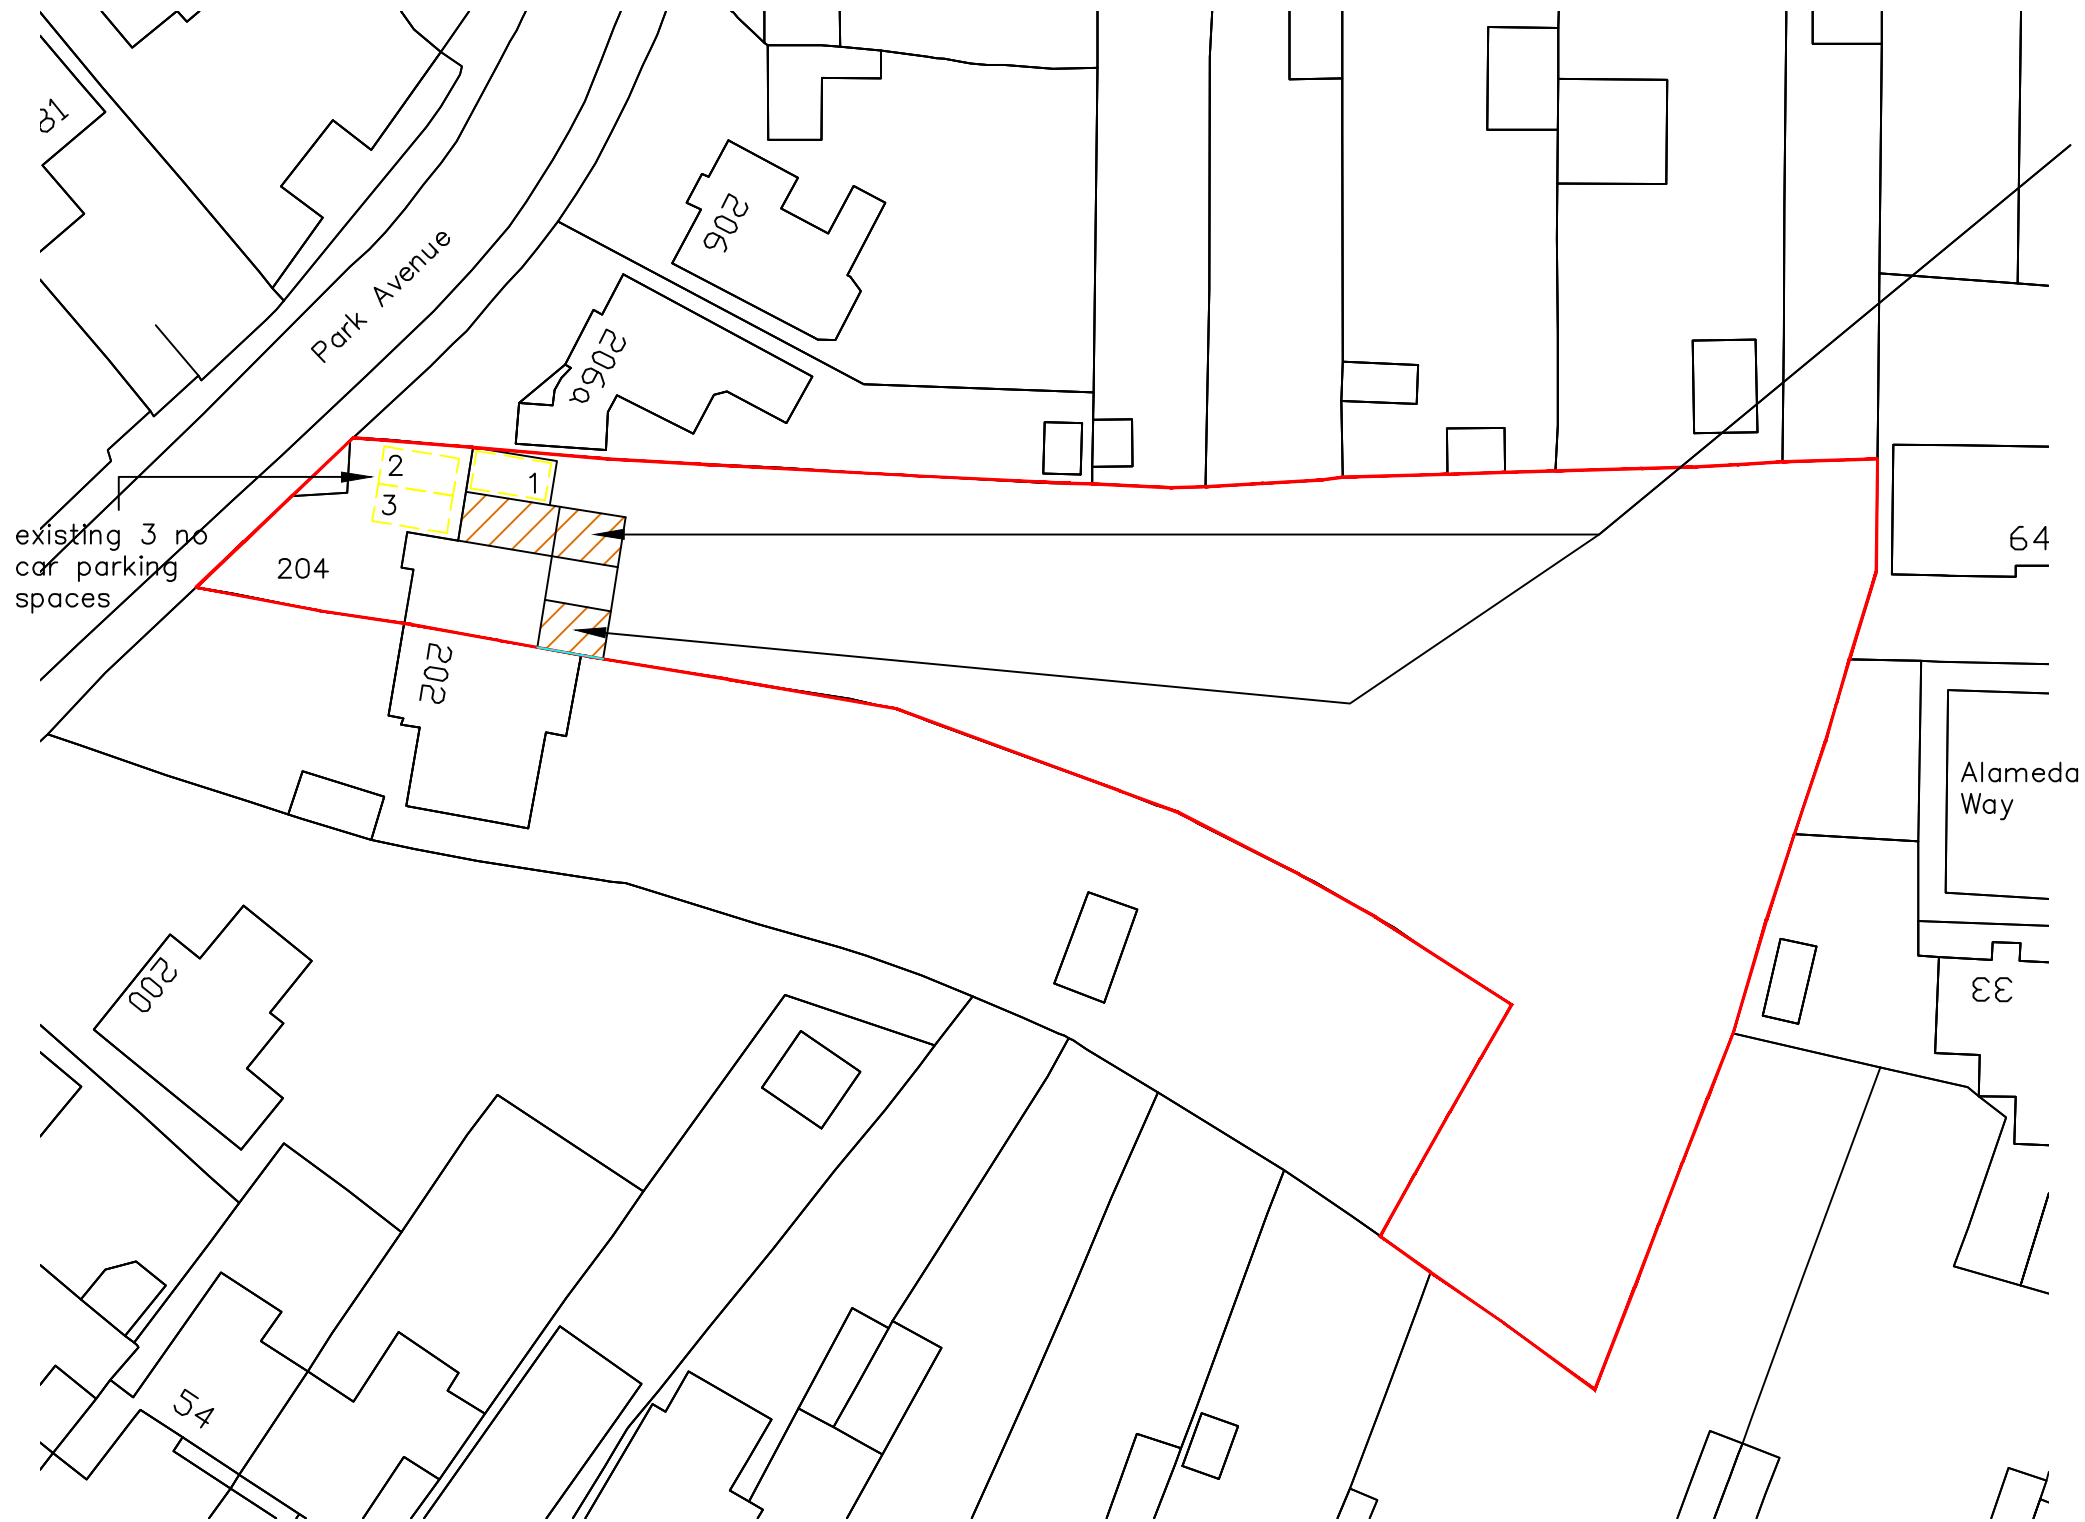

Proposed two storey side extension,
single storey rear extension with
external alterations including
replacement flat roof to existing rear
conservatory at:
204 Park Avenue
Waterlooville
PO7 5EZ

BLOCK PLAN
SCALE 1:500



Notes: The design and construction of this project shall be in accordance with the current Building Regulations & NHBC Standards. These notes & drawings have been prepared solely for the purpose of Planning & Building Regulation approval. Do not scale from this drawing unless for Planning purposes. All dimensions to be checked on-site and any alterations to be approved by the Architect and/or client prior to any work commencing. Ordnance Survey Licence No: 100047591 This drawing to be copyright and to be read in conjunction with all other drawings	Revisions: Rev A: Existing car spaces added – 14/10/24	Key:	Drawing Details: PLANNING DRAWING Block Plan <table><tr><td>Project No:</td><td>1017</td><td>Drawing No:</td><td>8</td><td>Rev No:</td><td>A</td></tr><tr><td>Scale:</td><td>1:500 @ A3</td><td>Drawn:</td><td>BWH</td><td>Date:</td><td>26/09/24</td></tr></table>	Project No:	1017	Drawing No:	8	Rev No:	A	Scale:	1:500 @ A3	Drawn:	BWH	Date:	26/09/24	Client Name: Mr & Mrs H Harding	Project Address: 204 Park Avenue Purbrook Waterlooville PO7 5EZ	 BH ARCHITECTURE Ltd Heath Cottage Newlands Lane Purbrook Waterlooville Hants PO7 5SQ Tel: 023 9223 2322 Mob: 07747 771808 E-mail:bernard@bernardharding.com
Project No:	1017	Drawing No:	8	Rev No:	A													
Scale:	1:500 @ A3	Drawn:	BWH	Date:	26/09/24													