



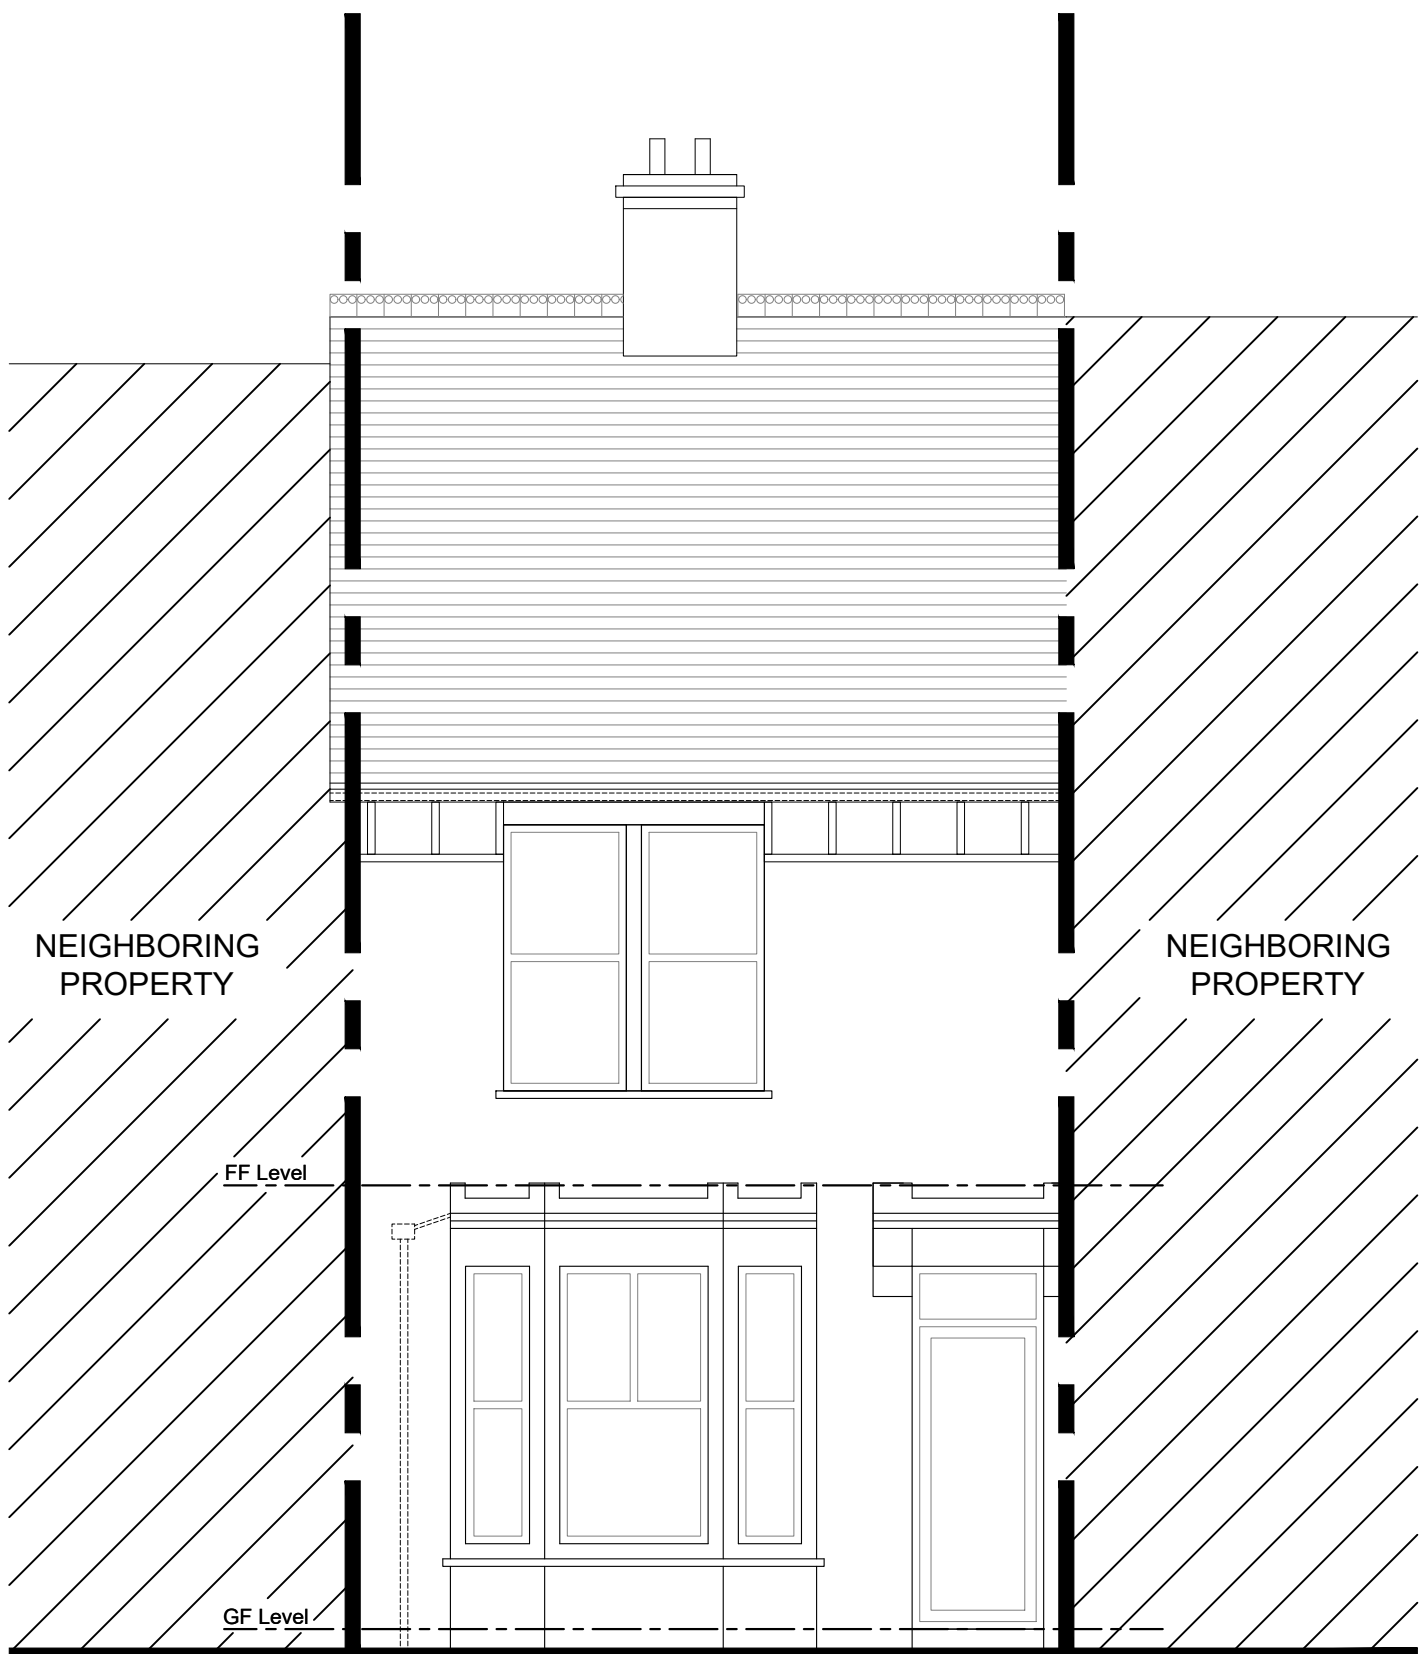

FRONT ELEVATION

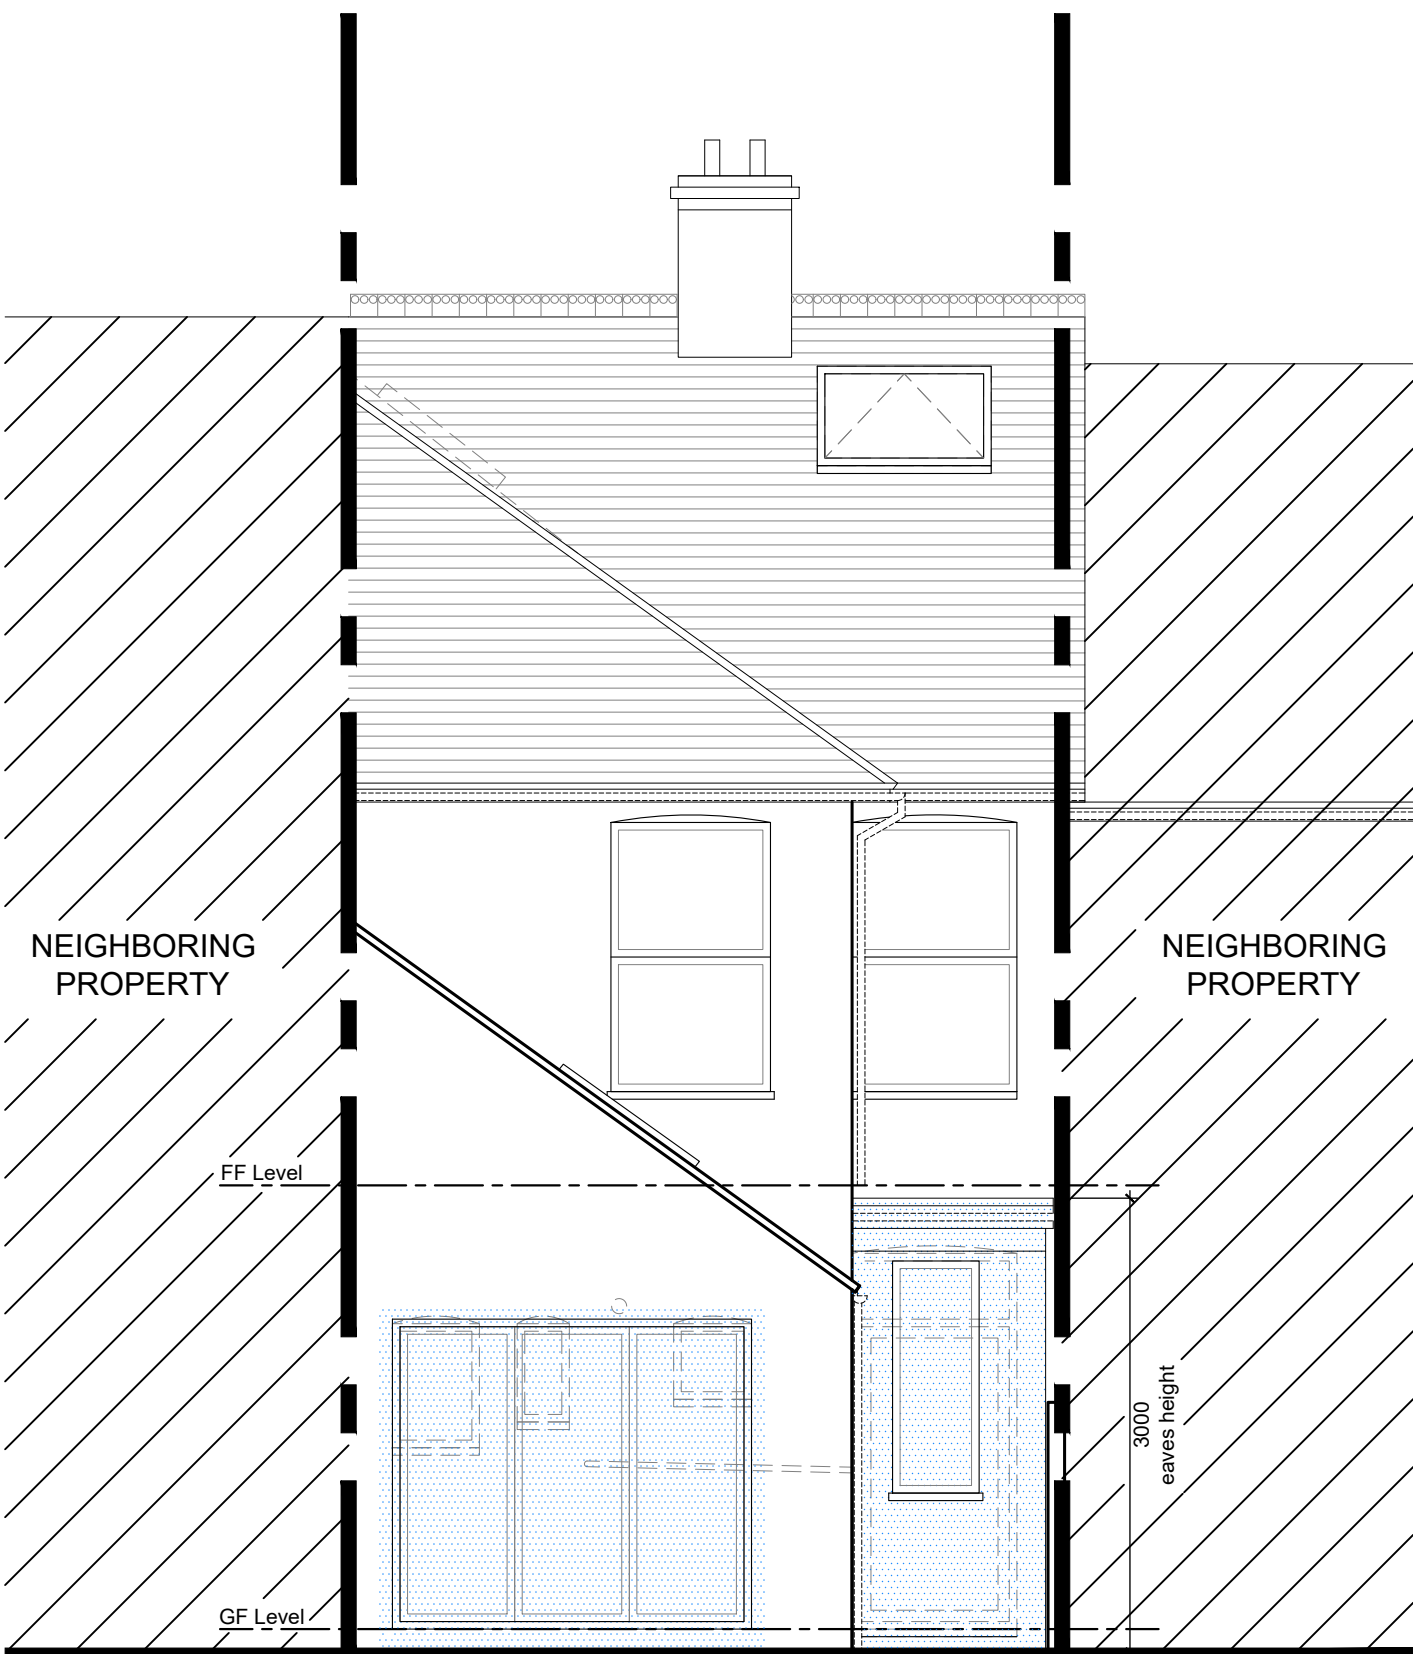


REAR ELEVATION

Key

- Existing retained construction
- New construction / infill
- Demolitions

NB: Existing external cavity wall width TBC on site, currently assumed at 50mm.

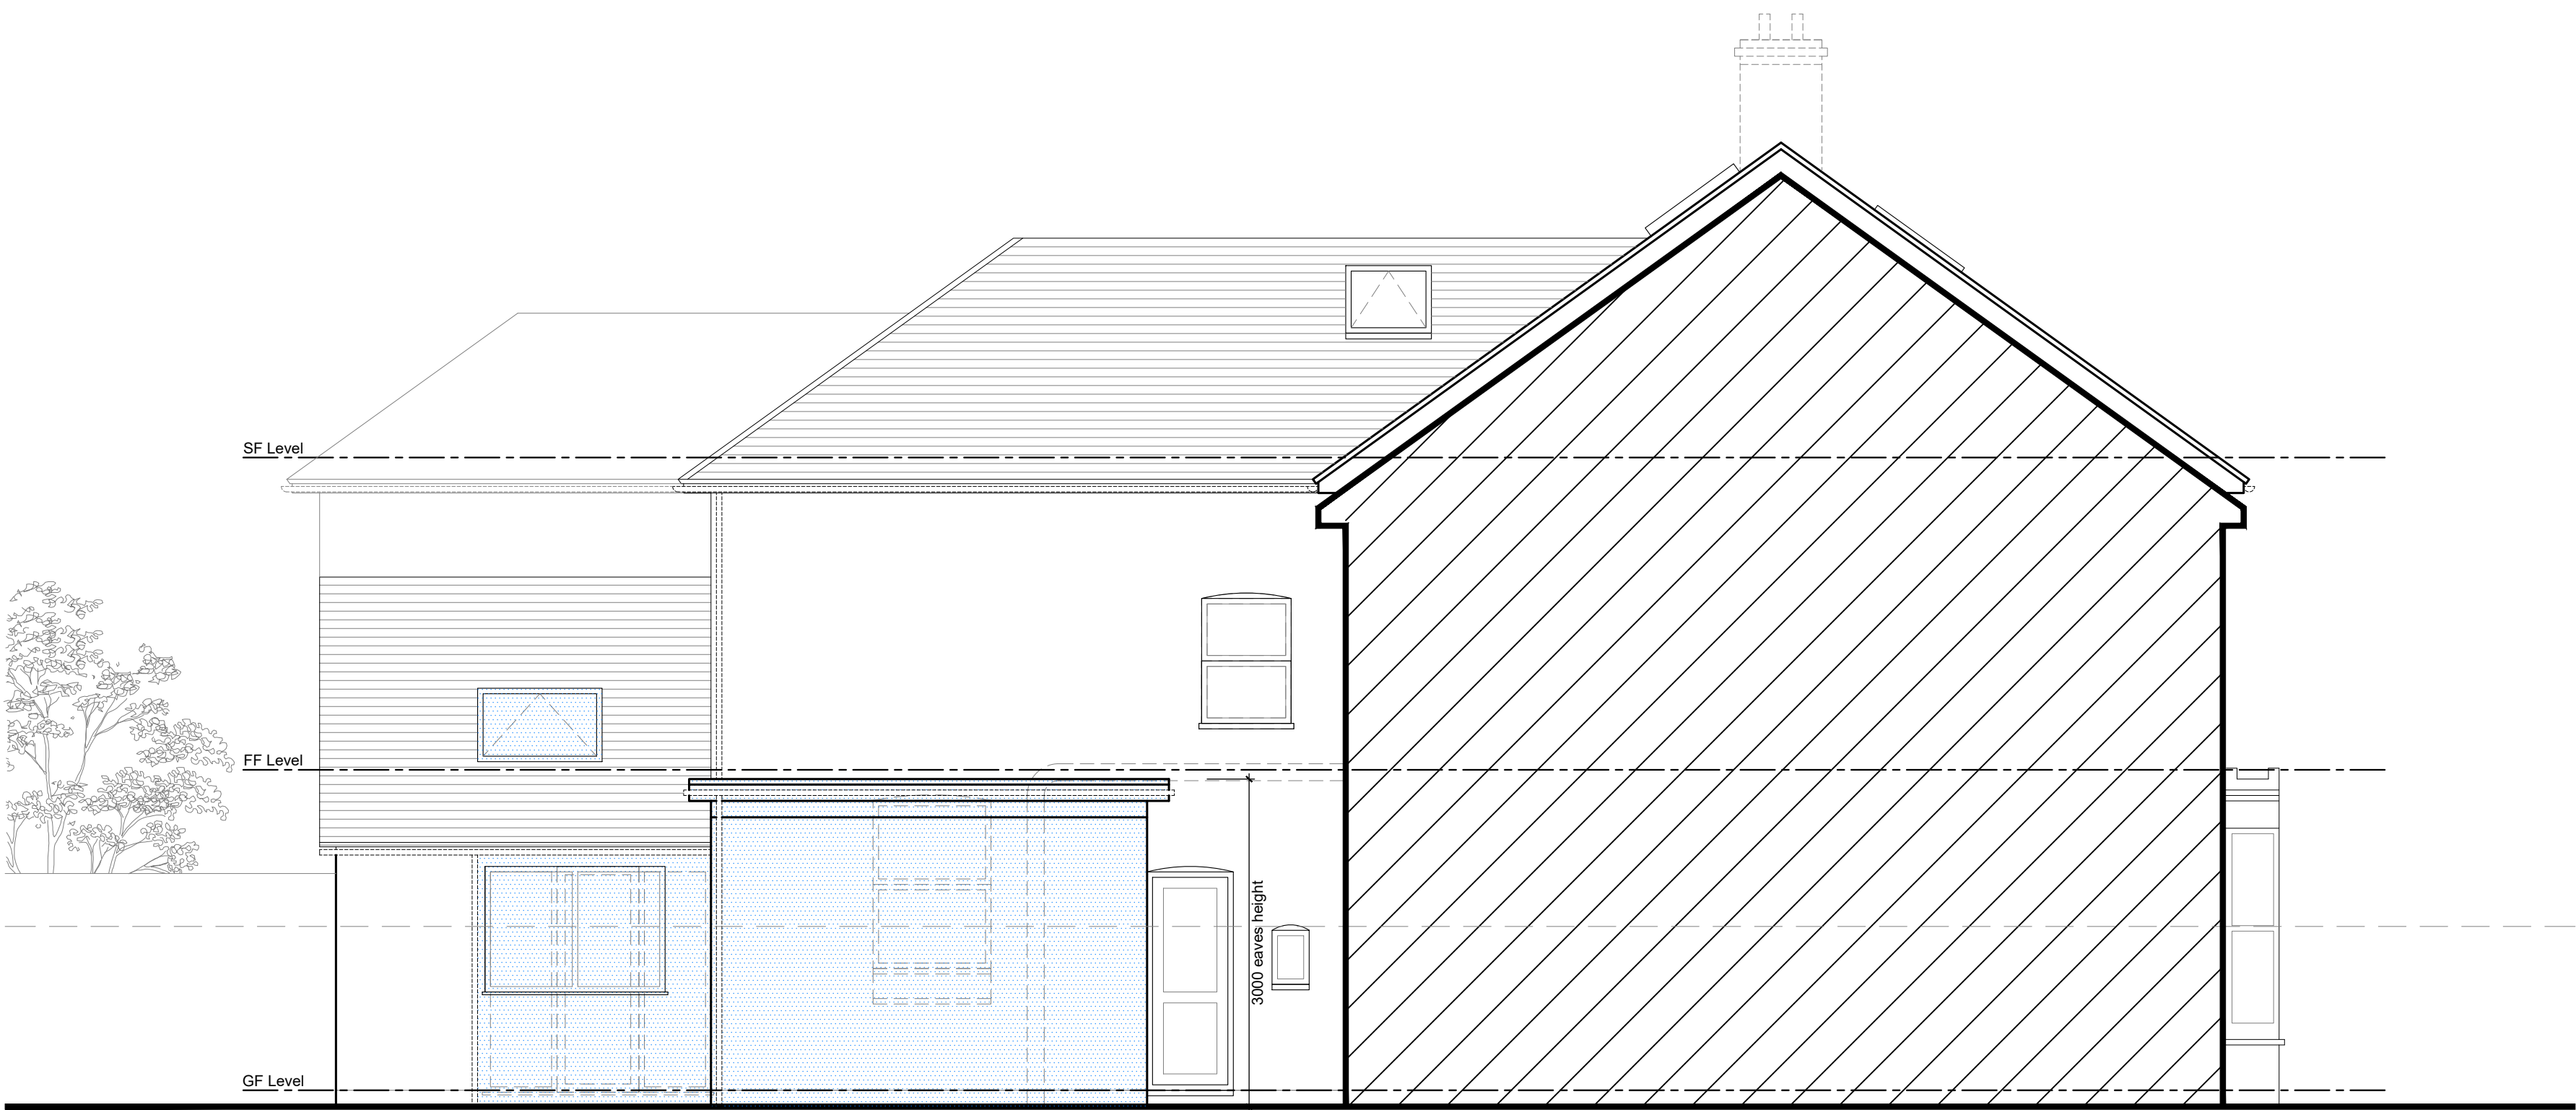

RIGHT SIDE ELEVATION
(when viewed from the front)

Materials & Finishes	
Walls	Faced brickwork to match existing house
Roof	Flat roof covering
Windows	White UPVC
Doors	Pedestrian - n/a Garage - n/a
Eaves & Facias	Black UPVC
Gutters & Downpipes	Black plastic

Key - CDM 2015 Symbols

- Caution
- Information
- Prohibited
- Residual Risk

Rev.	Description	Date
1	1	1

Project: Extension

for
Dawn & Jeff Leigh-Jones
at
89 North Street,
Emsworth,
Hampshire,
PO10 7PQ

Contact: [Michael Austin RIBA](#)
E-mail: project@austinlebbon.co.uk
Web: www.austinlebbon.co.uk
Phone: 01730 887559

Dwg Ref: 22111 [PL] 03 Rev: - Date: Aug 2023

