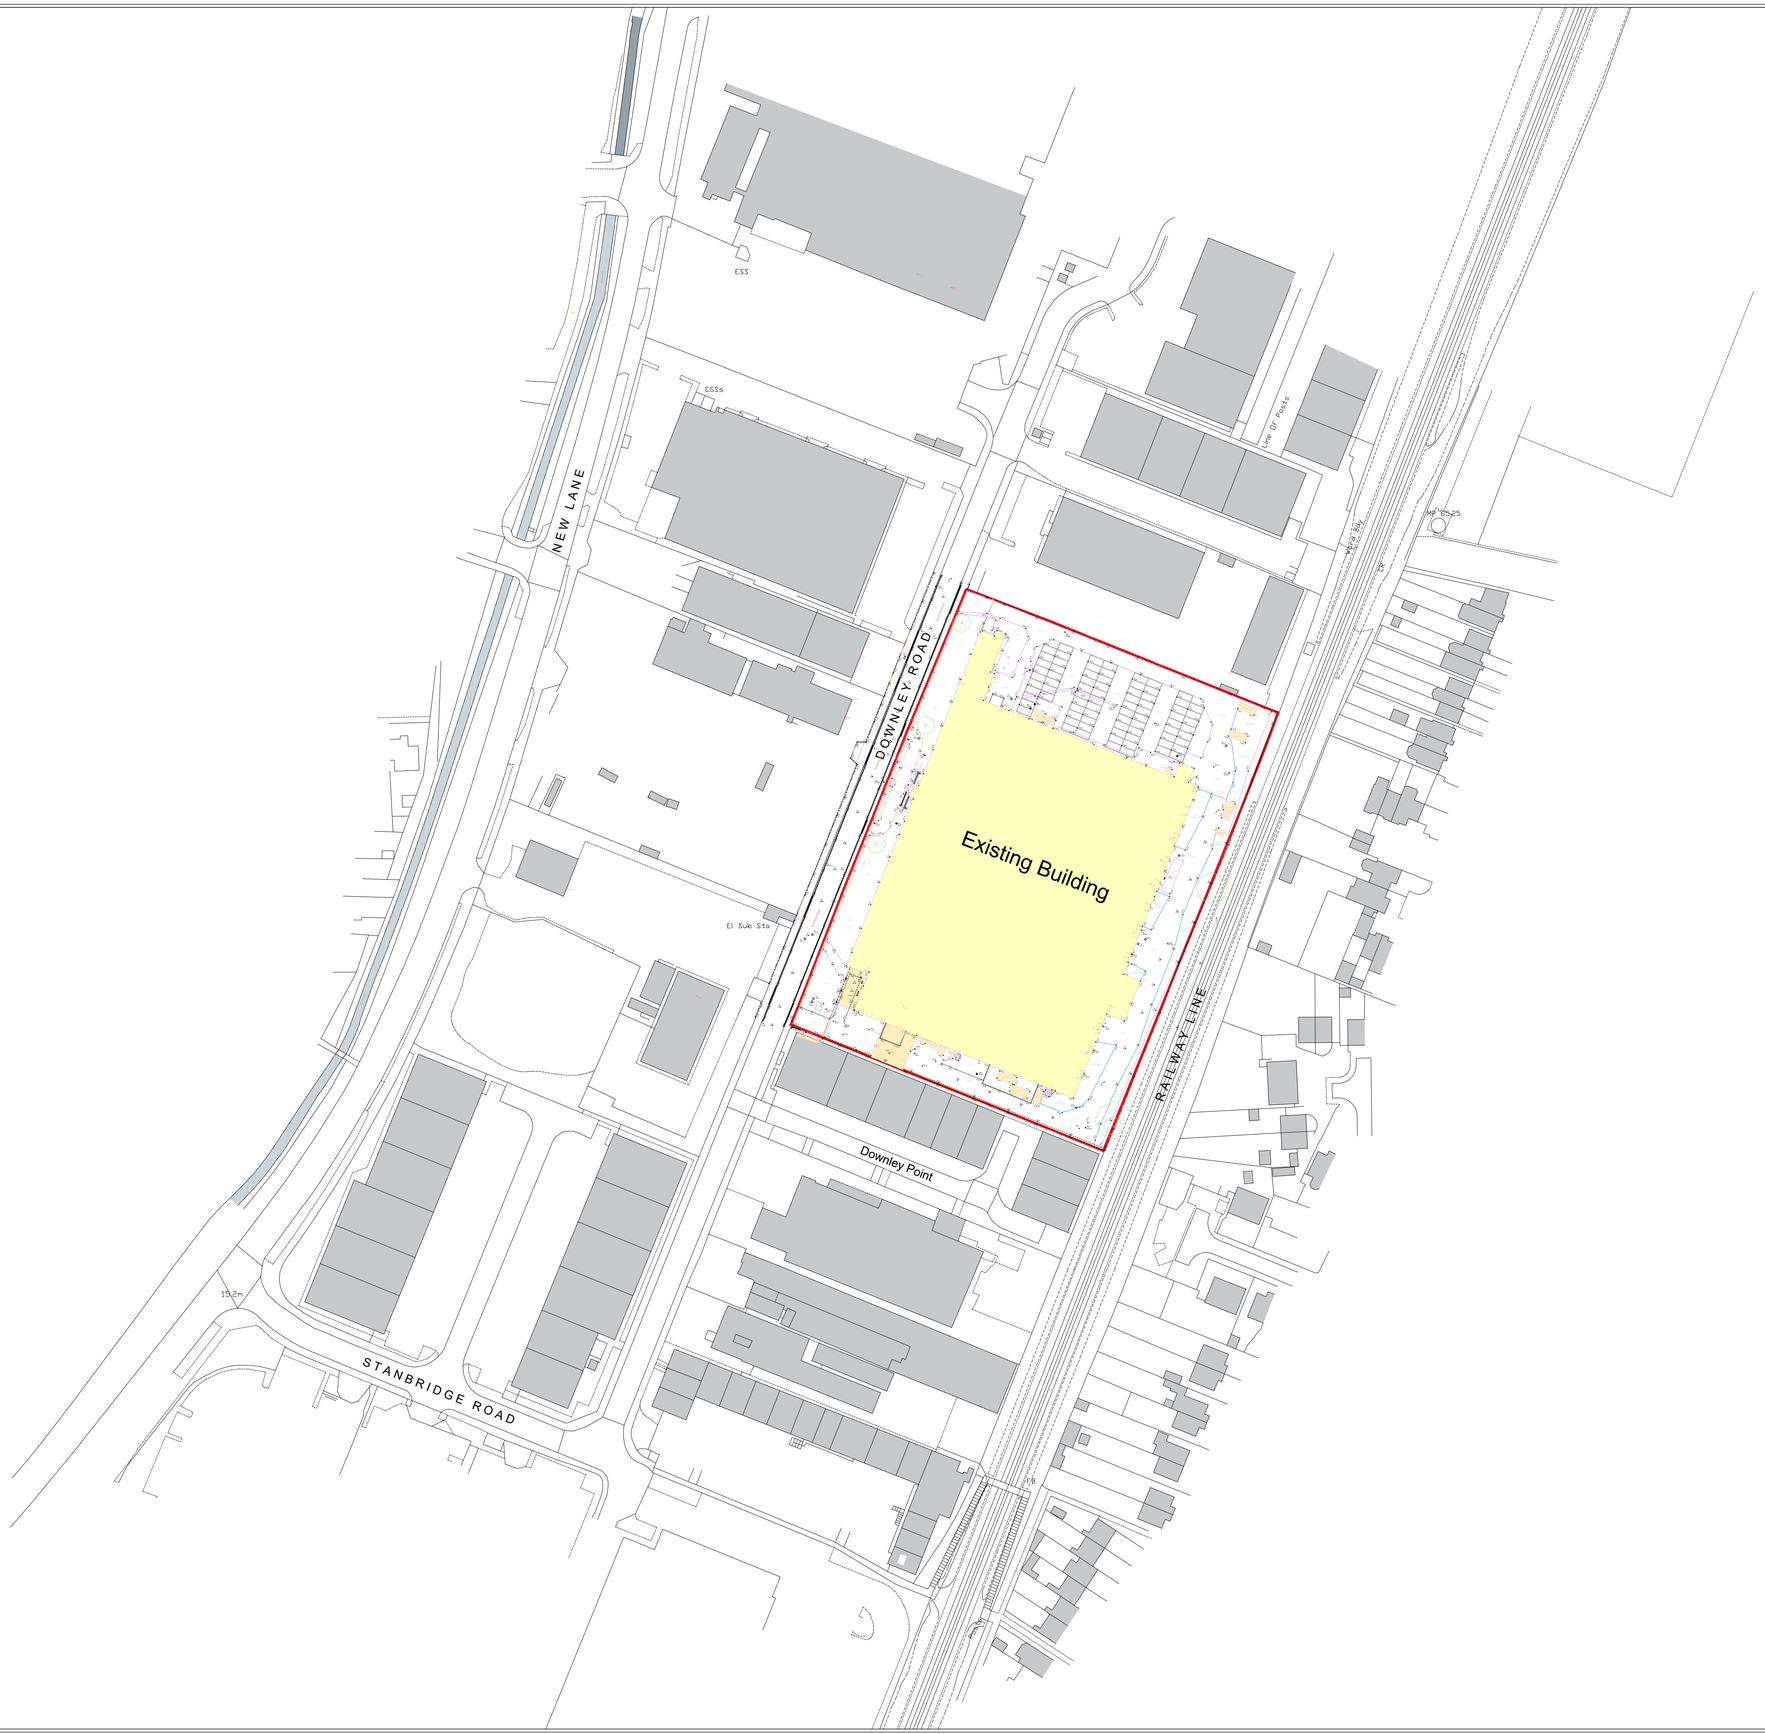

Disclaimer:
Subject to survey.
Based on the topographical survey provided by Greenhatch group , Drawing Quality ref: GH18648, Rev -, dated 18.10.23

Notes:

N

0 10 20 30 40 50

KEY

Site Boundary
(16,970m^2 / 4.19acres / 1.70ha)

Existing Building and Outbuildings to be Demolished

Rev:	Notes:	Date:	Dwn:	Iss:
A	Key Amended	25.07.24	AH	HA
-	First Issue	10.11.23	TM	HA

Suitability Code:

PLANNING

Client:

CANMOOR

hale
ARCHITECTURE
22c Leathermarket Street, London, SE1 3HP

Project:
Dunham Bush Site, Downley Road
Havant

Drawing Title:
Existing Site Plan & Demolition Plan
Topographical survey

Project No:	Scale @ A1 / A3	Revision:
23076	1:1000 /1:2000	A

Drawing No:
PL002