



NOTE: All dimensions to be checked on site prior to commencement of any work

*** DO NOT SCALE FROM THIS DRAWING
EXCEPT FOR THE PURPOSES OF DETERMINING A PLANNING APPLICATION***
Notify C.A of any discrepancies before ordering materials.

© Crown copyright and database rights 2021 Ordnance Survey 100019671

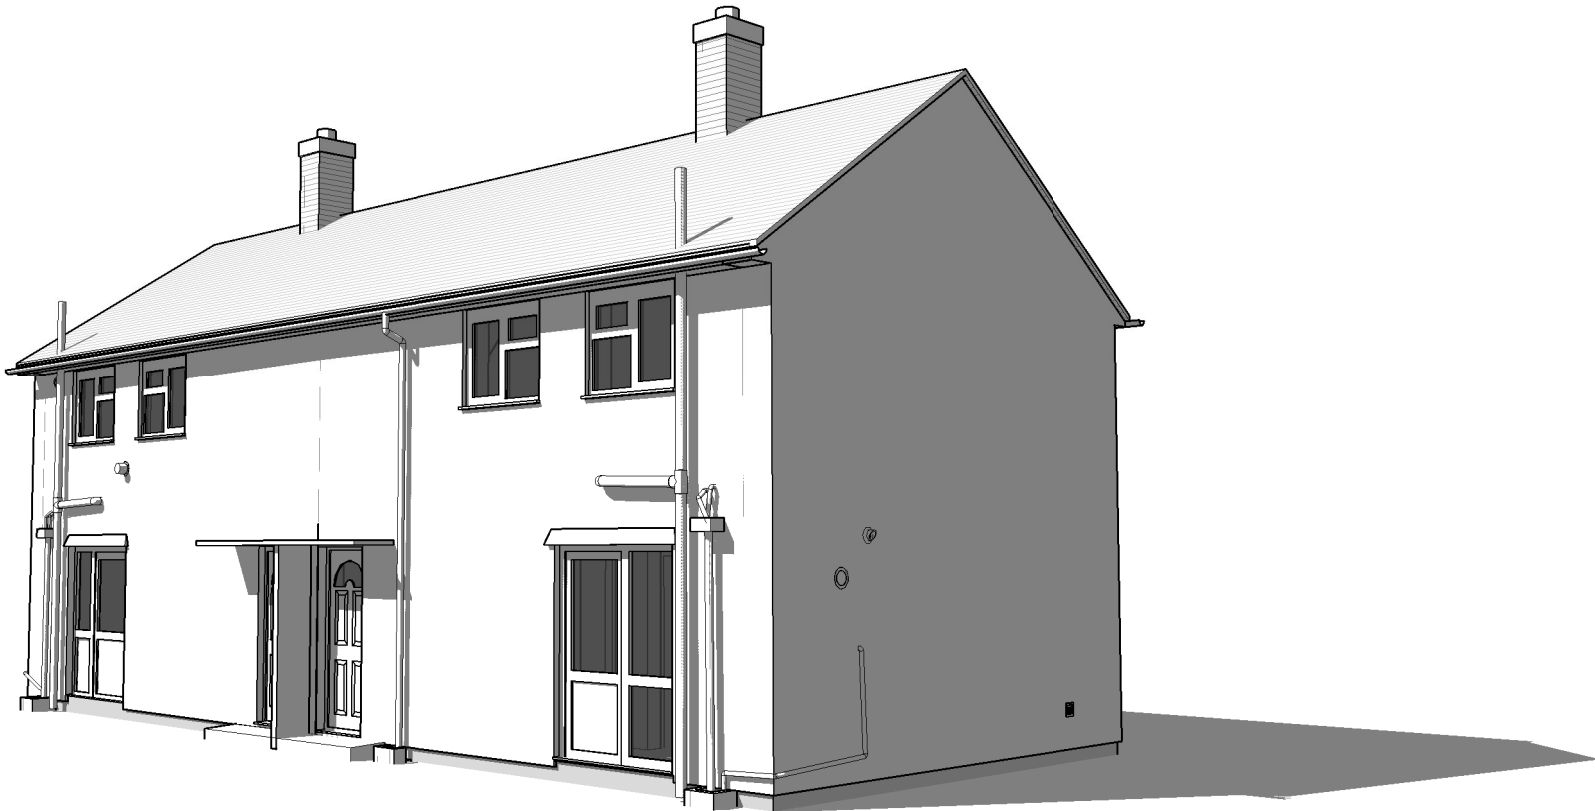

As Existing

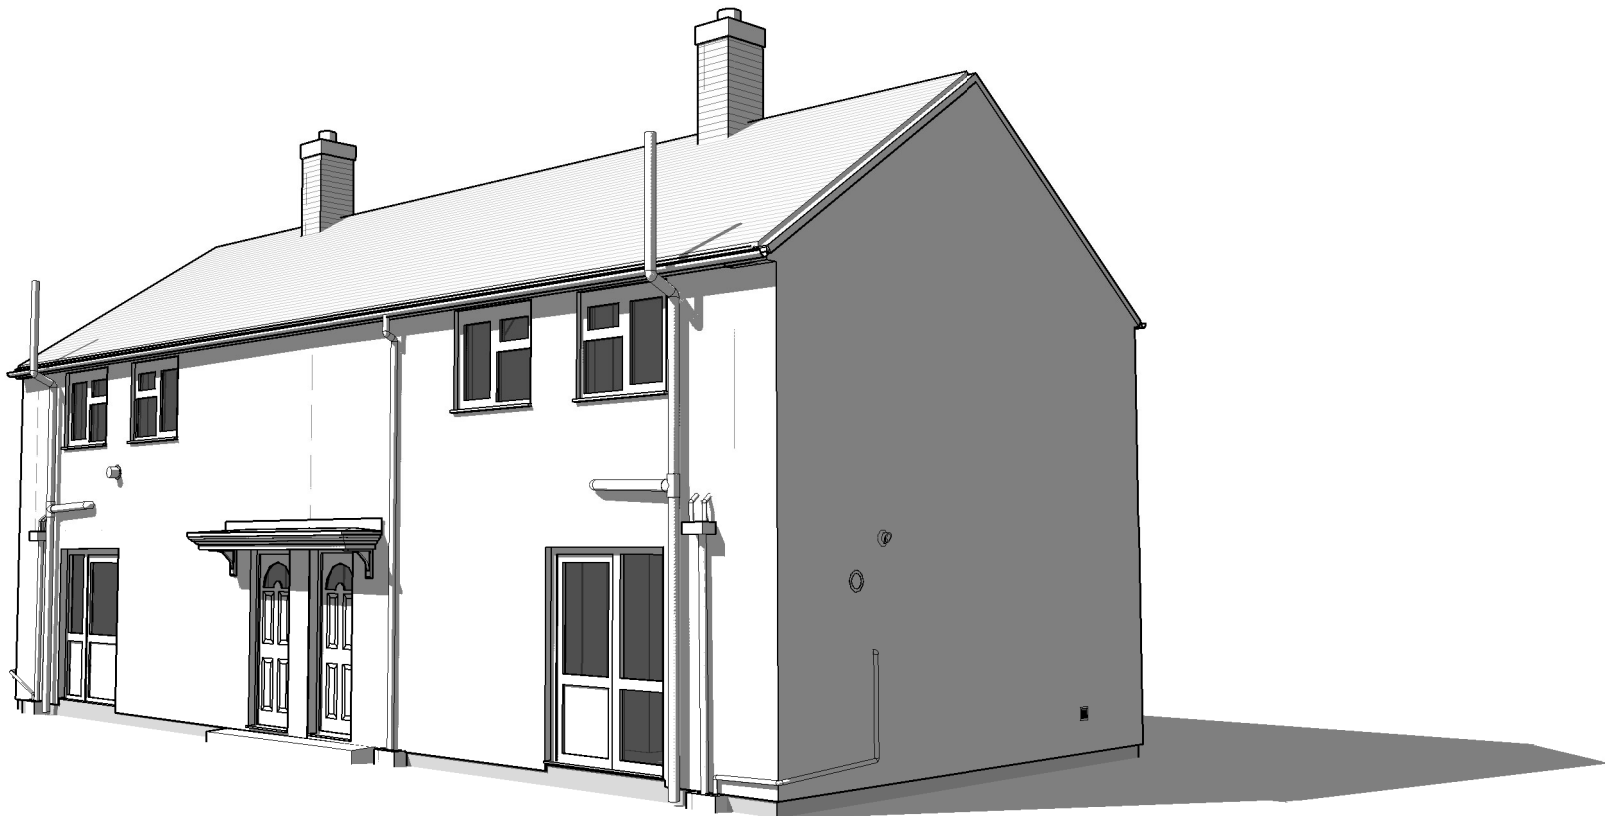

As Proposed

P3	27/06/24	Rebate over canopies omitted	CG
P2	03/06/24	Canopies changed to type with brackets	CG
Rev	Date	Revision Details (Amended By)	Approved

Project

Social Housing
Decarbonisation Fund

Drawing Title

Typical No-Fines
House 3D Views

Date22/05/24Scale @ A3

Housing, Neighbourhood & Building Services

 **Portsmouth**
CITY COUNCIL

JAMES HILL
Head of Service

DEPARTMENTAL SECTION:
ARCHITECTS GROUP - Andrew Malbon Principal Architect. Tel 023 92 834711

Design/ Survey By	Drawn By	Checked By
DL / TN	CG	

Drawing No

3810 / 1312 / P3

SURVEY		DESIGN	○	WORKING DRAWING	
FEASIBILITY		TENDER		AS BUILT	
INFORMATION		CONTRACT		A.I.	