


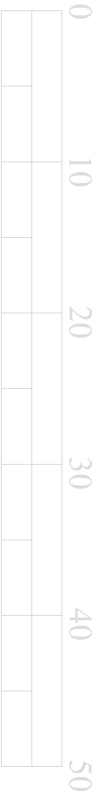

PHYSICAL SCALE IN METERS @ 1:1250



PHYSICAL SCALE IN METERS @ 1:500

NOTES:
This drawing has been produced solely for PLANNING/DESIGN.
Do not scale from this Drawing except for planning purposes.
Any drainage runs shown are presumed and to be checked on site before commencement of works.
This drawing is the copyright of MF Designs Ltd.



Produced on 15 January 2024 from the Ordnance Survey National Geographic Database and incorporating surveyed revision available at this date.
This map shows the area bounded by 469775 106110, 469917 106110, 469917 106252, 469775 106252, 469775 106110.
Crown copyright and database rights 2024. OS 100054135. Supplied by copla ltd trading as UKPlanningMaps.com a licensed Ordnance Survey partner (OS 100054135).
Data licence expires 15 January 2025. Unique plan reference: v2e//1046181/409721

Location



mf designs ltd

Chartered Architects



36 Grove Road • Havant • Hampshire • PO9 1AR

t/f 02382 470967

Director: Martin Farrer RIBA • Co Registration No.4507379

e admin@mfdesigns.org.uk

Date: Jan 2024

Job No: 3325

Scale: 1:100

Dwg No: P_02

EXTENSION & ALTERATIONS - 68 Lower Road, Bedhampton. PO9 3LJ