

DRAWING FOR ILLUSTRATIVE PURPOSES ONLY.
FINAL ARRANGEMENT TO BE AGREED BETWEEN
STAKEHOLDERS DURING DETAILED DESIGN

84M DAYTIME NOISE RADIUS

75M NIGHTTIME NOISE RADIUS

STAUNTON HEIGHTS

RECEPTORS WITH SIGNIFICANT
DAYTIME IMPACTS POST MITIGATION

THREE FLATS STAUNTON HEIGHTS

DUNSBURY WAY CULVERT UPGRADE
WORK. SEE HTR-WAB-PI-W6-DR-T-0003

DUNSBURY WAY

EXISTING CULVERT

222, DUNSBURY WAY

222

MINIMUM SECTION OF PERIMETER
WHICH REQUIRES NOISE BARRIER


220

218, 220 DUNSBURY WAY
RECEPTORS WITH SIGNIFICANT
DAYTIME IMPACTS POST MITIGATION

WORKING AREA FOR OPEN CUT CULVERT
INSTALLATION IN SECTIONS UNDER LANE
CLOSURES

LAYOUT


WICK
WAY

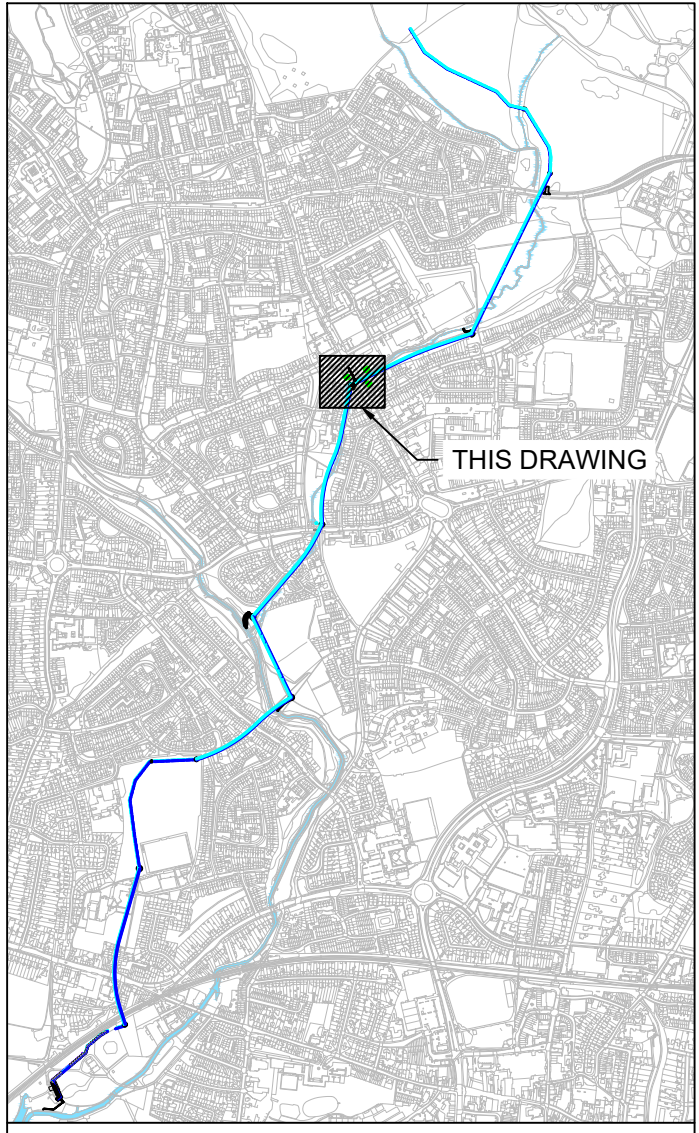

KEY PLAN

- Notes:
- CULVERT SITE AND NOISE BARRIER ARRANGEMENT
ILLUSTRATIVE ONLY. FINAL ARRANGEMENT TO BE
AGREED BETWEEN STAKEHOLDERS DURING
DETAILED DESIGN.

- CONSTRUCTION SITE HOARDING
- REDLINE BOUNDARY
- CULVERT UPGRADE WORKS
- PROTECTIVE FENCING
- NIGHTTIME NOISE RADIUS
- DAYTIME NOISE RADIUS
- NOISE BARRIER
- RECEPTORS WITH SIGNIFICANT DAYTIME
IMPACTS POST MITIGATION

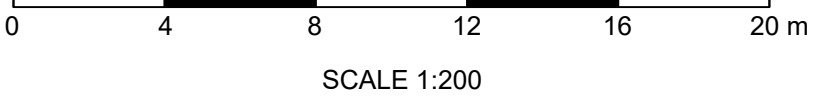

P02	BP	BP	BC	UPDATED ILLUSTRATIVE VERSION FOR PLANNING	20/02/25
A3					
P01	BP	BP	BC	FIRST ISSUE	12/09/24
S4					
Rev	Dm	Ckd	App	Description	Date
	By	By	By		



Drawing Suitability: APPROVED FOR OUTLINE DESIGN Status: A3
Contractors Drawing Number: HTR-WAB-PI-W6-DR-W-0005

Telephone: Havant (023) 9249 9888
Fax: Havant (023) 9245 3632
Website: www.portsmouthwater.co.uk
Registered Office: PO Box 8 West Street
Havant Hampshire PO9 1LG
REGISTERED IN ENGLAND No. 2536455



Date: 20/02/25 Scale: 1:400 Sheet: 01 of 01 Sheet Size: A1
Project Title: HAVANT THICKET RESERVOIR

Drawing Title: BEDHAMPTON TO HTR PIPELINE
DUNSBURY WAY CULVERT
OUTLINE SITE LAYOUT - NOISE MITIGATION

Portsmouth Water Drawing Number: Rev: P02

ALL DIMENSIONS ARE IN MILLIMETRES
UNLESS OTHERWISE STATED

Reproduced by permission of Ordnance Survey on behalf of HMSO.
© Crown copyright and database right 2025. All rights reserved.
Ordnance Survey Licence Number 100018036