


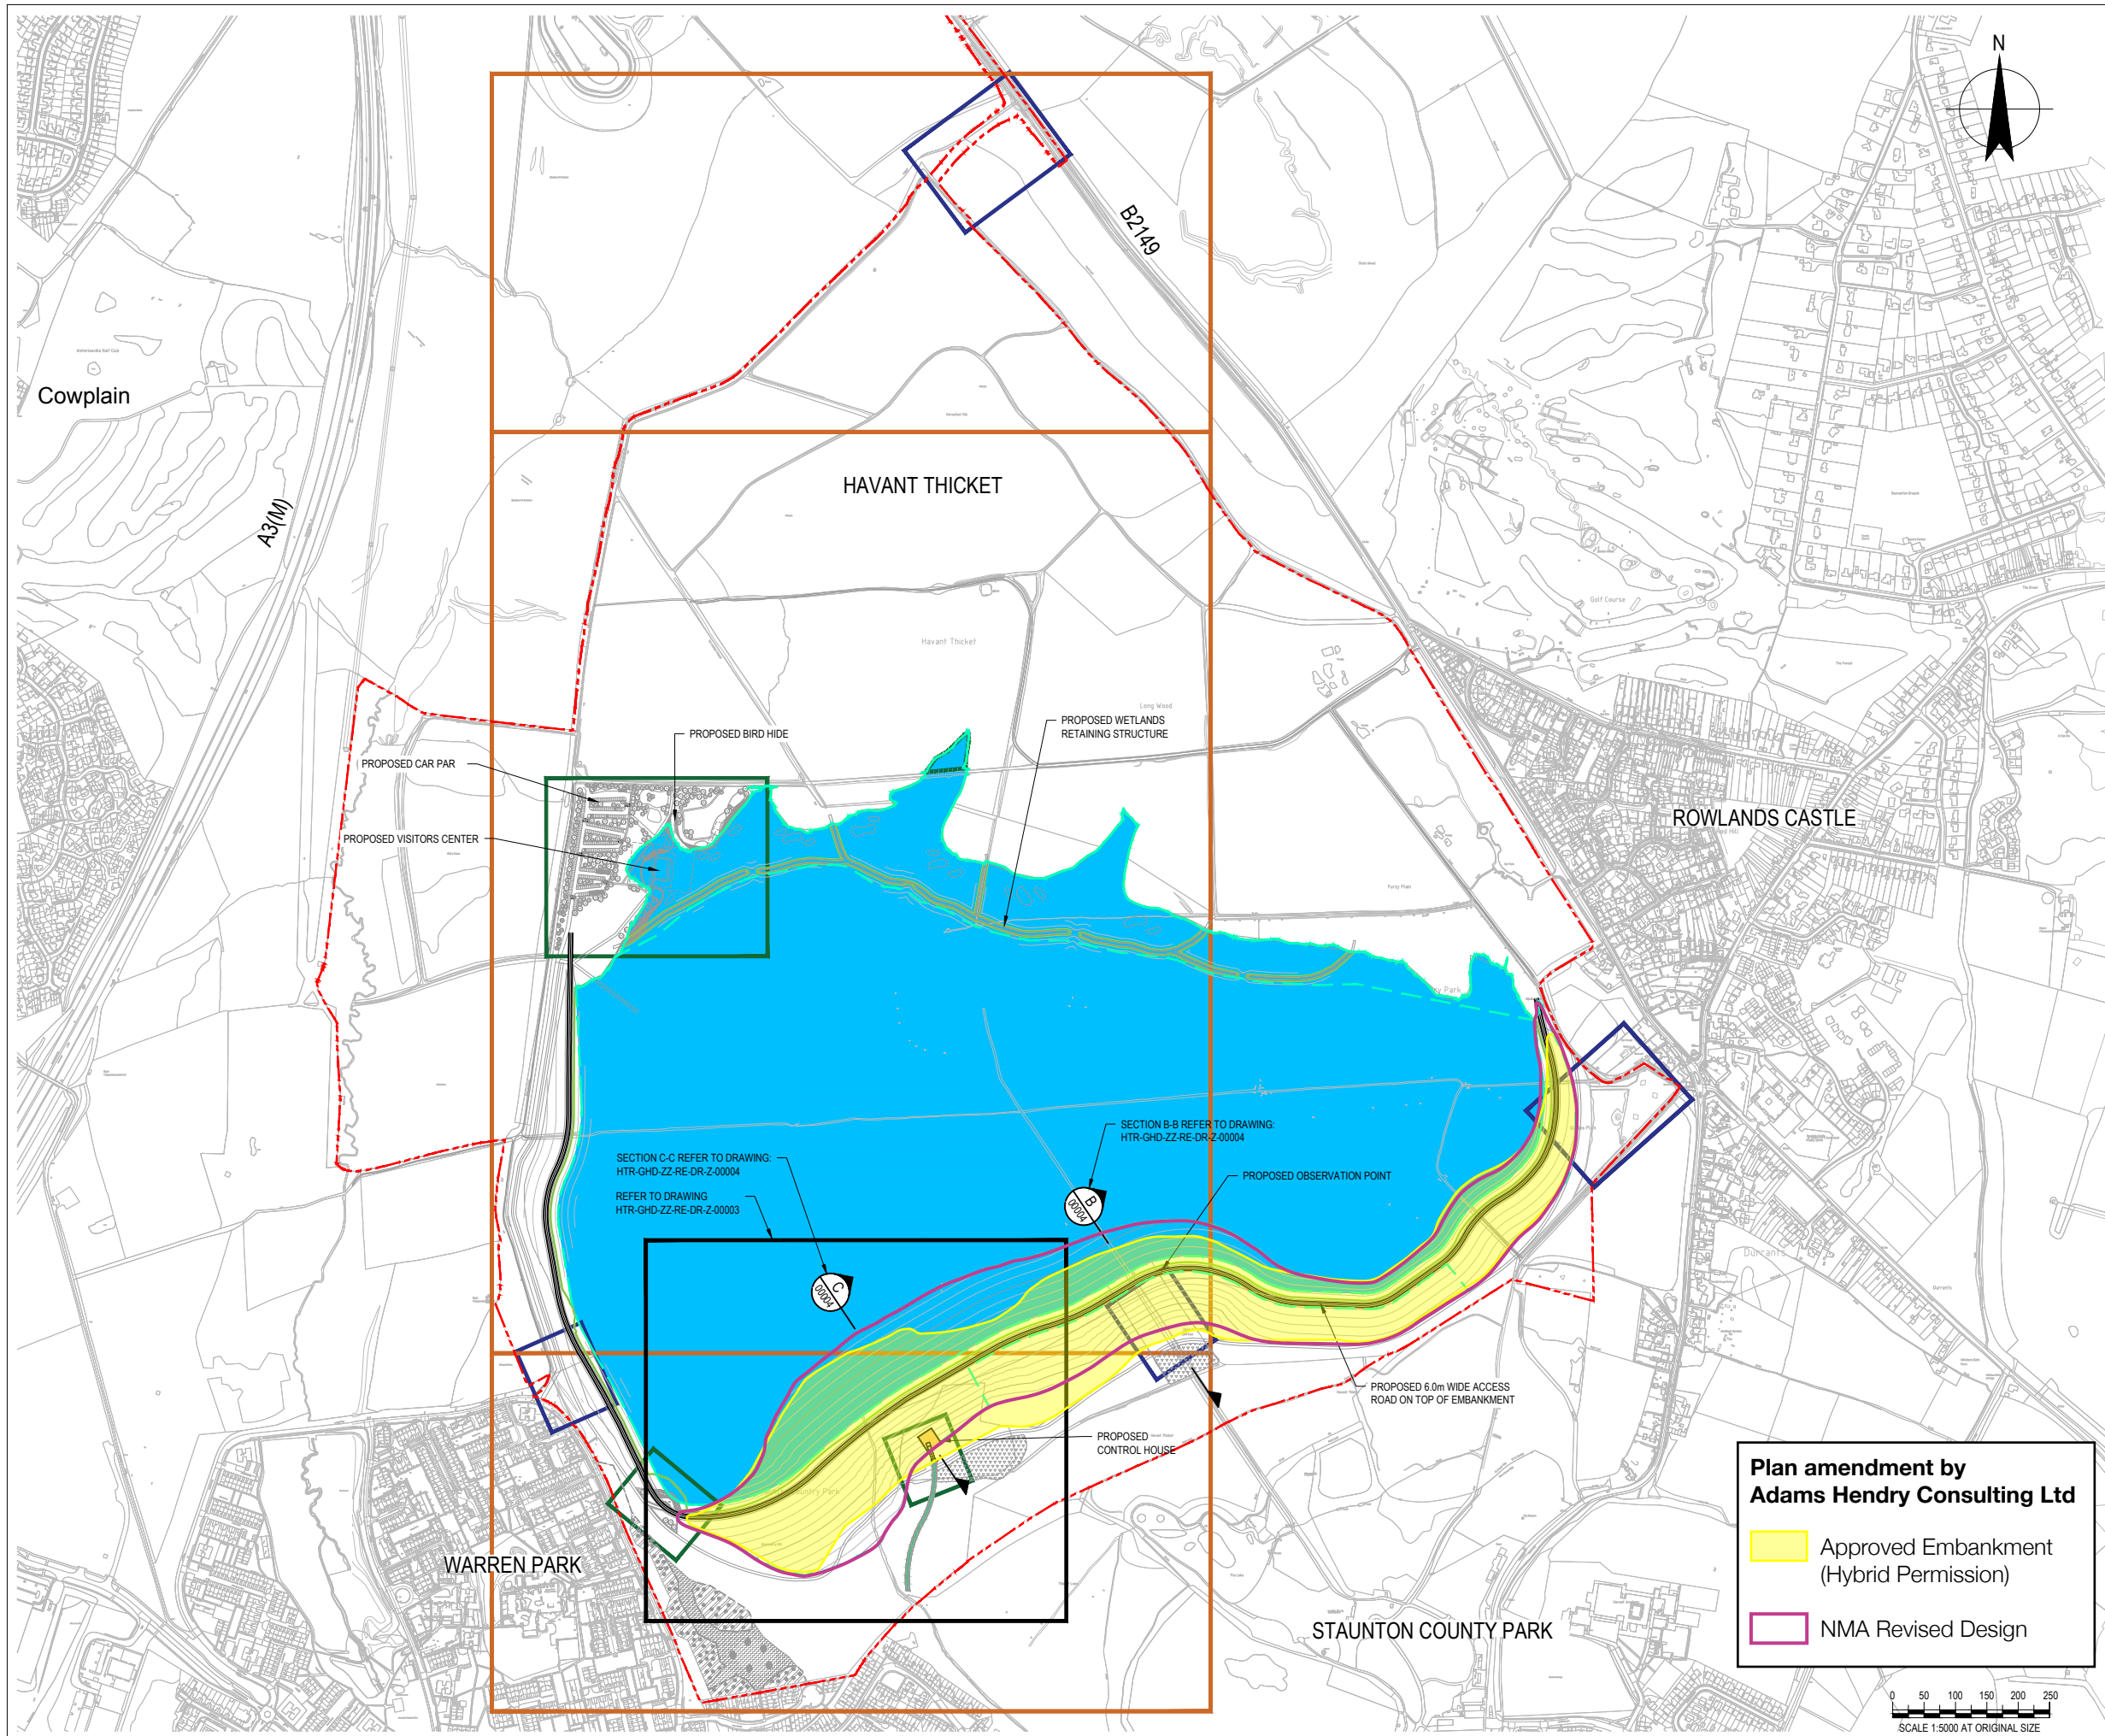

NOTES

1. ALL DIMENSIONS ARE IN MILLIMETERS UNLESS NOTED OTHERWISE (UNO).
2. ALL LEVELS ARE IN METRES TO ORDNANCE DATUM UNO.
3. IF IN DOUBT, CONSULT THE ENGINEER.
4. ALL CO-ORDINATES ARE RELATIVE TO OS NATIONAL GRID.

LEGEND

PLANNING APPLICATION AREA

LAYOUT OF EMBANKMENT, WETLANDS, RETAINING STRUCTURE AND ISLANDS SUBMITTED IN OUTLINE

PROPOSED RESERVOIR AREA

PROPOSED CONTROL HOUSE

PROPOSED BELOW GROUND CULVERT AND TOWER

PROPOSED OUTFALL CHANNEL

PLAN AT 1:2500 (3no. @A1)

DETAILED PLAN AT 1:200 (3 no. @A1)

OUTLINE PLAN AT 1:200 / 500 (A1) - BUILDINGS SHOWN IN OUTLINE

REFERENCE DOCUMENTS AND DRAWINGS

ILLUSTRATIVE DRAFT FOR NON-MATERIAL AMENDMENT, SUBJECT TO CHANGE

P02 FOR PLANNING	STT	KN	04.05.23	
P01 FOR PLANNING	STT	KN	02.05.23	
Rev	Description	Checked	Approved	Date
Author	IA	Drafting Check	AP	
Designer	ST	Design Check	N/A	

Telephone: Havant (023) 9249 9888
Fax: Havant (023) 9245 3632
Website: www.portsmouthwater.co.uk
Registered Office: PO Box 8 West Street
Havant Hampshire PO9 1LG
REGISTERED IN ENGLAND No. 2536455

Portsmouth Water

Future Water
MJJV Ltd

GHD
Project No. 12547181

Client PORTSMOUTH WATER

Project HAVANT THICKET RESERVOIR

Status FOR REVIEW AND COMMENTS (PLANNING)

Drawing Title PROPOSED RESERVOIR WORKS KEY PLAN

Size A1

Plan amendment by Adams Hendry Consulting Ltd

Approved Embankment (Hybrid Permission)

NMA Revised Design

0 50 100 150 200 250
SCALE 1:5000 AT ORIGINAL SIZE

HTR-GHD-ZZ-RE-DR-C-00002

Drawing No. 12547181
Rev A1