



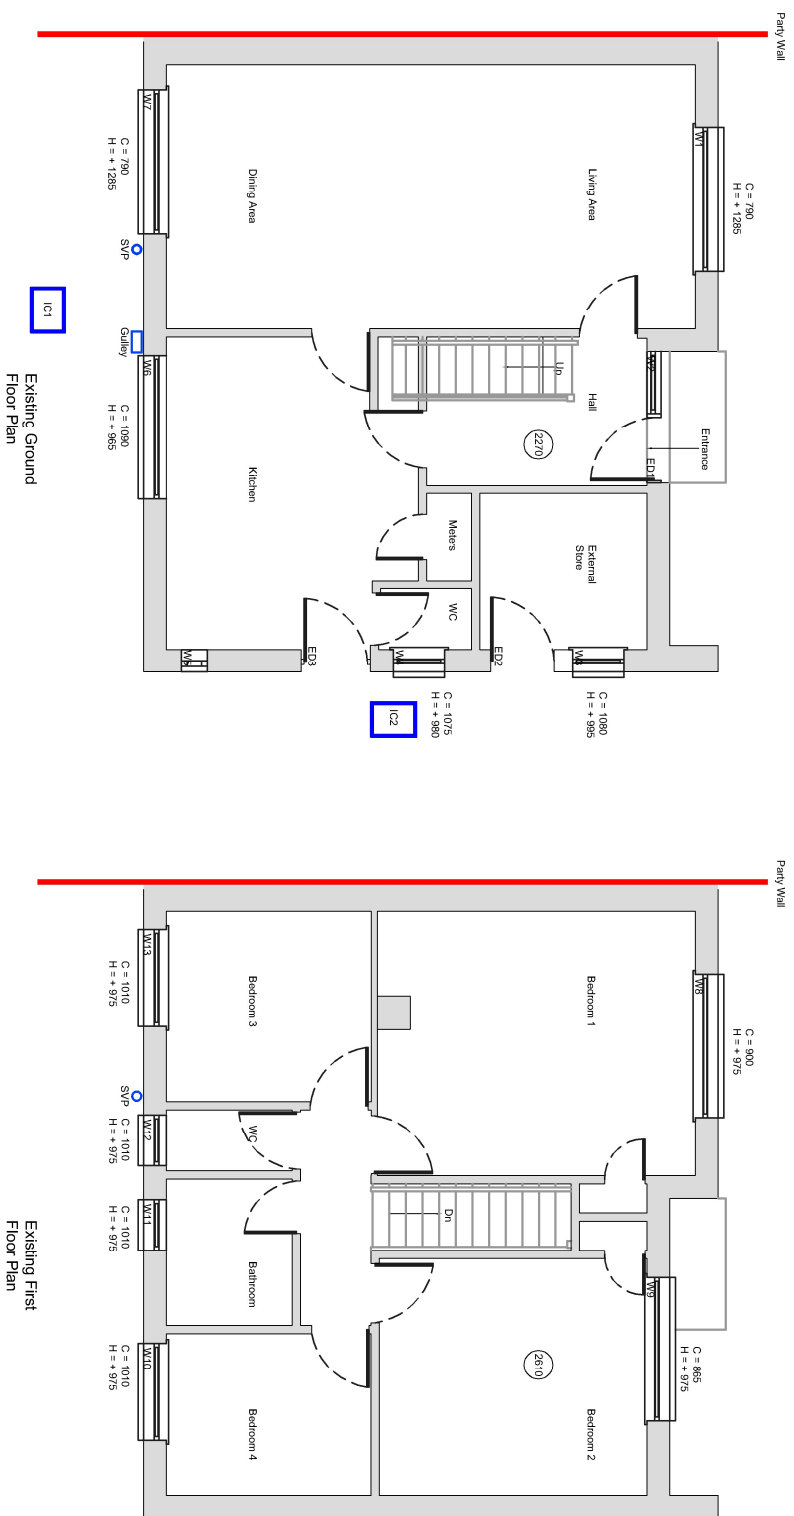

- ⑦ Brickwork chimney and terracotta pot
- ⑧ Pitched roof with gable end - Ludlow tile
- ⑨ Timber soffits and fascia with PVCu gutters / downpipe (C) (SVP)
- ⑩ Brown-faced brickwork
- ⑪ Metal single-glazed windows with creased tile sill
- ⑫ Painted timber door and single-glazed bank of windows and concrete canopy over
- ⑬ Painted timber door with obscured glazed upper half
- ⑭ Painted timber fully glazed door

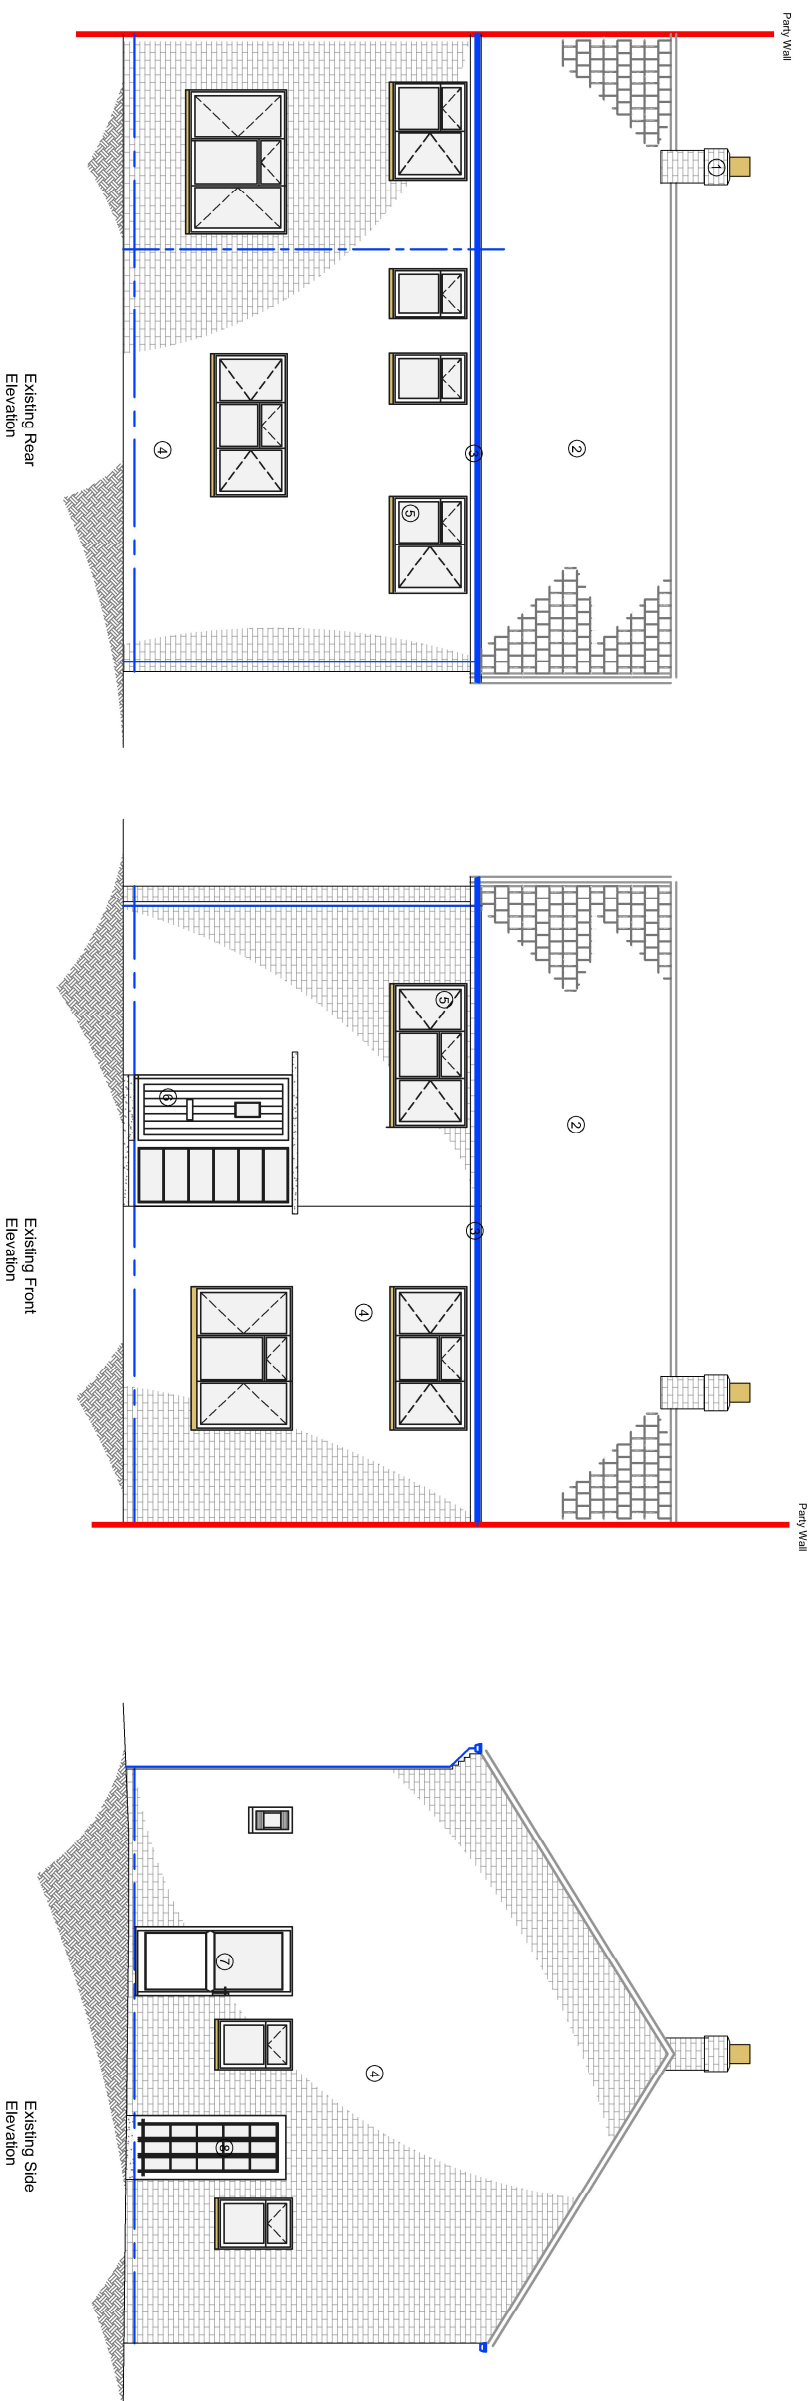

Rev	Date	Notes
		By



LEYSON
BUILDING CONSULTANCY

Client:	Mr. J Leaves		
Project:	13 Bursledon Road Pudbrook Waterlooville PO7 5NJ		
Title:	Alterations		
Drawing No.	9000 - E.01.02	Rev.	.
Scale:	1:100 @ A3	Date:	07.10.23
Drawn By:	TC	Checked By:	LBC
Issue:	Planning		