


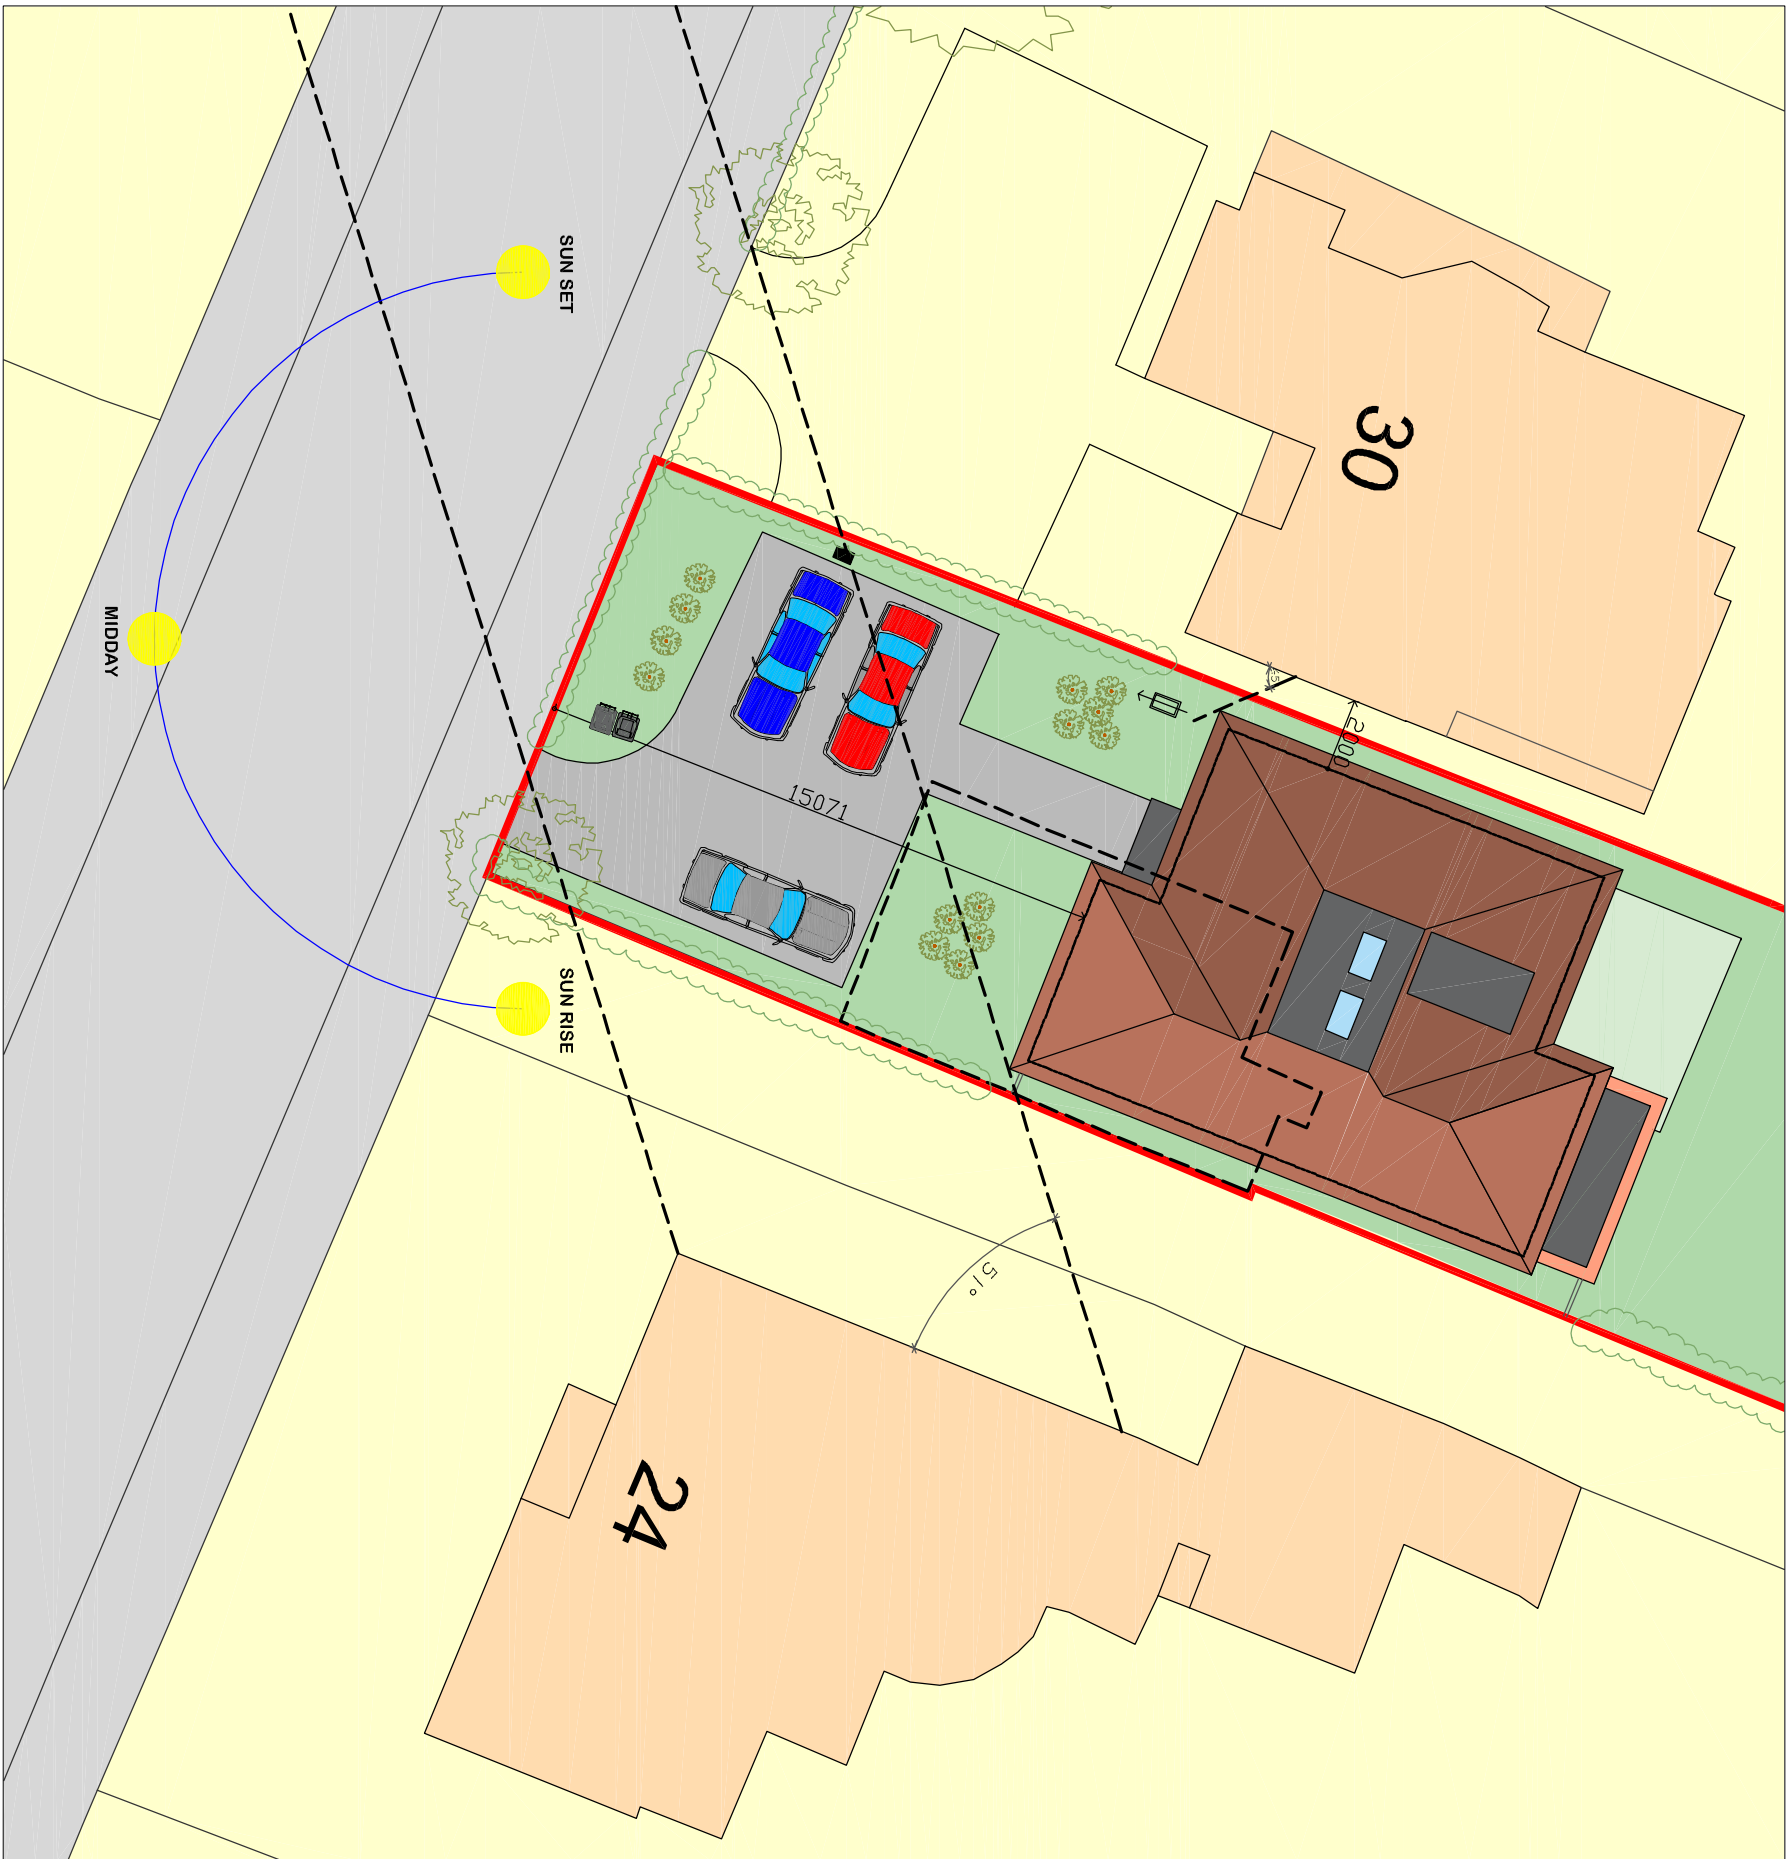

Project :
30 Queens Road
Waterlooville
Hampshire

Drawing Title :

Proposed Dwelling

Chris Flint Associates Ltd
CHARTERED SURVEYORS - PROJECT MANAGERS
DEVELOPMENT CONSULTANTS

Drawn By	Date	SHEET SIZE	Approved By	Date
CF	21/01/24	A3		
Drawing No.		Revision	Scale	
CFA		FULL 07	1-200	

PLANNING

2 Emerald Close Waterlooville, Hants PO7 8NZ
tel: 023 92 432484 fax: 023 92 358554
Email: chris@flintassociates@gmail.com