


Location Plan

Site Address: 65, Andrew Crescent, Waterlooville, PO7 6BG

Date Produced: 04-Jan-2025

Scale: 1:1250 @A4

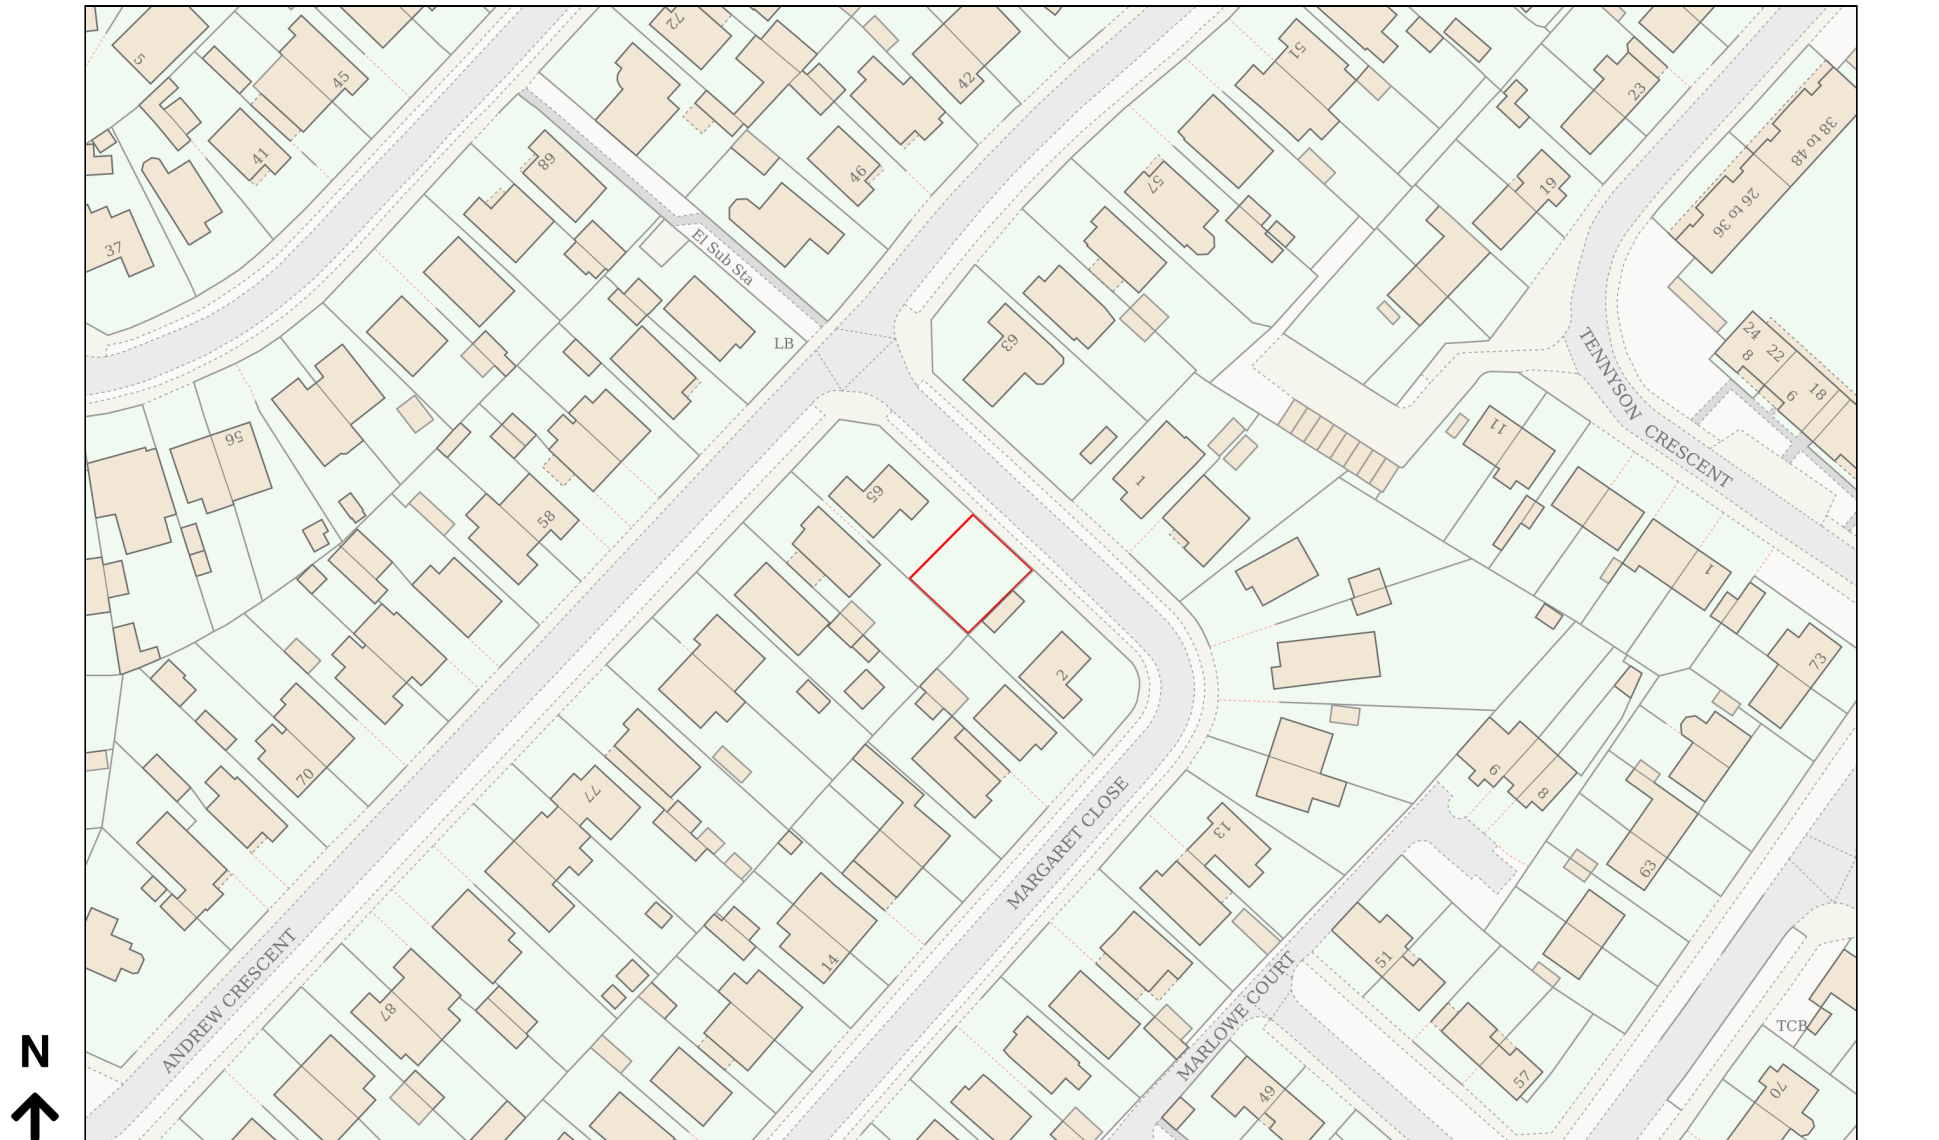

Planning Portal Reference: PP-13646332v1

