



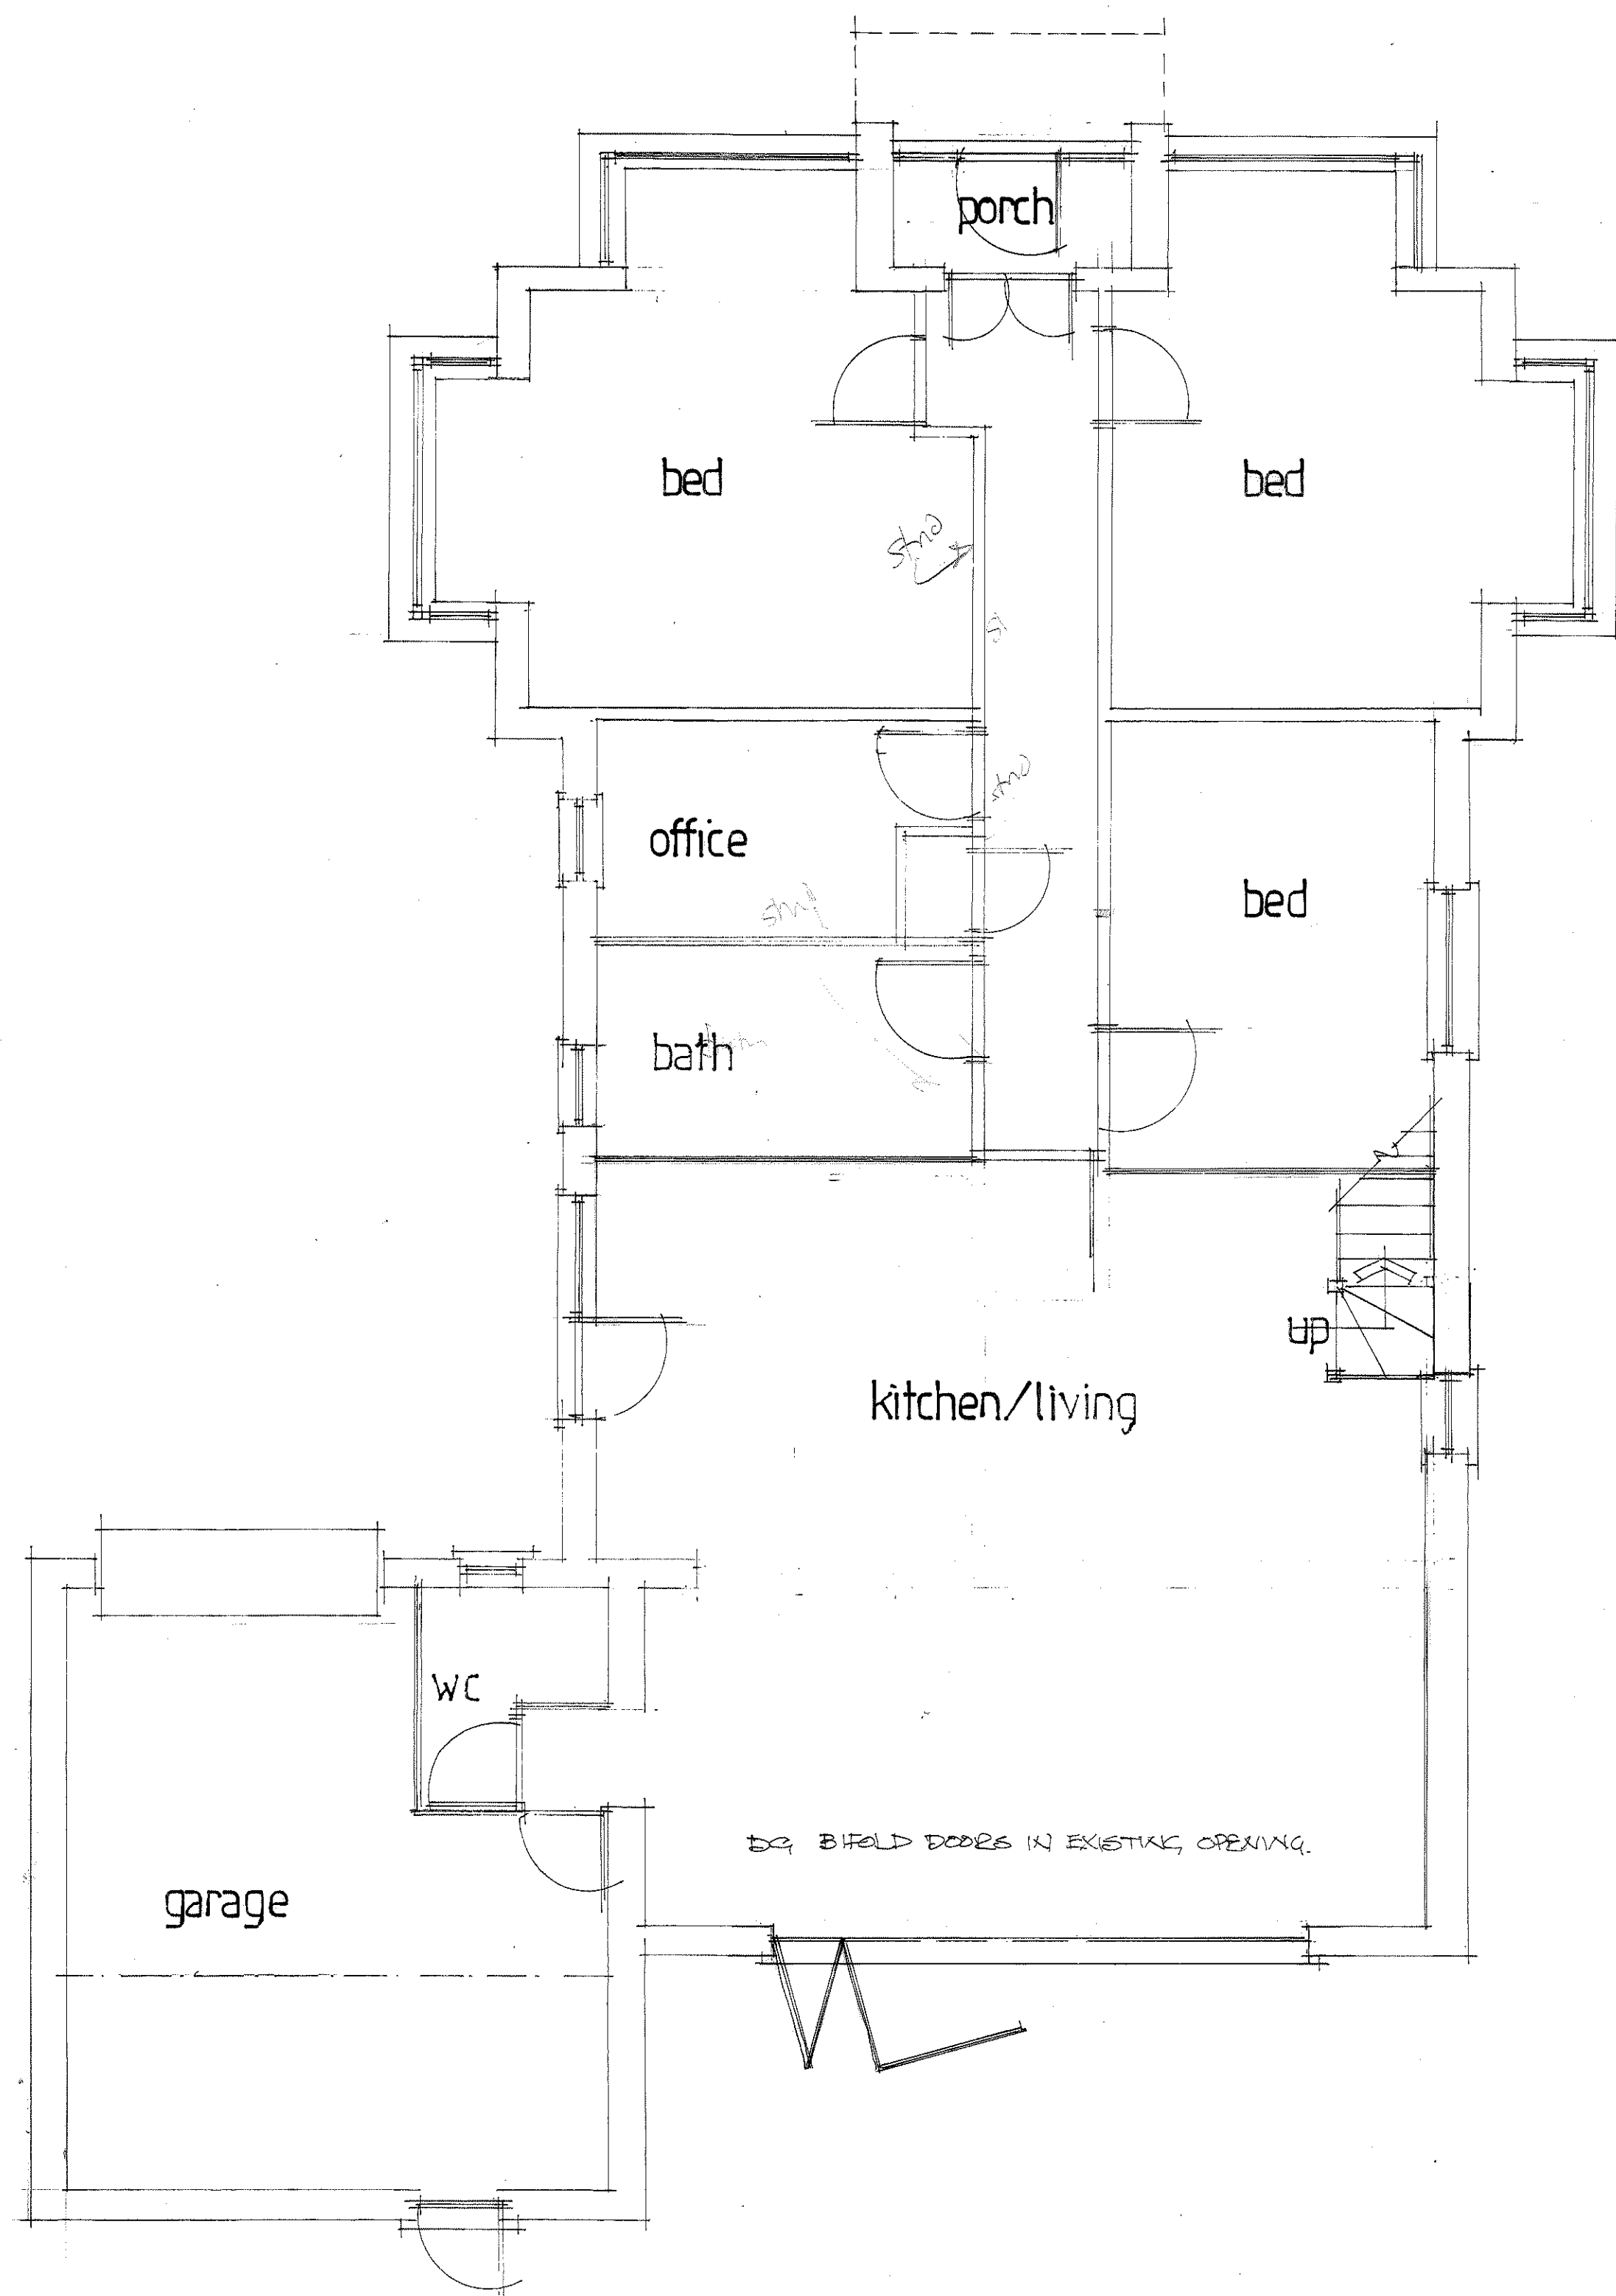


proposed ground floor

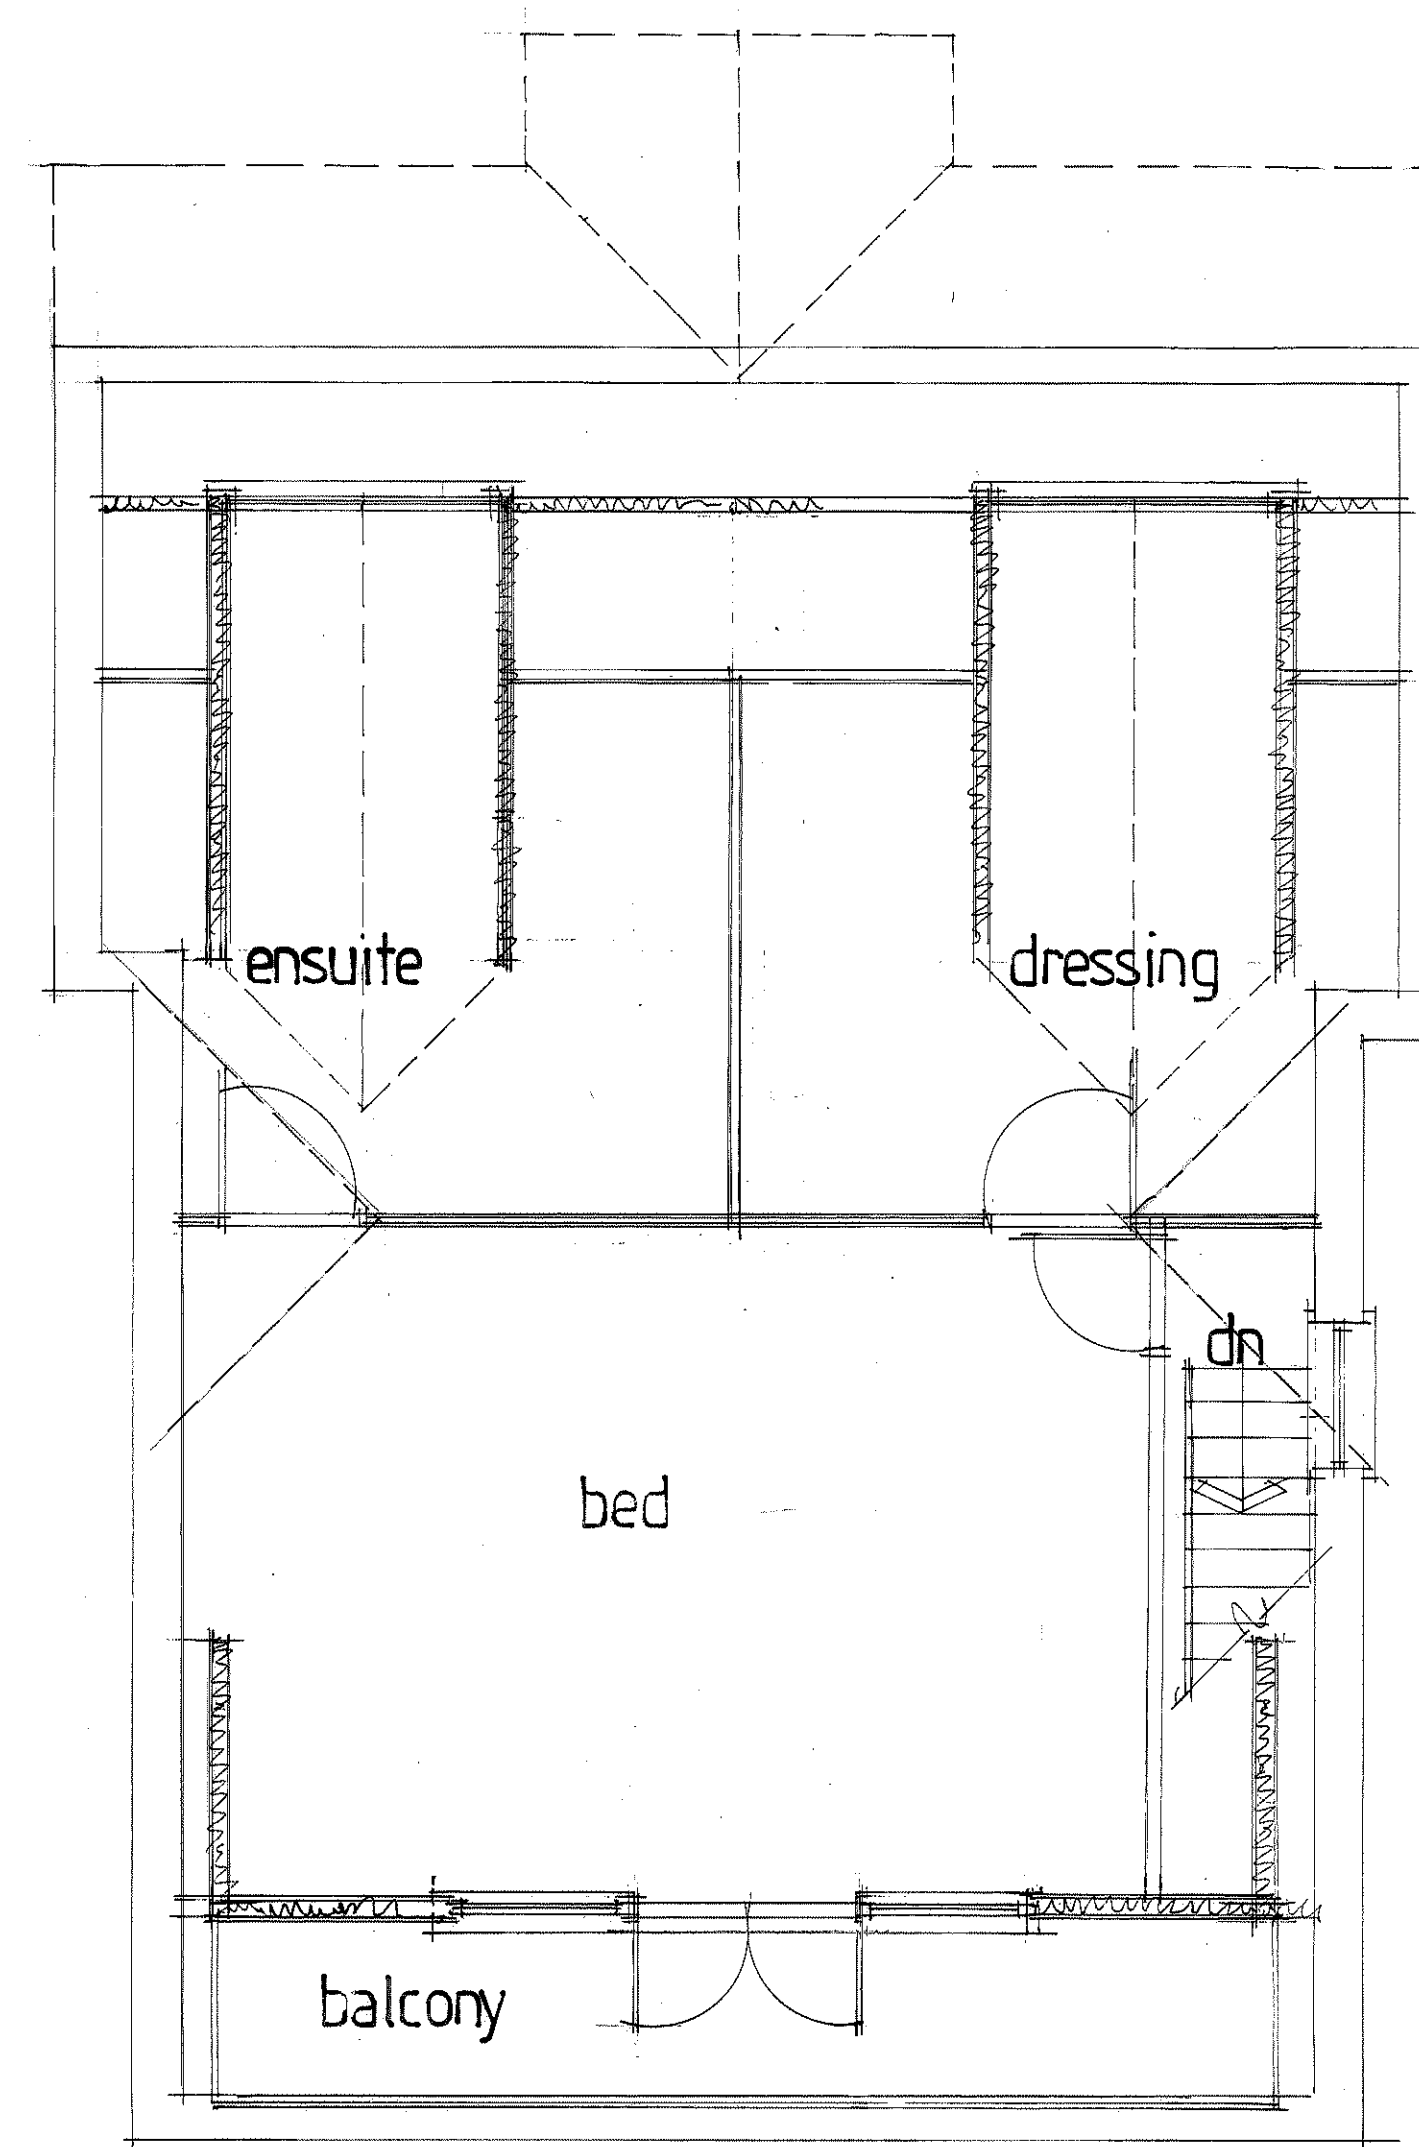


proposed loft

0 1 2 3 4 5 scale 1:50 m.
0 2 4 6 8 10 scale 1:100 m.


planning drawings

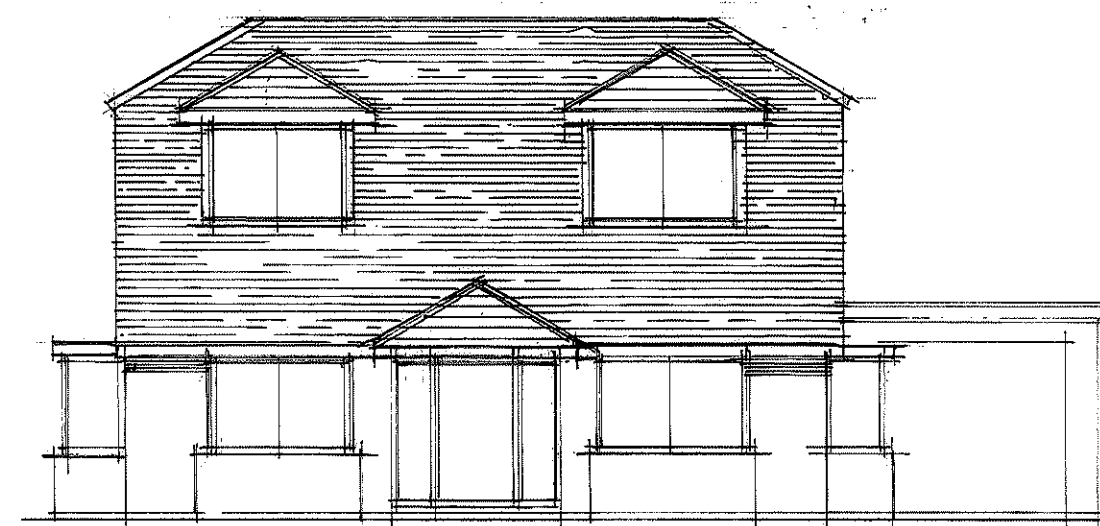


proposed front

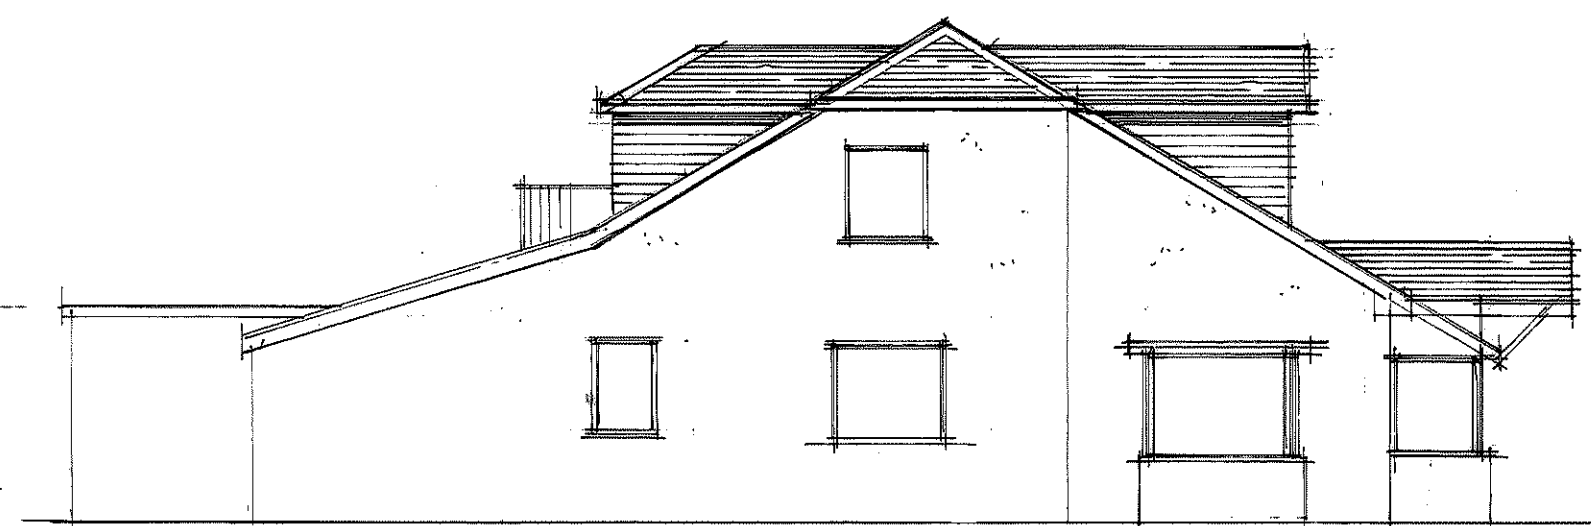

proposed side

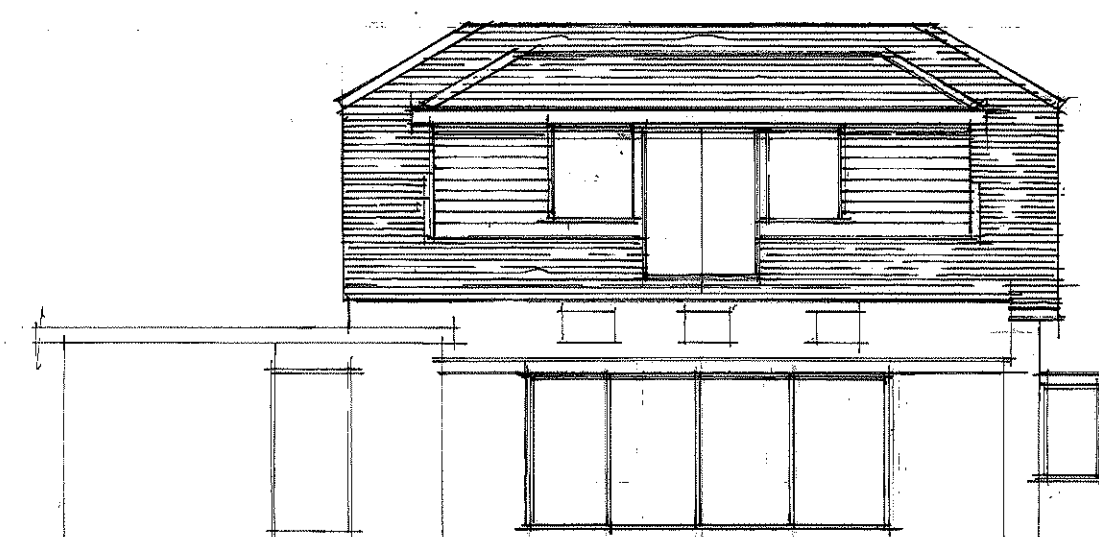

proposed rear

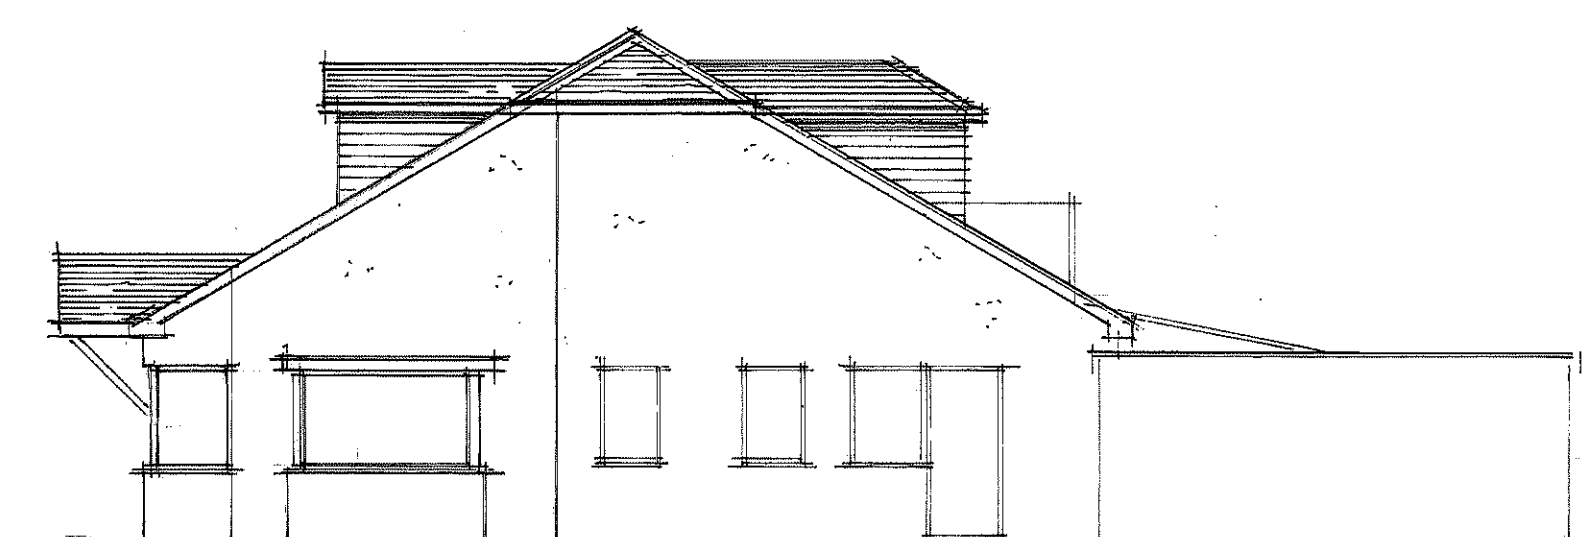

proposed side

A	8/24/24	client's amendments
Date	Revision	
© copyright		
THORNS YOUNG ARCHITECTURAL		
THORNS-YOUNG LTD CHARTERED BUILDING CONSULTANTS Website: www.thornsyoun.co.uk		
Portsmouth 232 London Road North End PO2 8JQ Tel: (02392) 672 883		
Client		
MR & MRS. KILFORD		
Job Title		
68 PADNELL ROAD WATERLOOVILLE		
Drawing Title PROPOSED PITCHED ROOF WITH LOFT ROOM		
Scale 1:5 + 1:100		
Date 20/11/24	Drawn by CMC	
Dwg. No.	8152:24:1	Rev. A