



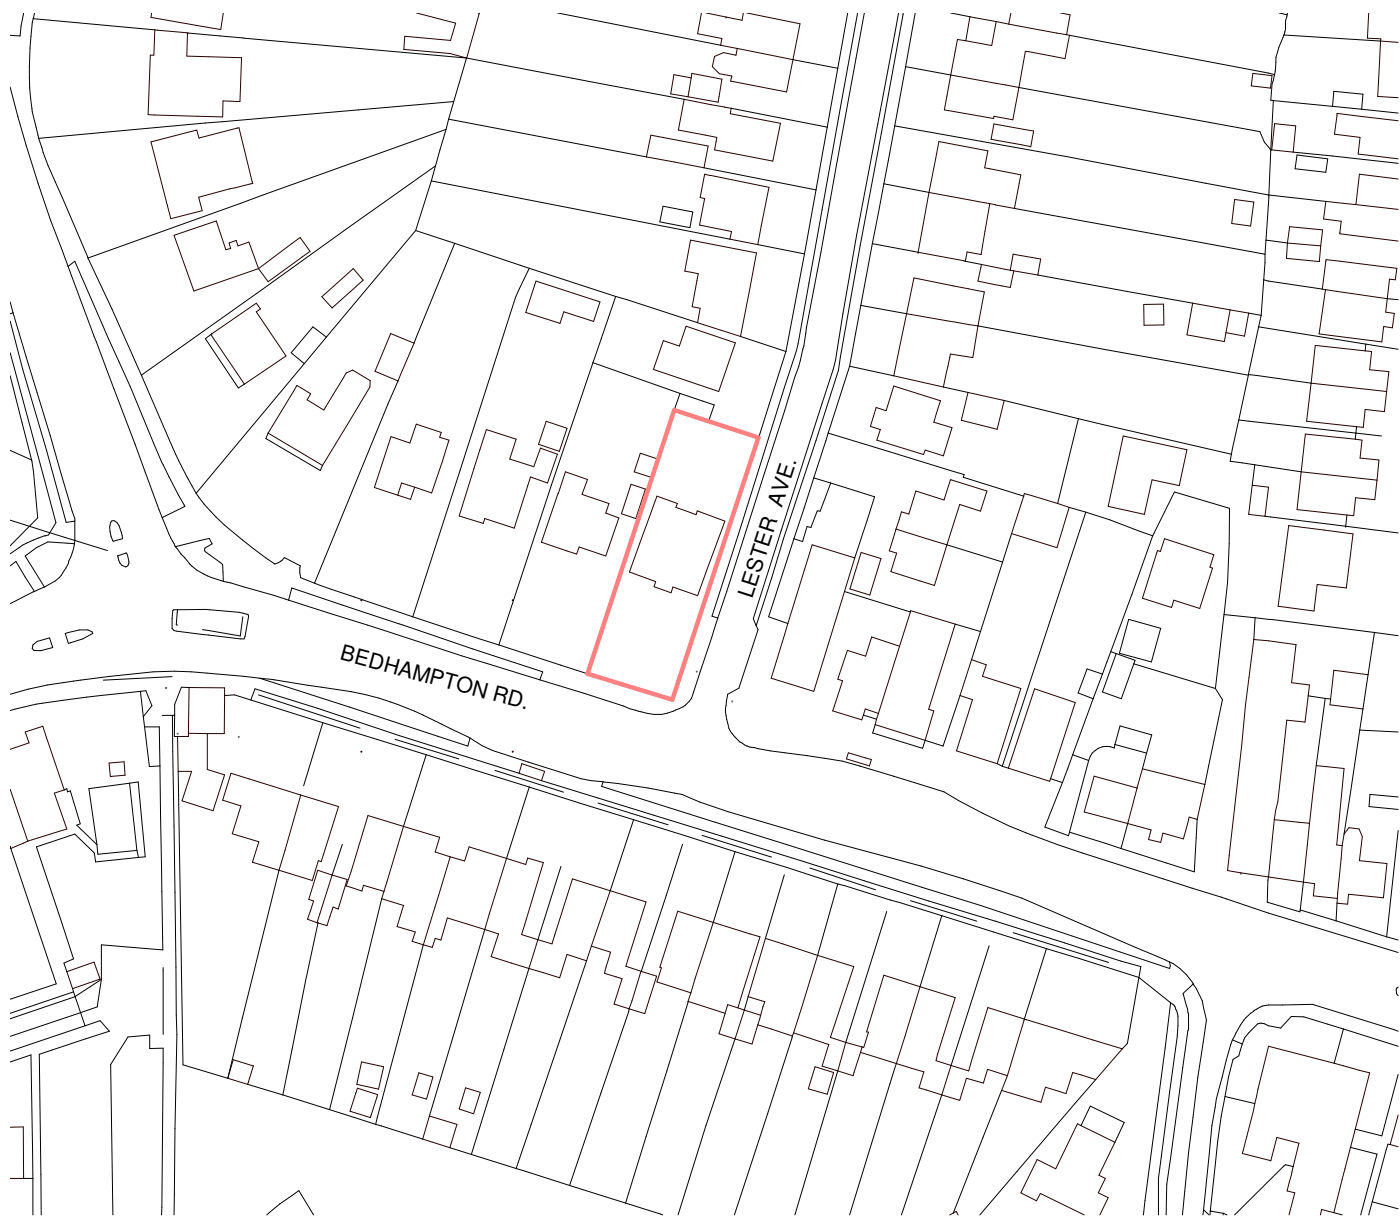

Location Plan
1:1250



Block Plan
1:500

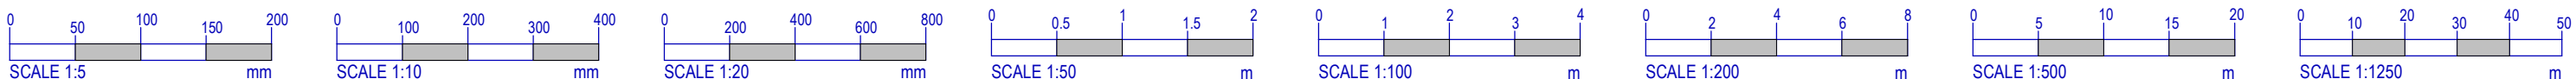

NOTES:

OTHER THAN FOR THE PURPOSES OF PLANNING, DO NOT SCALE THESE DRAWINGS.
USE WRITTEN DIMENSIONS ONLY. ALL DIMENSIONS TO BE CHECKED ON SITE PRIOR TO COMMENCEMENT OF WORK.

THIS DRAWING IS THE COPYRIGHT OF SIMPSON HILDER ASSOCIATES LIMITED AND MAY NOT BE REPRODUCED, COPIED OR ALTERED IN ANY WAY WITHOUT WRITTEN AUTHORITY

ITEMS CLOUDED WITH A DASHED LINE ARE TO BE CONFIRMED, SUBJECT TO DETAIL DESIGN AND CAN BE EXPECTED TO CHANGE.

REVISION CLOUD

KEY:

SITE LOCATION

Rev	Date	Description	By	Chkd
-----	------	-------------	----	------

Drawing Status
PLANNING

Client

Principal contractor

Design Consultant



67A HIGH STREET
LYNDHURST
HAMPSHIRE
SO43 7BE
T: 023 80 283798
F: 023 80 263688
E: sh@simpsonhilder.co.uk

Project Title
**PARKWAY DENTAL CARE,
100 BEDHAMPTON ROAD,
HAVANT, PO9 3EZ**

Drawing Title
BLOCK AND LOCATION PLAN

Scale (@ A1 SIZE) As indicated			Size: A1
Drawn ZR	Date 11/16/23	Checked MR	Date 11/16/23
Drawing No. 9967-100			Revision.