



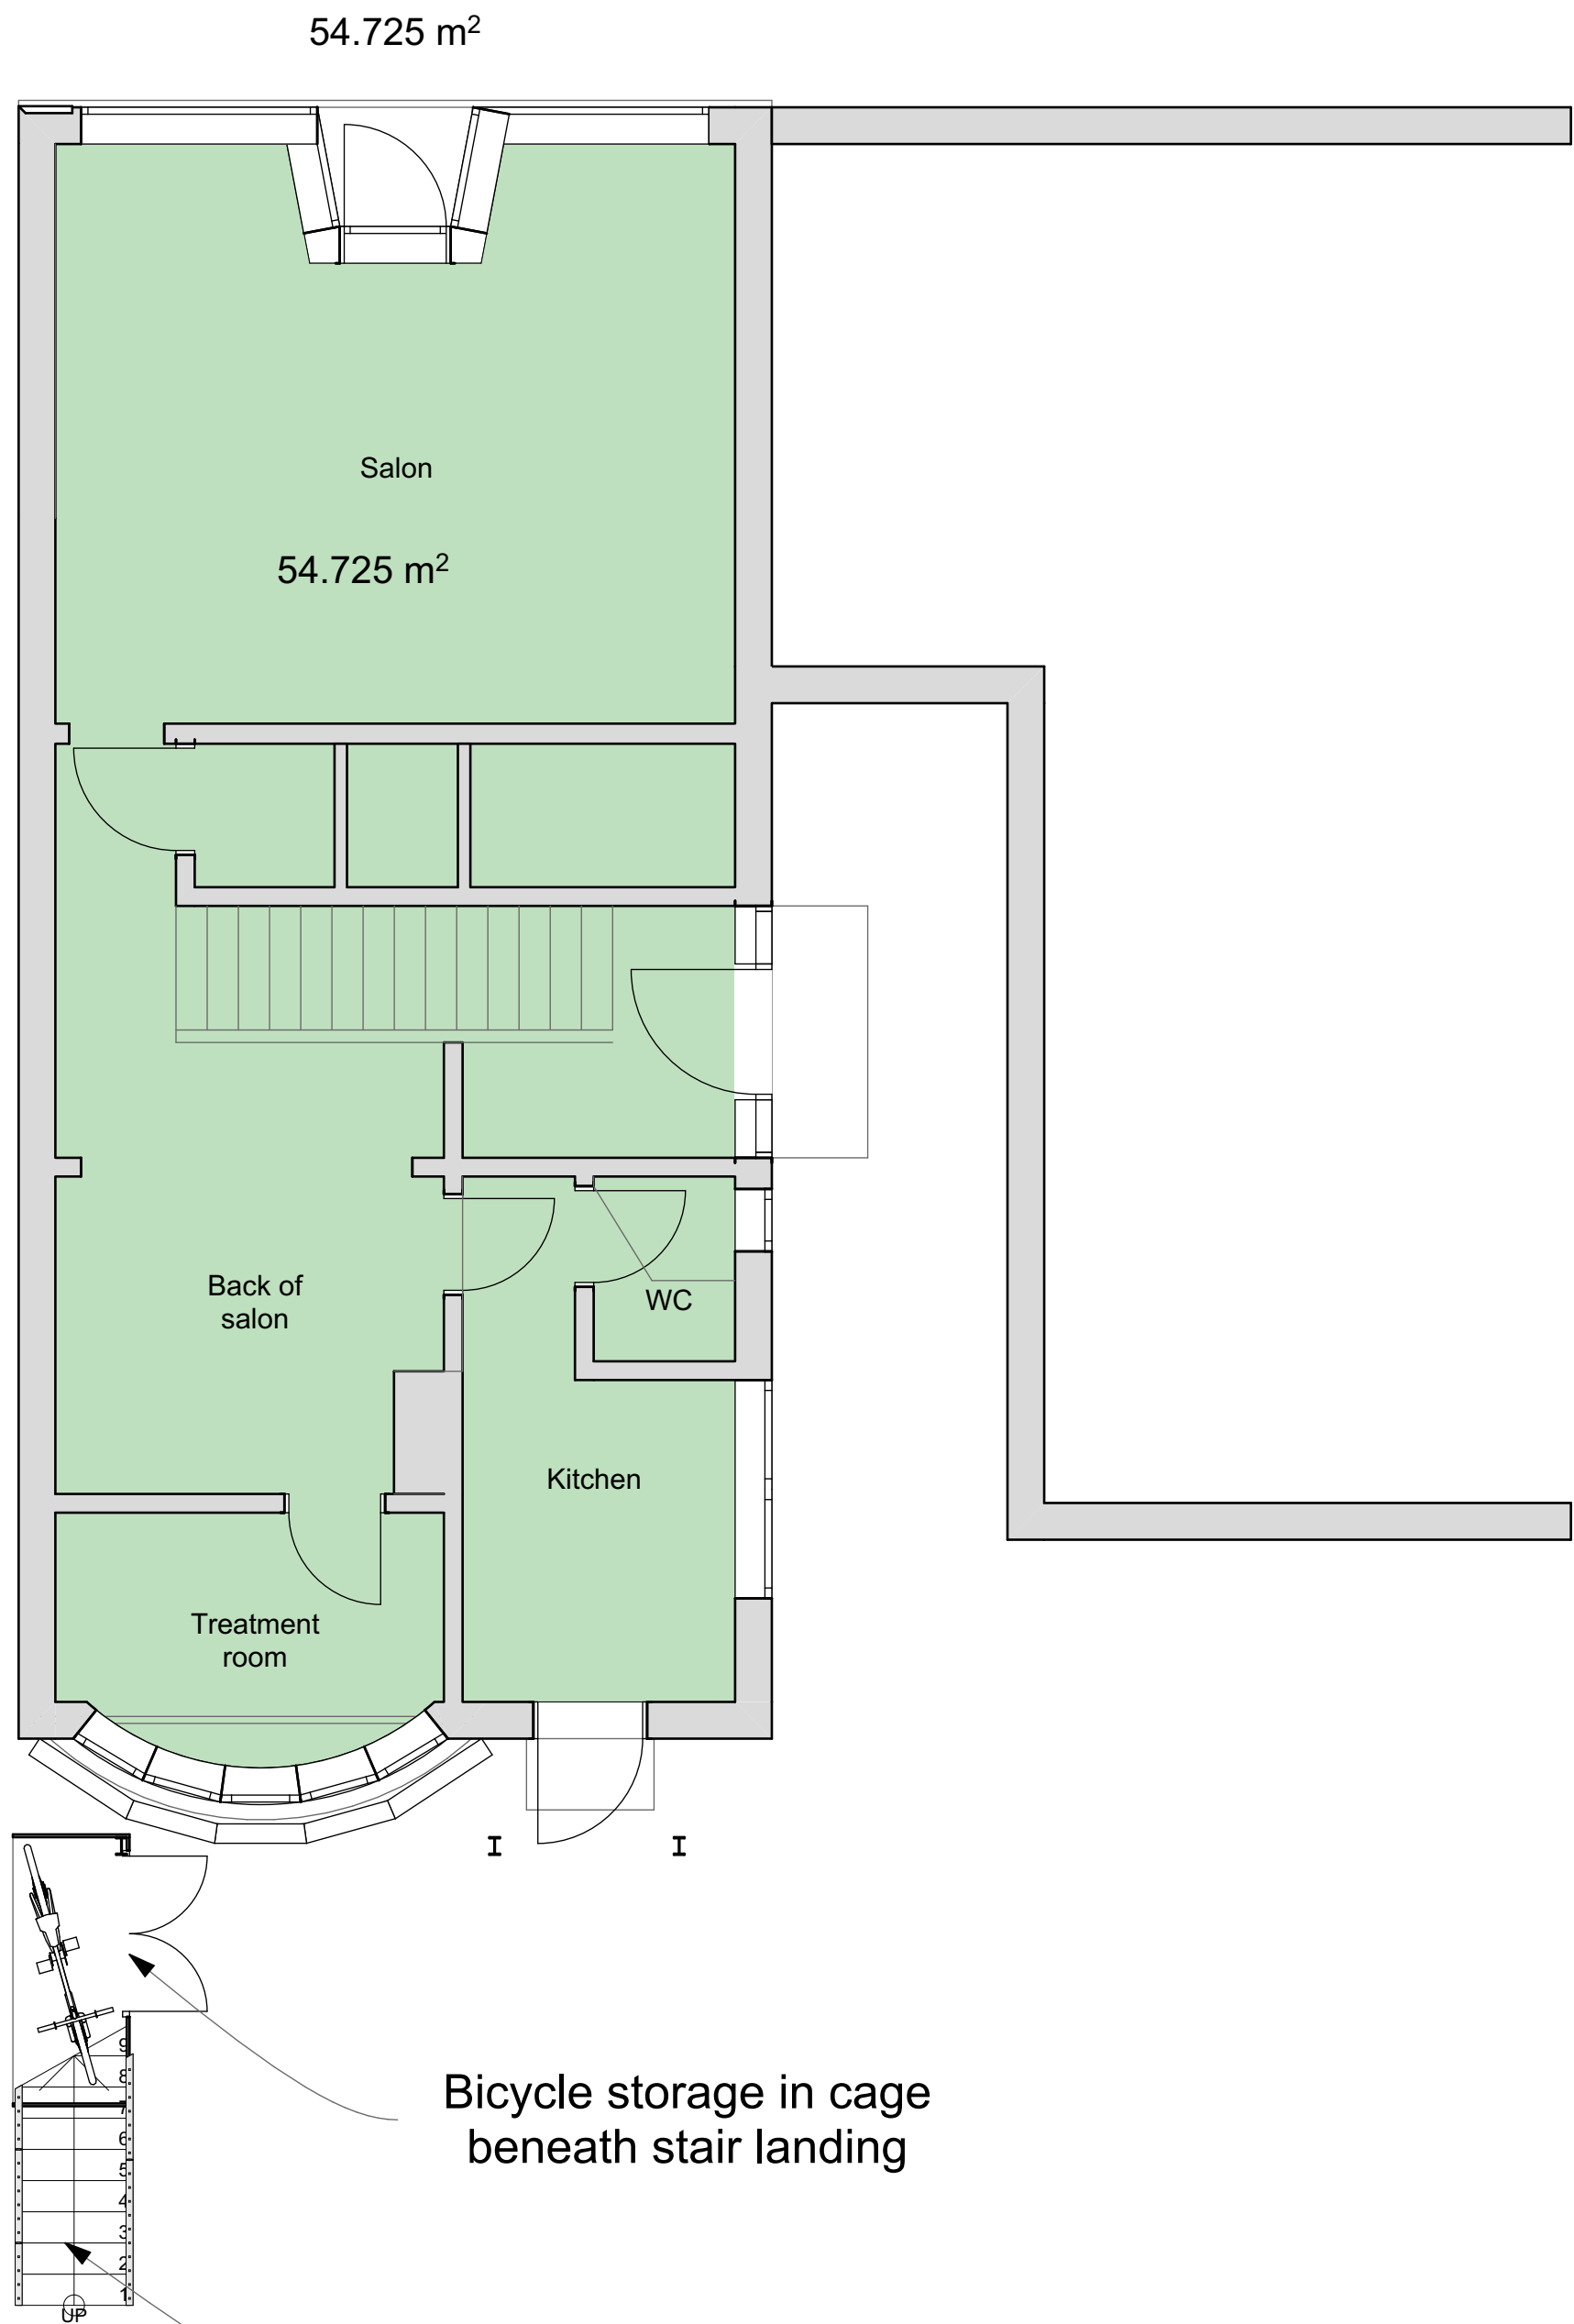

1 - Ground Floor Proposed 1:50

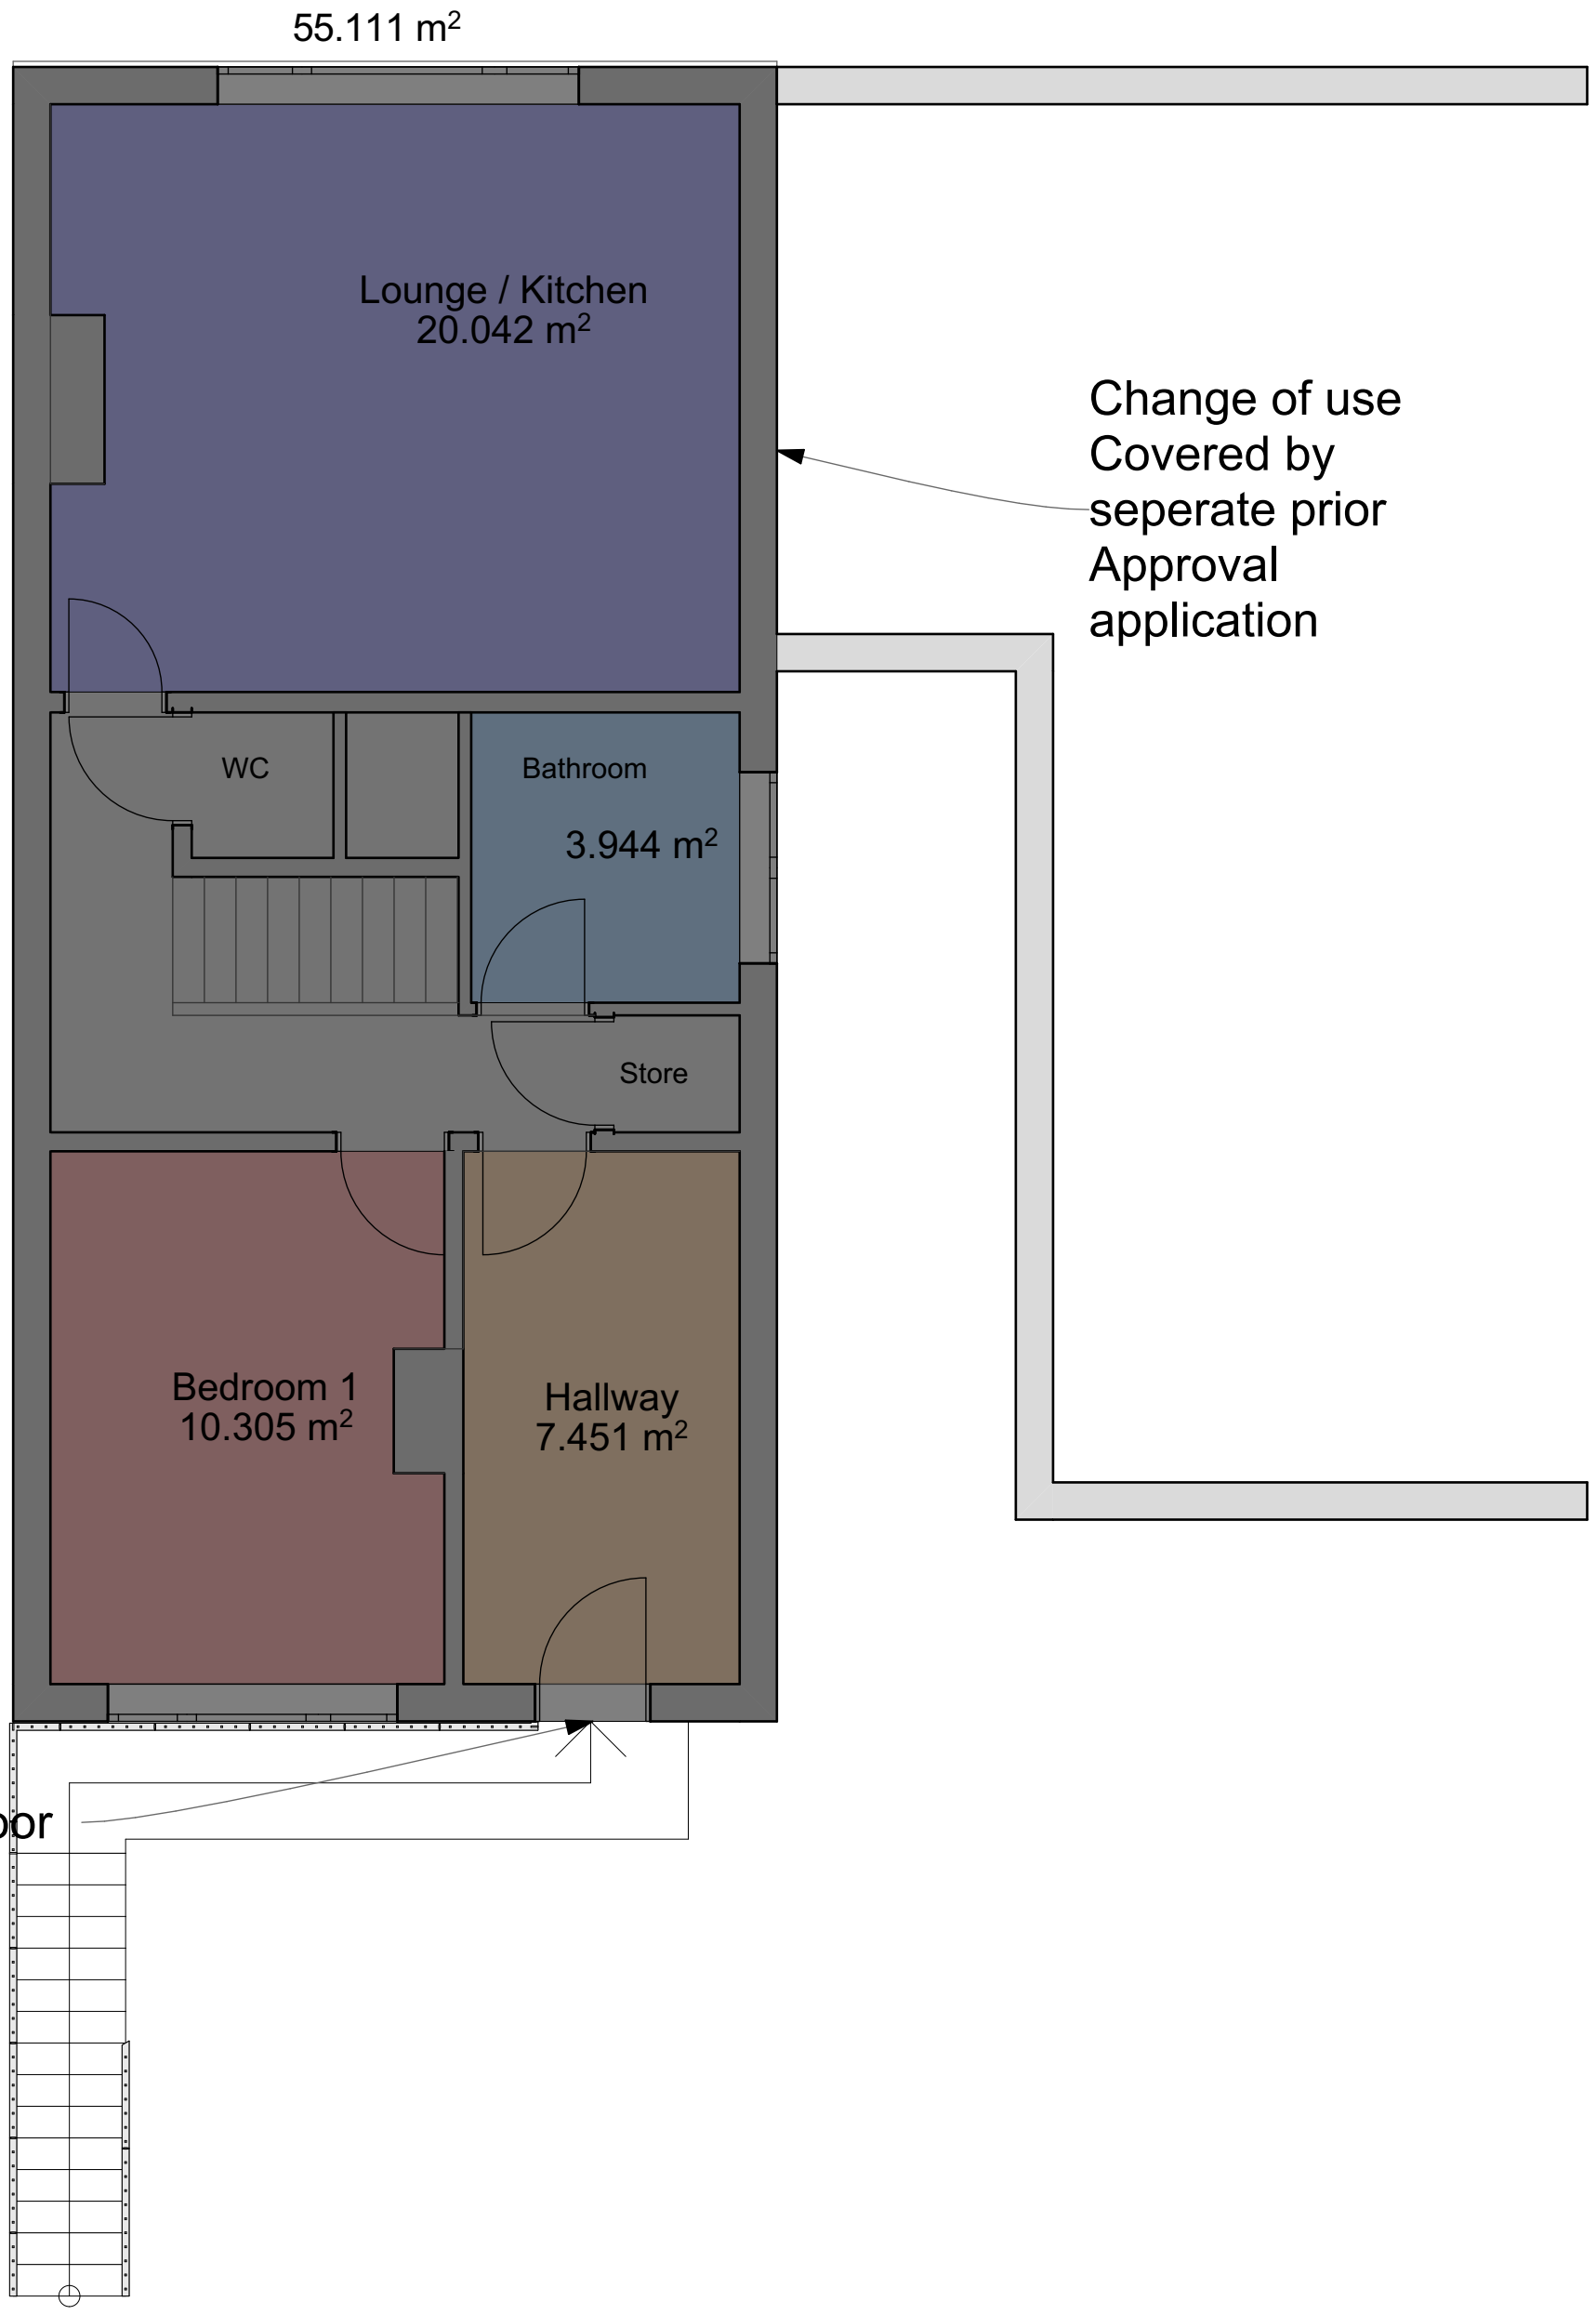

2 - First Floor Proposed 1:50