


43 Elizabeth Road, Waterlooville, PO7 7LZ

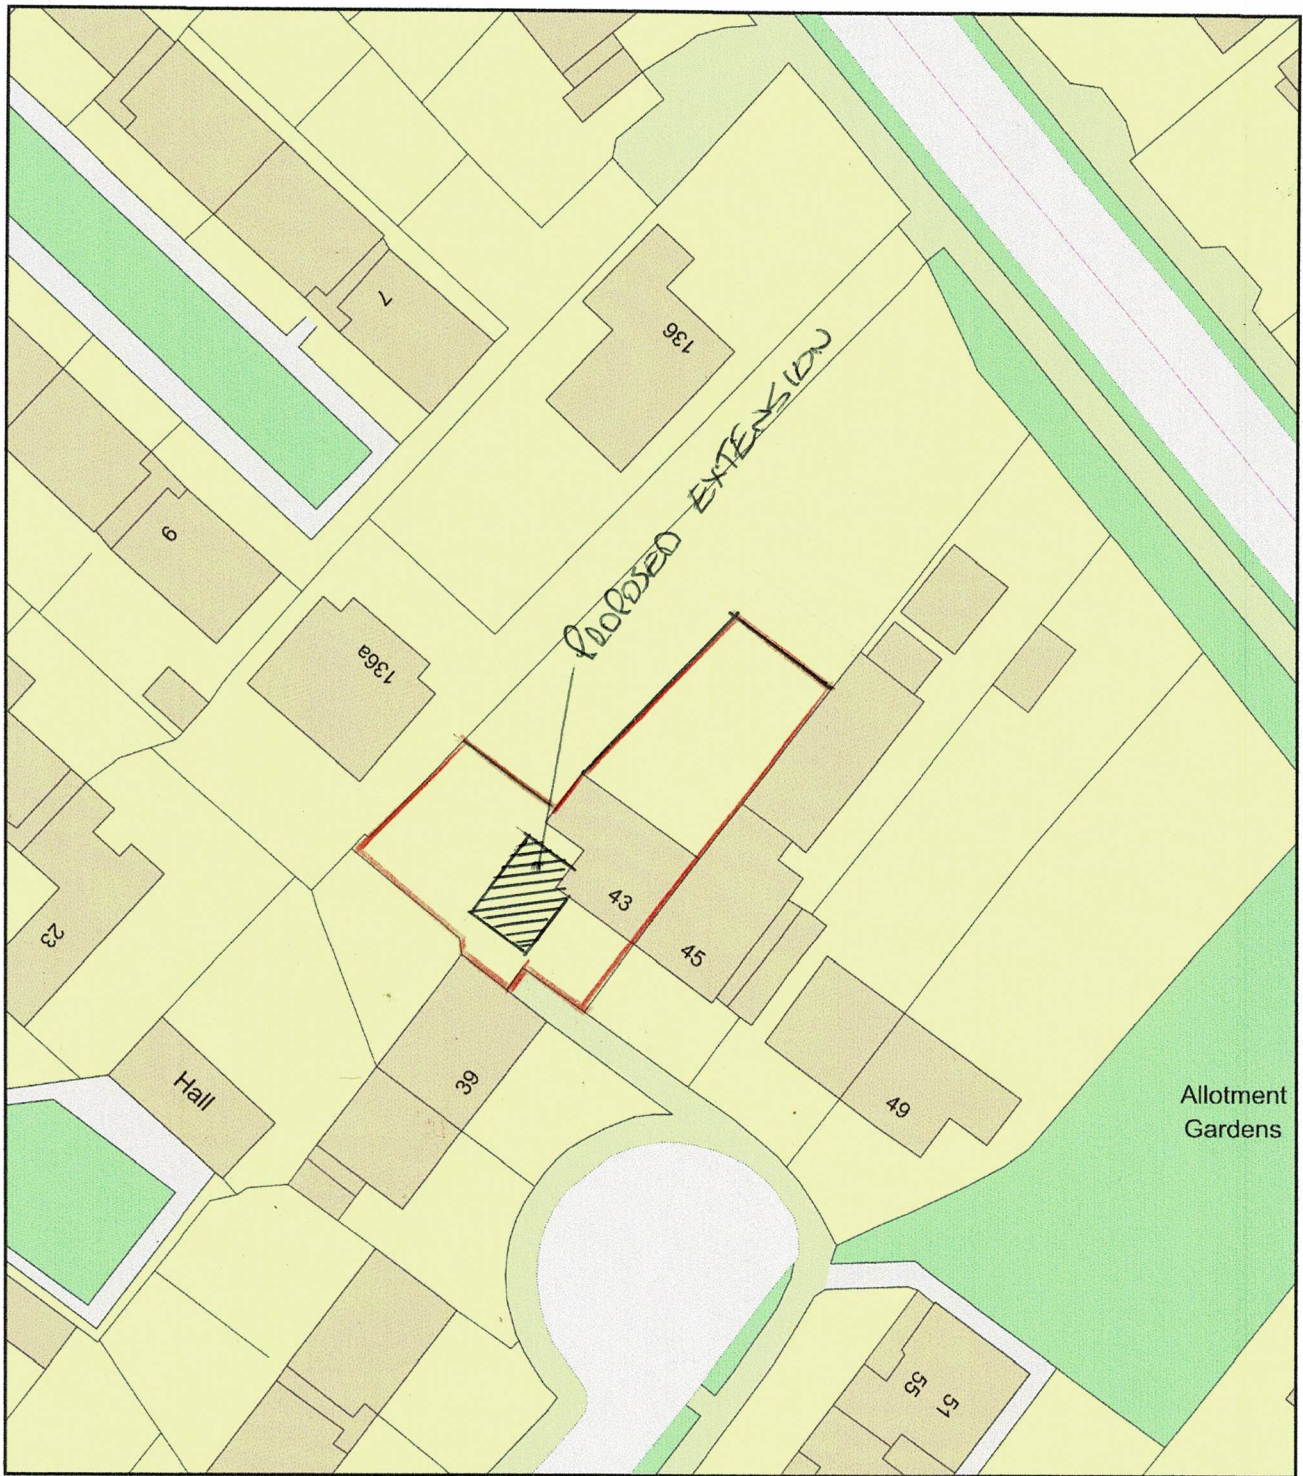

0 20
Metres



Plan Produced for: Mr & Mrs Green

Date Produced: 18 Jul 2024

Plan Reference Number: TQRQM24200132701307

Scale: 1:500 @ A4