
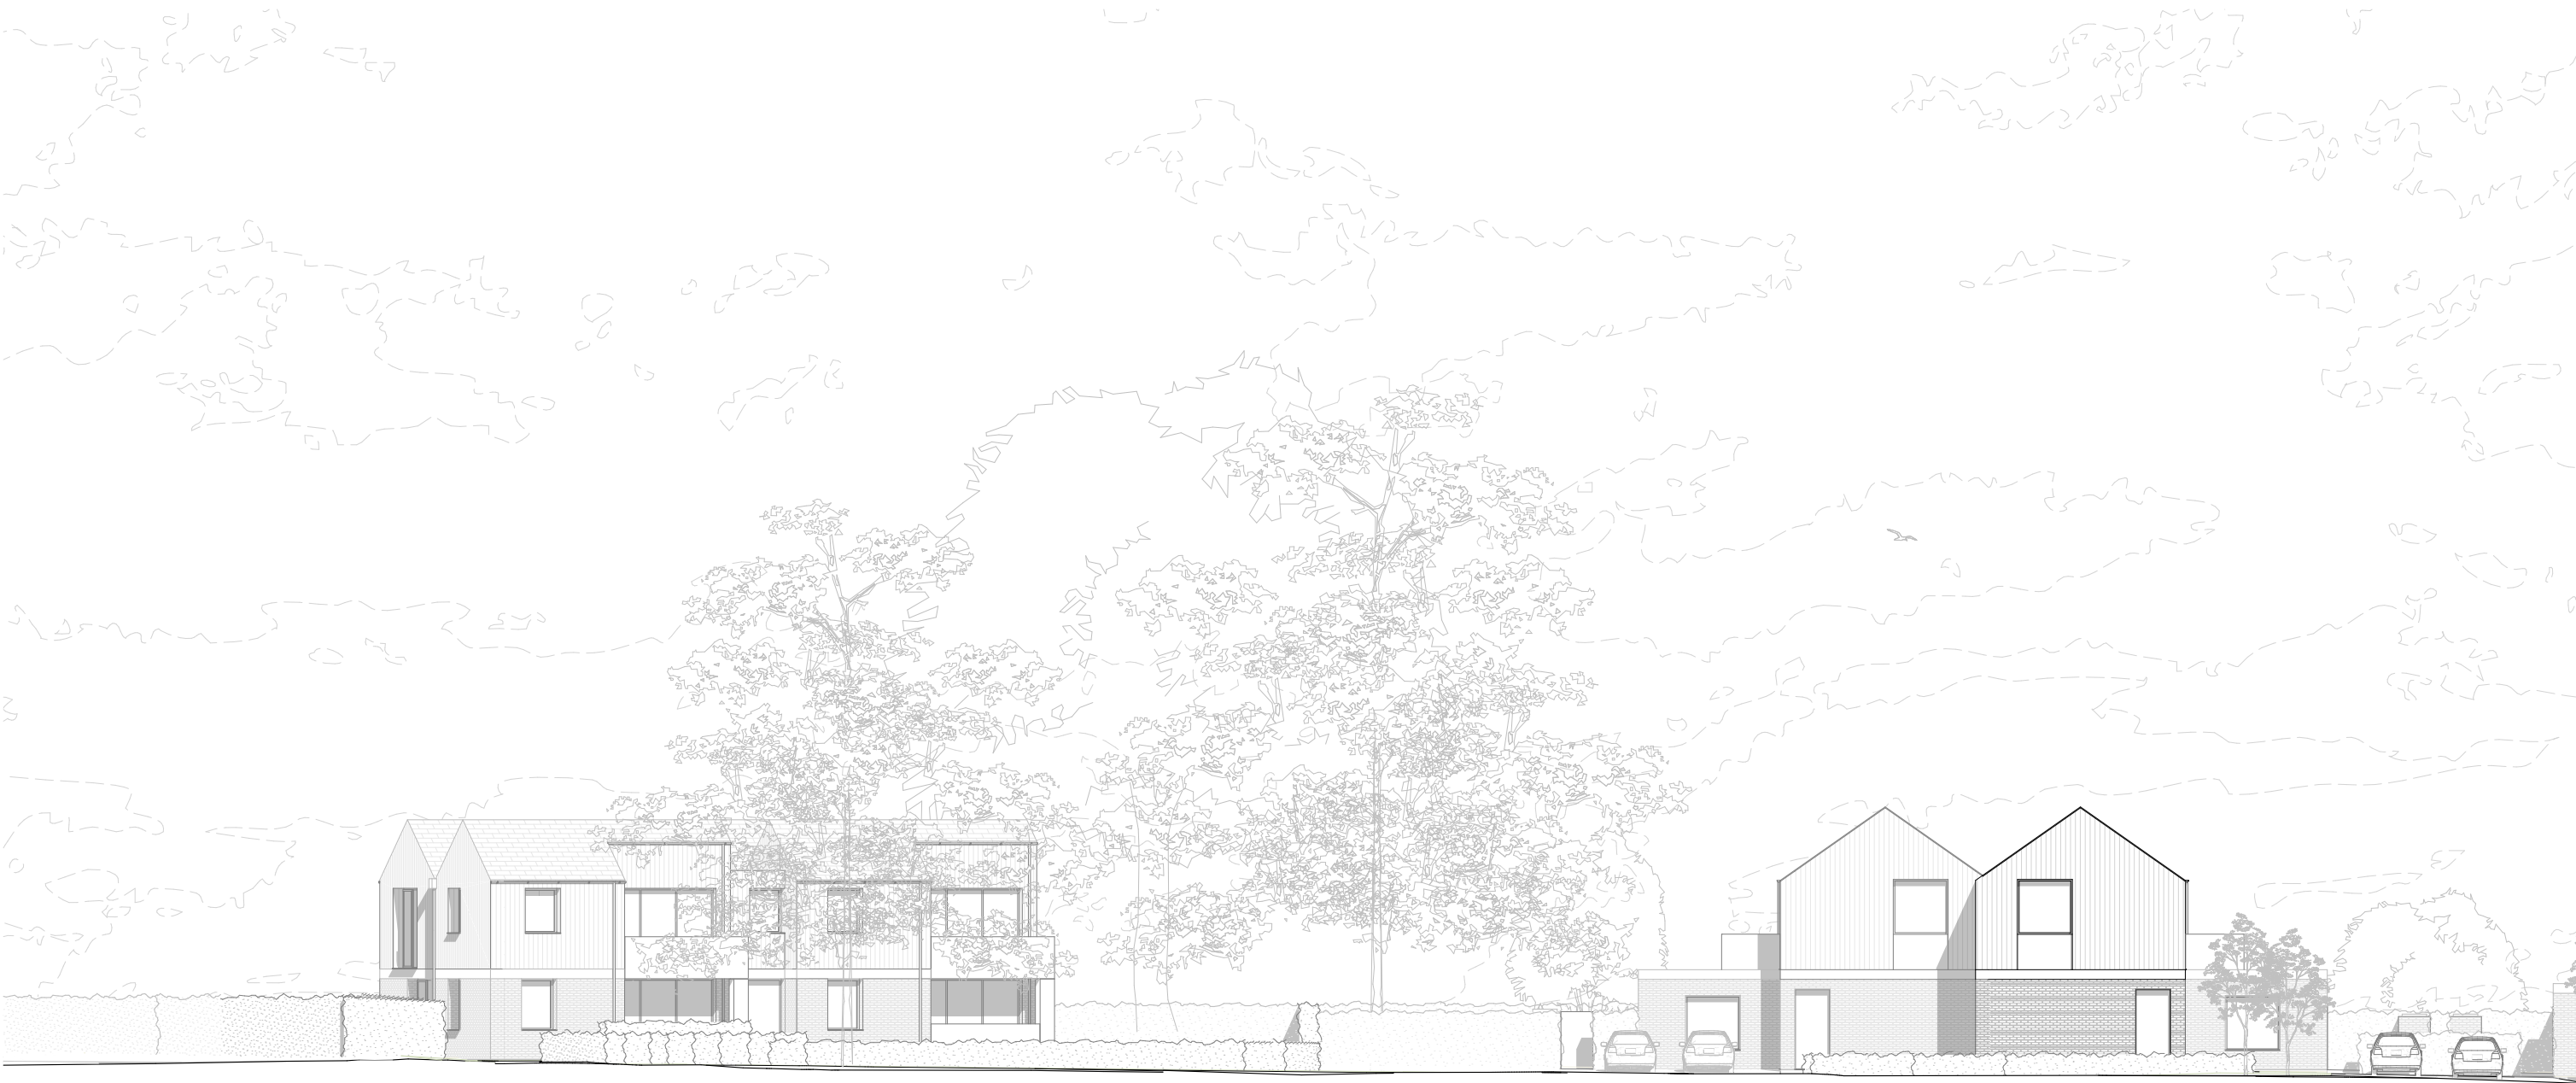


| rev. | date       | changes description                                                   | status | issued by |
|------|------------|-----------------------------------------------------------------------|--------|-----------|
| P01  | 22/12/2023 | FFL of Plot 1 amended, 17 unit scheme, 19 unit scheme, PLANNING ISSUE | S1     | P01       |

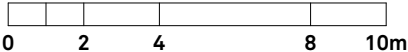

RE-FORMAT

this drawing is the copyright of Re-Format LLP and may not be copied, altered or reproduced in any way or passed to a third party without written authority. All dimensions subject to site survey and site verification. Do not scale for construction ©

www.re-format.co.uk  
mail@re-format.co.uk  
+44 (0)1730 778778

drawn by  
**RP**  
checked by  
**MS**

date created  
**22/12/2023**  
scale at A3  
**1:200**

project title  
**46 Warblington Road**  
document title  
**Proposed Site Section 01a**

| project                                      | originator                        | volume | level | type | role | number     |
|----------------------------------------------|-----------------------------------|--------|-------|------|------|------------|
| <b>23034 - RFT - 00 - ZZ - DR - A - 0300</b> |                                   |        |       |      |      |            |
| status                                       | suitability description           |        |       |      |      | revision   |
| <b>S1</b>                                    | <b>Suitable for Co-ordination</b> |        |       |      |      | <b>P01</b> |