
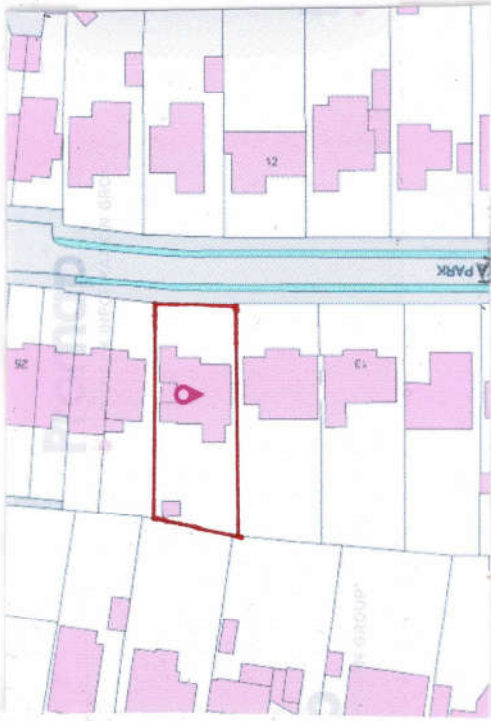


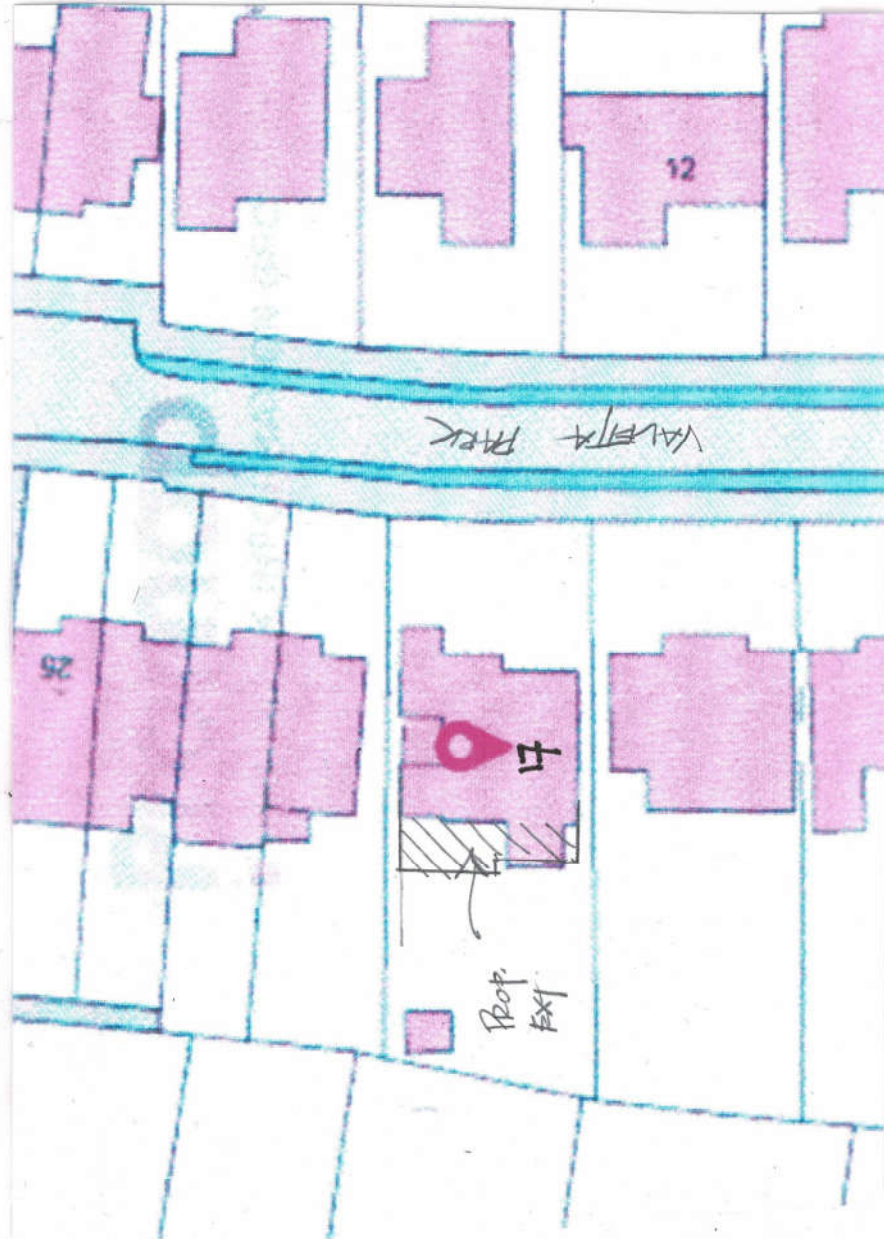

DEREK TREAGUS ASSOCIATES ARCHITECTURAL SERVICES Tel: 07956 624094 Email: derek.tregus@gmail.com Project REAR EXTENSION & LOFT CONVERSION AT 17 VALETTA PARK, EMSWORTH, HAMPSHIRE. Client Mr & Mrs H Pead Subject Planning Drawing Site & Location Plans Date: July 2024 Scale: 1:500, 1:1250 Rev: Drg. No. 24/392/02 • Copyright reserved. • All dimensions are to be site confirmed and should not be scaled unless for Planning purposes. • Verify all queries with the office.					