

Existing West Elevation

Apartments 1&2


Proposed West Elevation

Apartments 3 & 4

Apartments 3 & 4

Havant Club


Existing & Proposed South Elevation

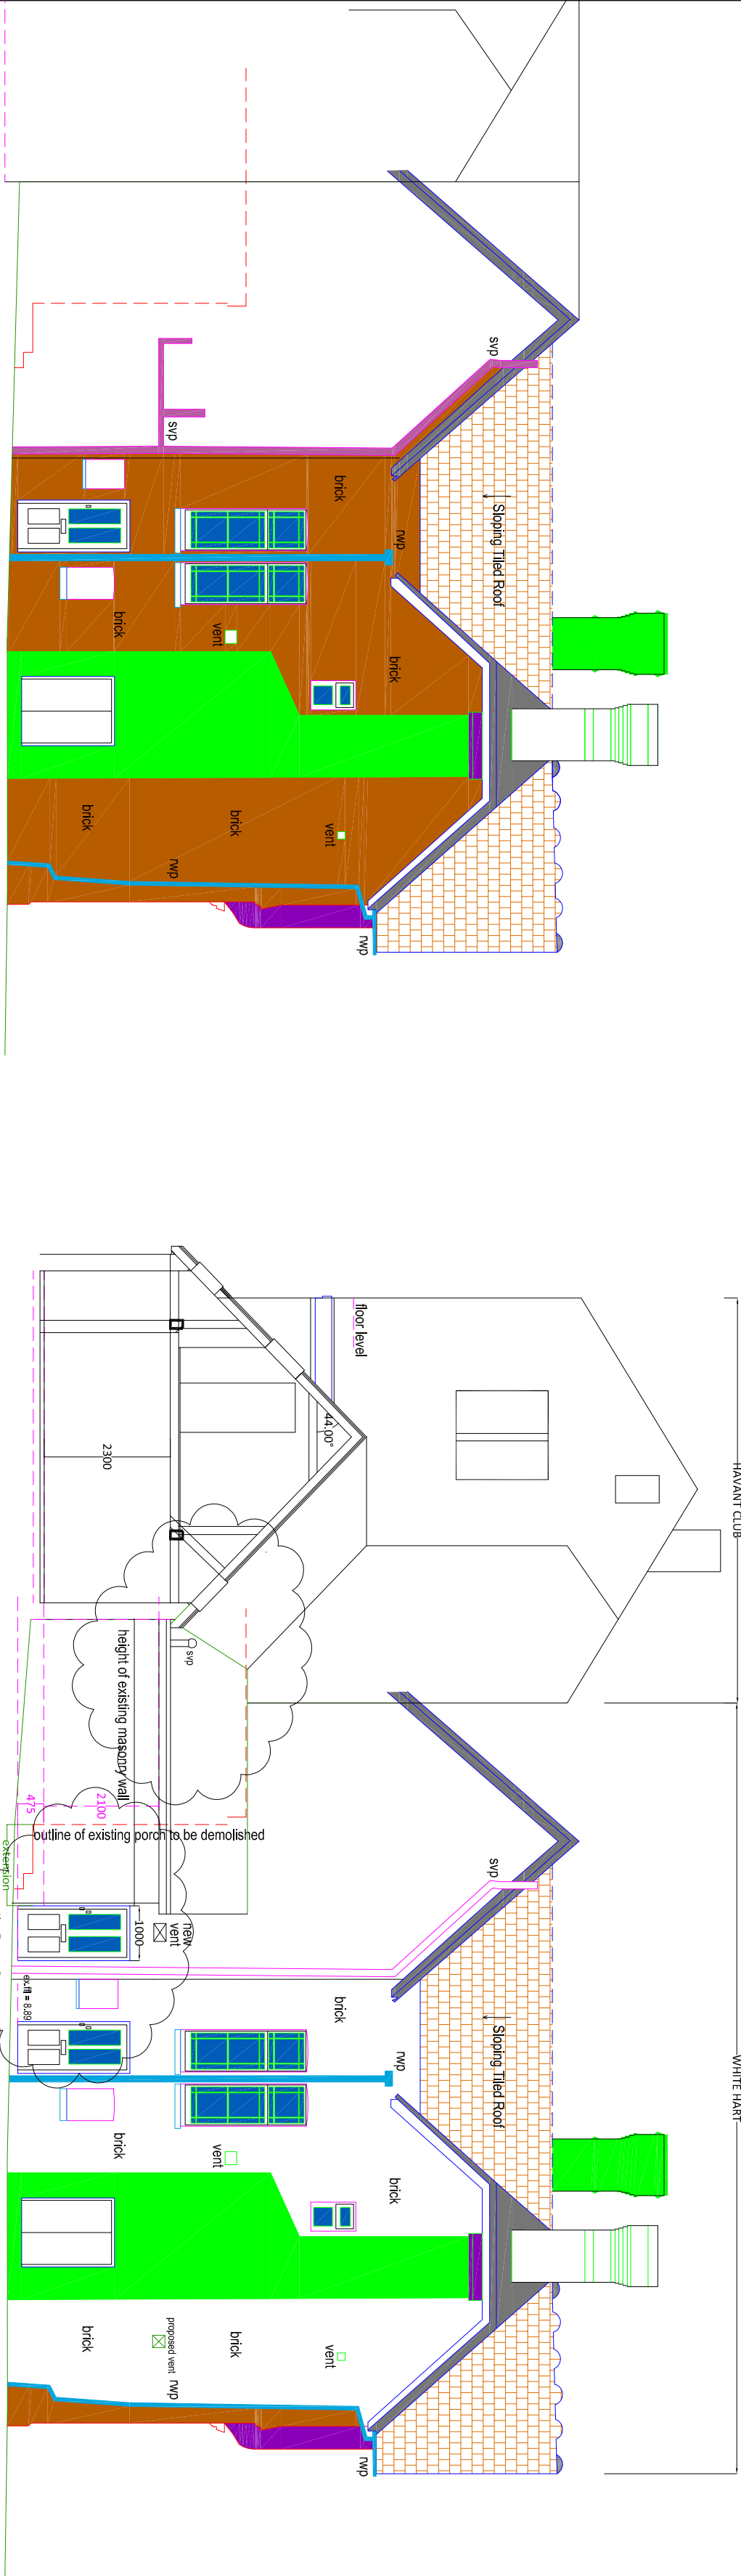

Existing North Elevation-Main Building

Apartments

Proposed North Elevation-Main Building

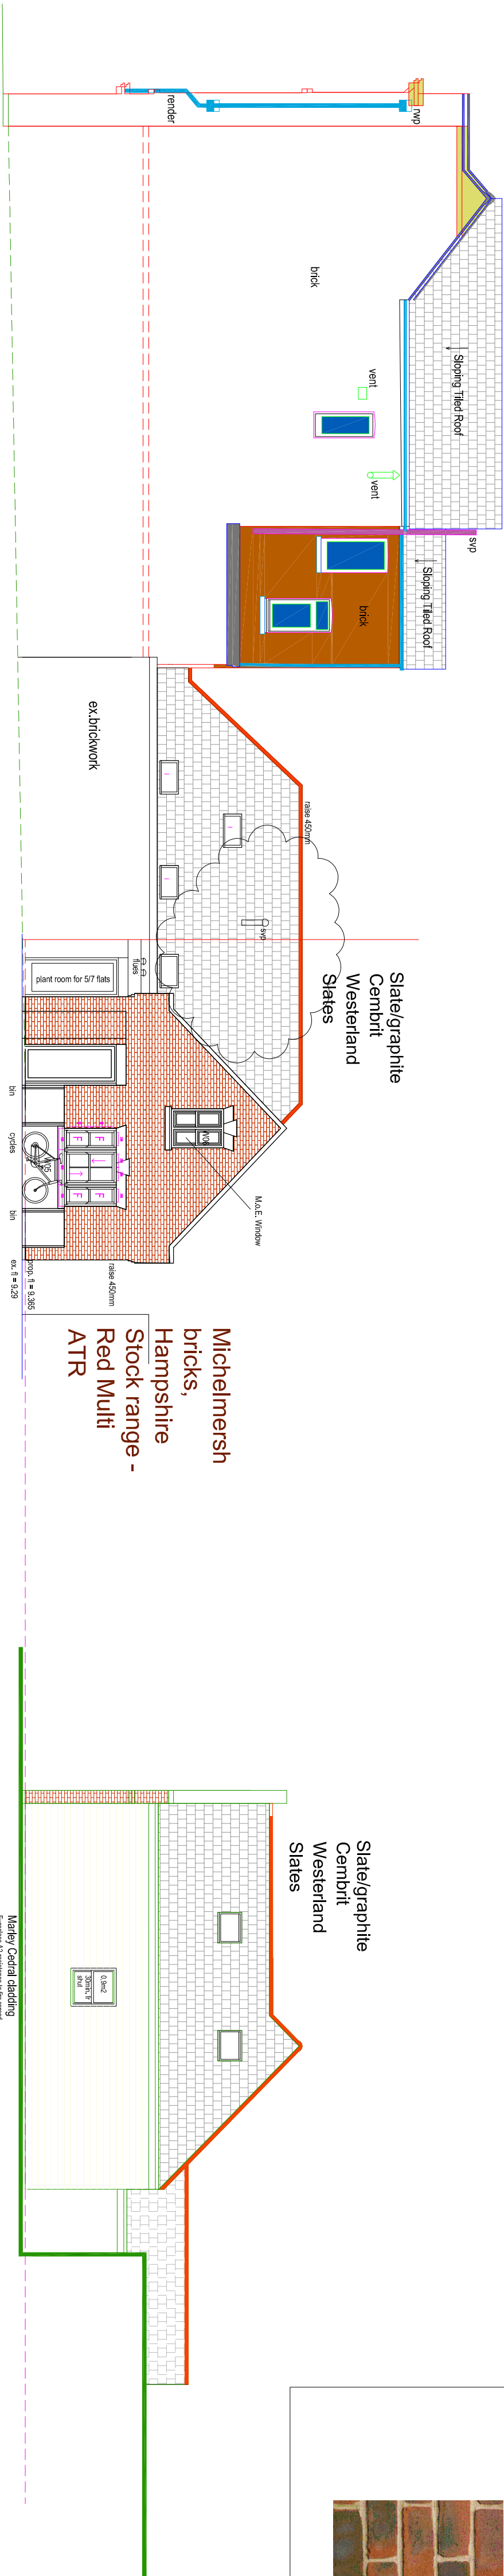

Havant Club Profile

Proposed East Elevation
Apartments

Proposed North Elevation-Outbuildings
Apartments

Proposed Materials - new works	
Element	
Roof	Slates - Cambrit Westerland - Colour: Graphite, textured, to match adjacent developments.
Walls	Michelmersh bricks, Hampshire Stock range - Red Multi ATR, to match adjacent developments. James Handle planks (textured) to northwest elevations - Colour: Charcoal to match ex. developments Bereco timber windows to East Elevation - colour: White, plus white Topline/Ecoskies UPVC
Proposed Materials - existing building (Golden Slots)	
Element	
Roof	As existing
Walls	As existing
Existing Windows	Repaired as necessary and repainted in accordance with Method Statement
New Vent Gille	Marrose Gills or similar 286mmx286mm - colour: black

