N

SITE BOUNDARY

Ordnance Survey AC0000808122
©Crown copyright and database rights 2024

Figured dimensions only are to be used.
© This drawing is the sole copyright of BOHER ARCHITECTURE LIMITED.
Any discrepancies between this drawing and other information shall be reported to the Architect.
MODIFICATIONS to be made solely on ORIGINAL MAGNETIC MEDIA.

XREF'S:
CTB file: LTscale: Size: A4
REV: DATE: REVISION: BY: RVW:

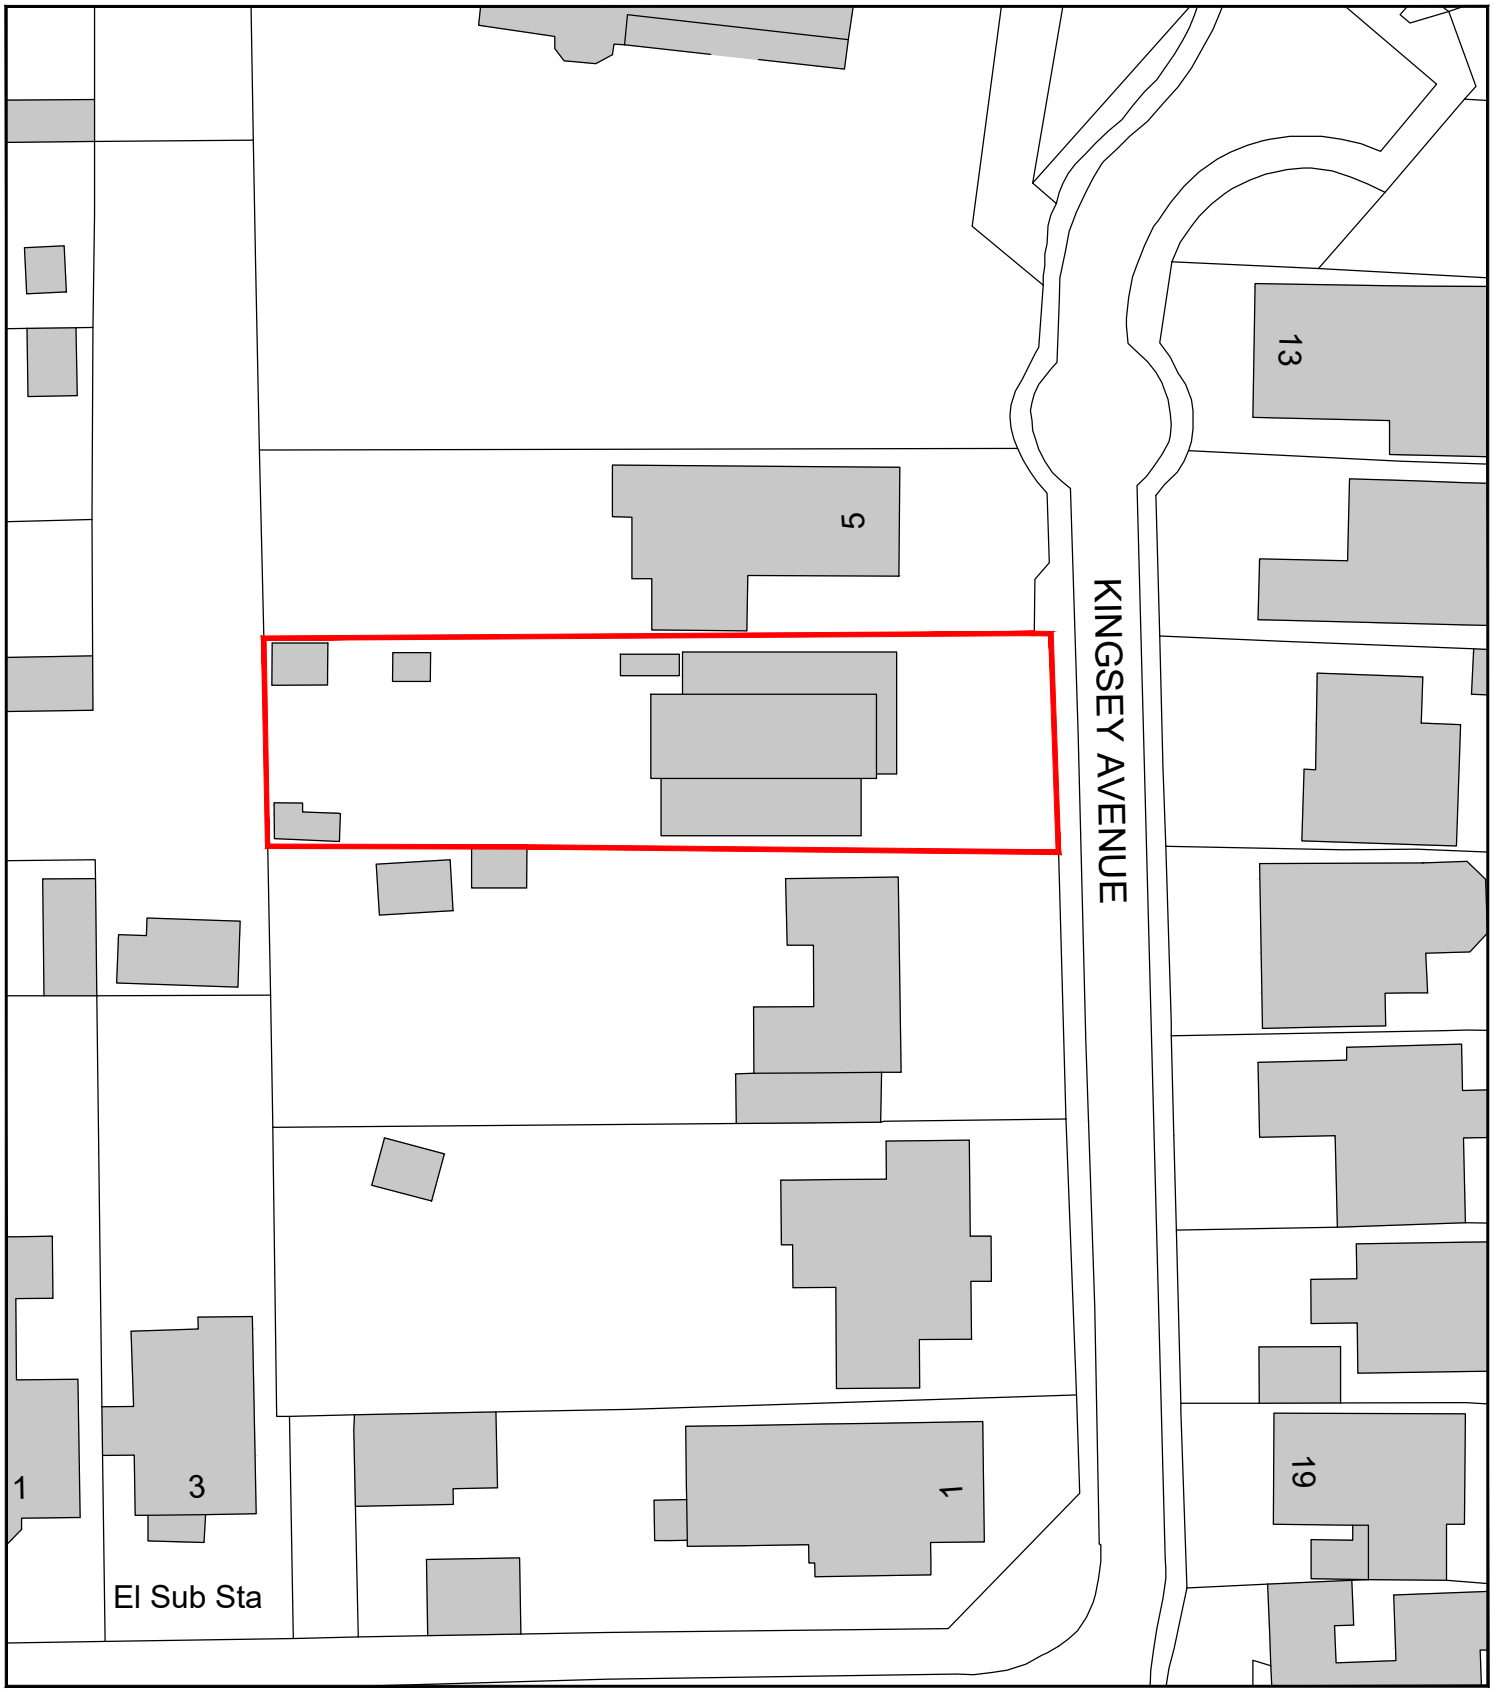

0 20 40
Scale 1:500

CLIENT	PROJECT	TITLE	STATUS	DRAWN BY	REVIEWED BY
Mr J. Dobbie	4 Kingsey Avenue Emsworth Hampshire PO10 7HP	Block Plan	Planning	CB	CB

DATE	SCALE @ A4	DRAWING NUMBER		
Dec. 2024	1:500	1531	P	008

01730 816336
07949 682974
info@boherarchitecture.com
www.boherarchitecture.com
Challenger House, Rumbolds Hill
Midhurst, GU29 9BY
BOHER ARCHITECTURE LTD