

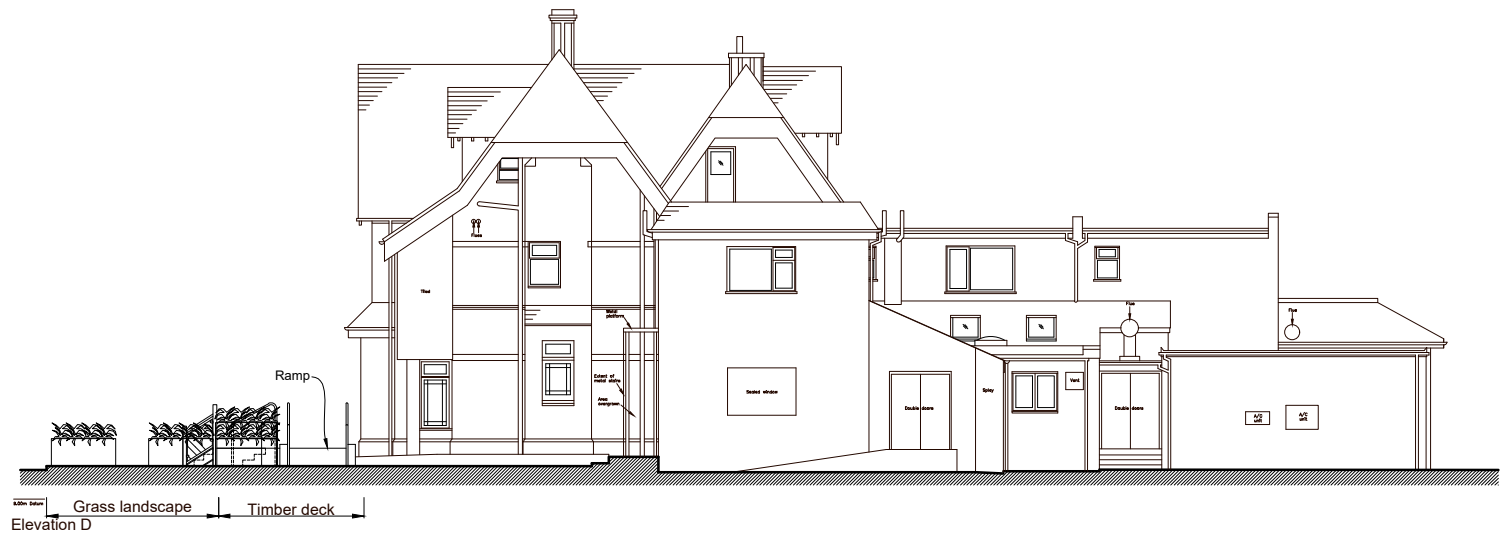
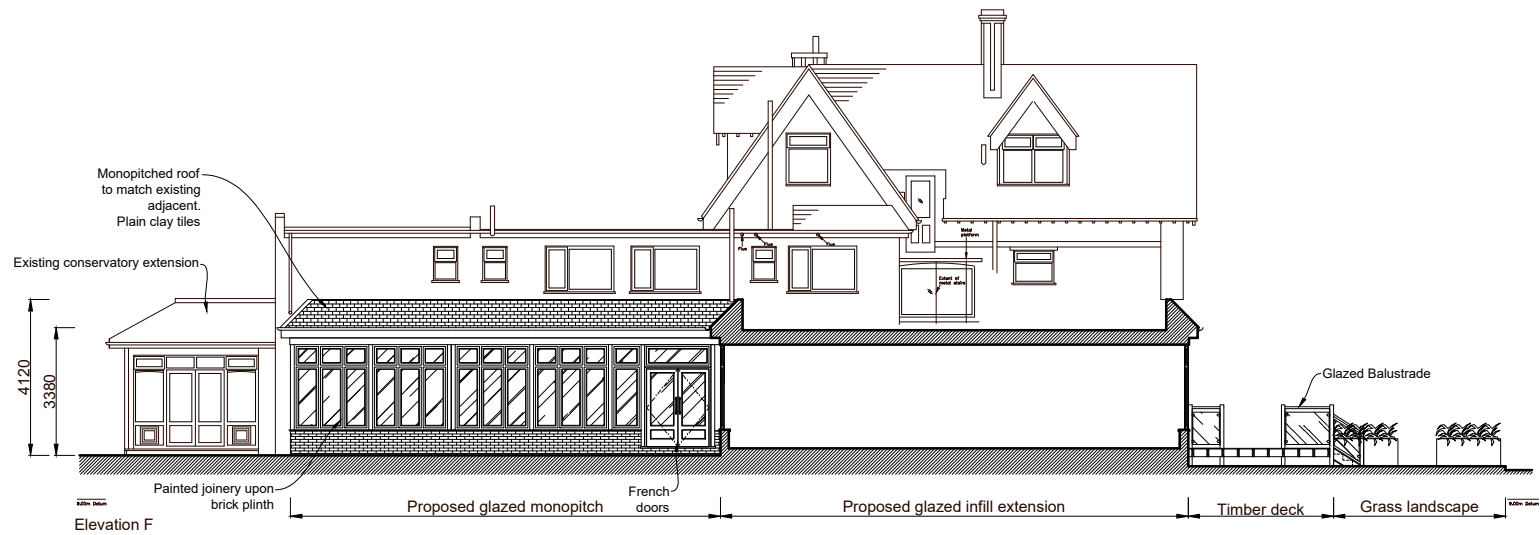


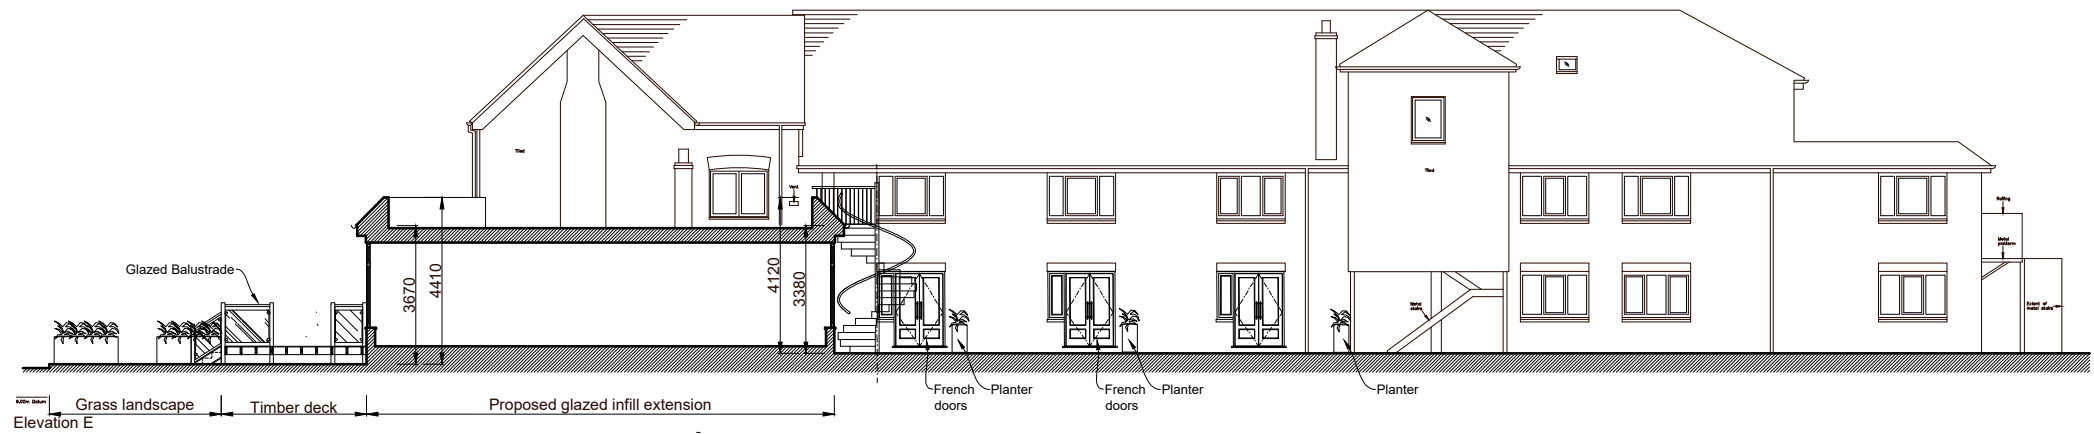

REVISIONS	

NOTE

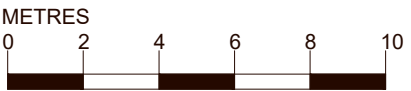

(PROPOSED)

PROJECT
Brookfield Hotel
Havant Road
PO10 7LF

DRAWING TITLE
Elevations D,E &F
As Proposed

SCALE
1:100@A1
1:200@A3

DATE
17:07:23

DRAWING NUMBER
1864/07

REVISION