
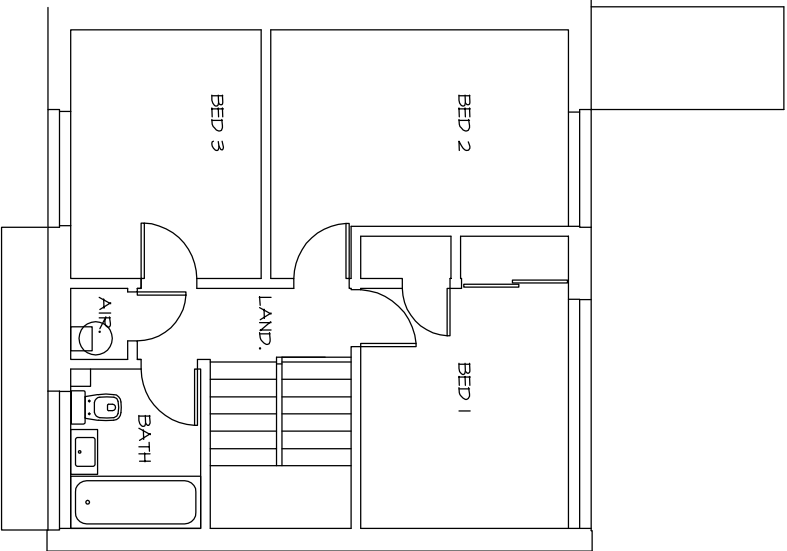


PHYSICAL SCALE IN METERS @ 1:100

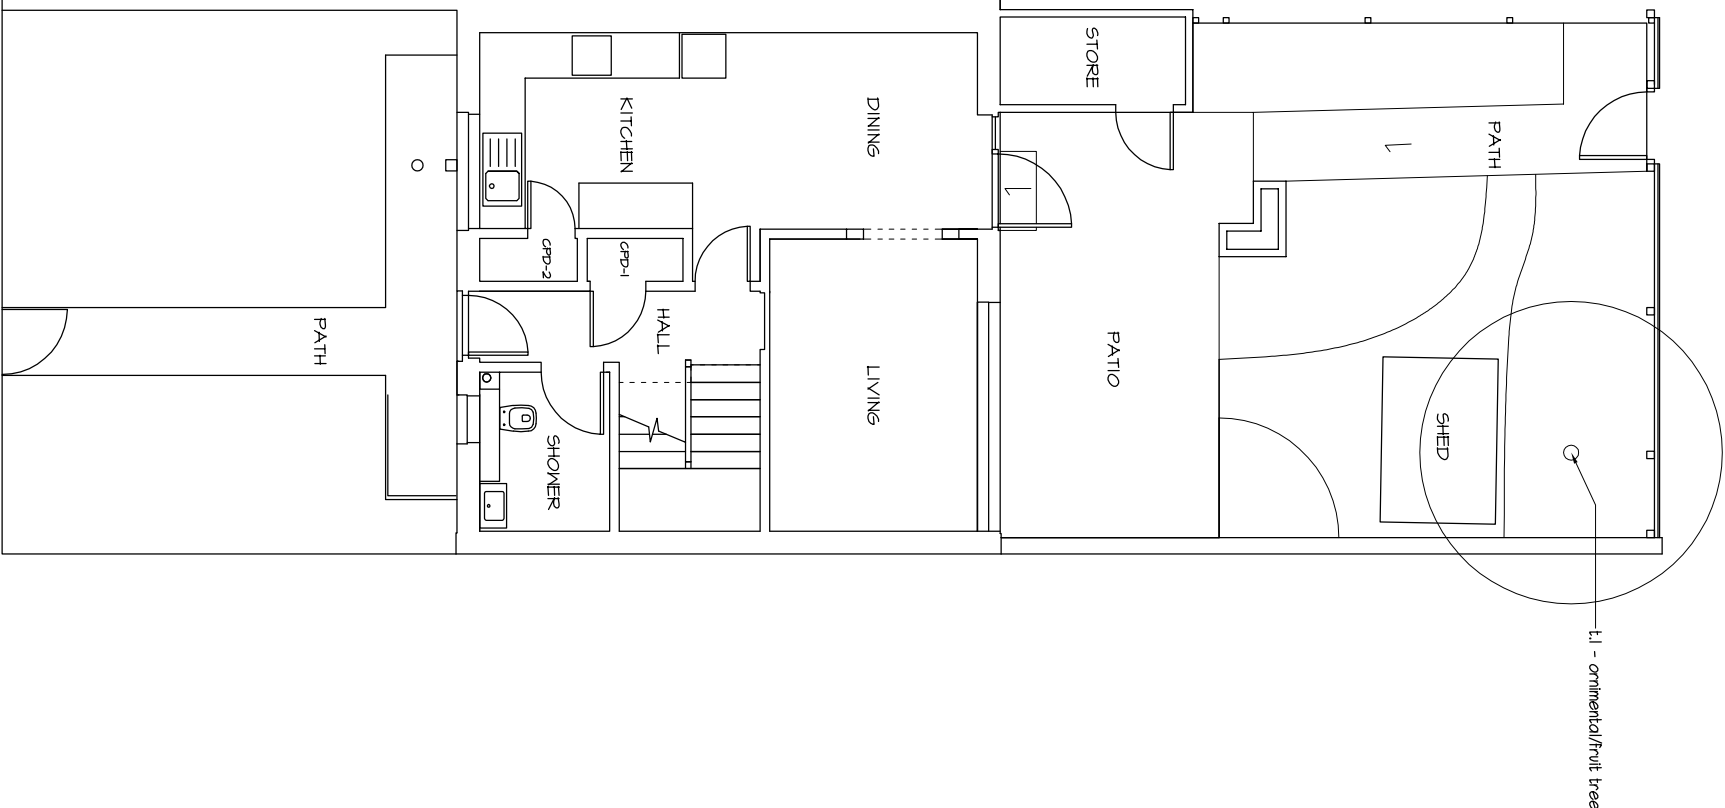

NOTES:
This drawing has been produced solely for PLANNING/DESIGN.
Do not scale from this Drawing except for planning purposes.
Any drainage shown is presumed and to be checked on site before commencement of works.
This drawing is the copyright of MF Designs Ltd.

Existing Ground

Existing First

mf designs ltd

Chartered Architects



36 Grove Road • Havant • Hampshire • PO9 1AR
Director: Martin Farrer RIBA • Co Registration No.4507379

t/f 02392 470967
e admin@mfdesigns.org.uk

Date: Dec 2024
Scale: 1:100

Job No: 3352
Dwg No: EX_01

EXISTING SURVEY - 20 Lambert Close, Waterlooville. PO7 5XA