




North (front) elevation

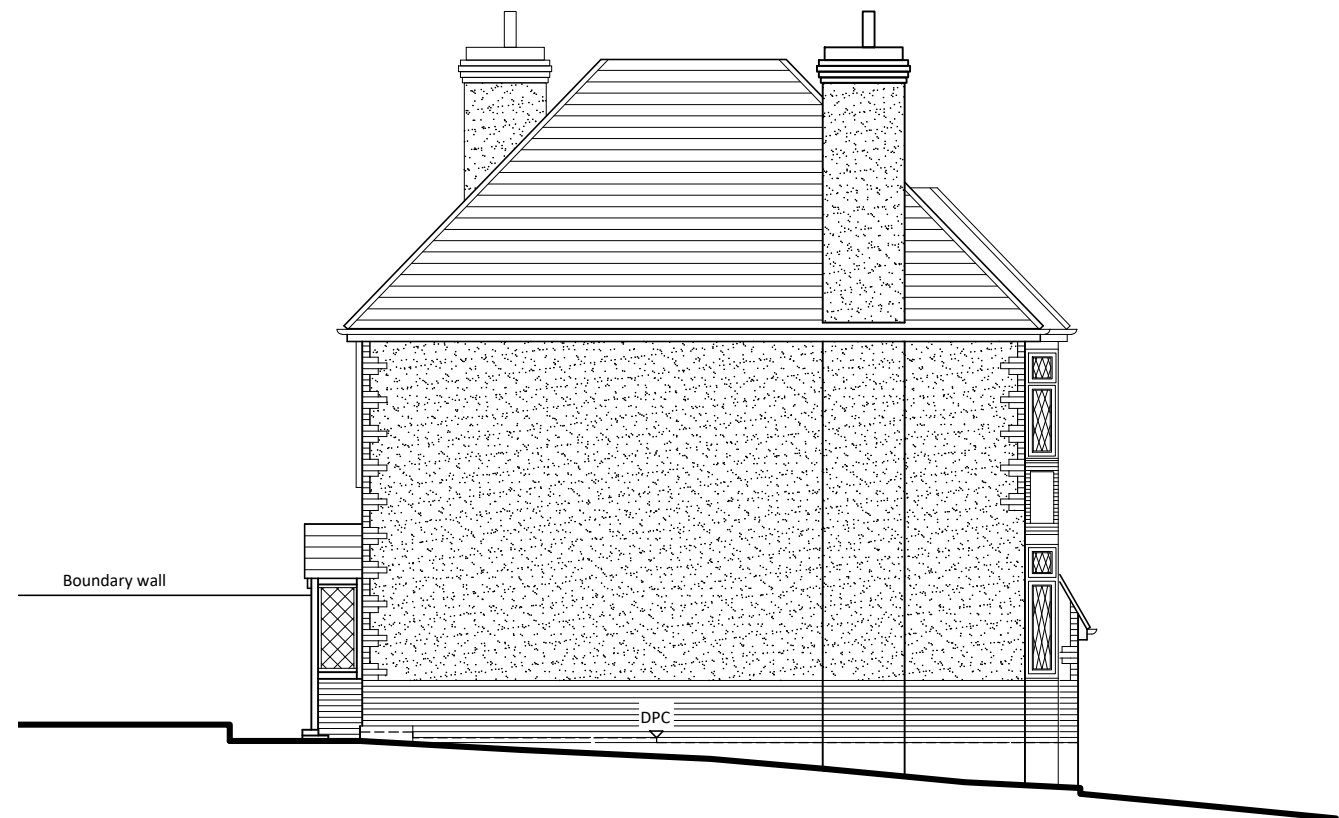

East (side) elevation



South (rear) elevation



West (side) elevation

Existing elevations scale 1:100



For MR & MRS FARR	Title EXISTING ELEVATIONS	Office Tel: 01243 933732 Email: admin@jb-architecturedesign.com Web: www.jb-architecturedesign.com
Project PROPOSED EXTENSIONS AT 86 THE BROW, WIDLEY WATERLOOVILLE, PO7 5DA	Date OCT 2023	
	Job Number PL2.675.23	
Drawn JB	Scale 1:100 @ A3	Checked -
Drawing Number -03	Revision A	