

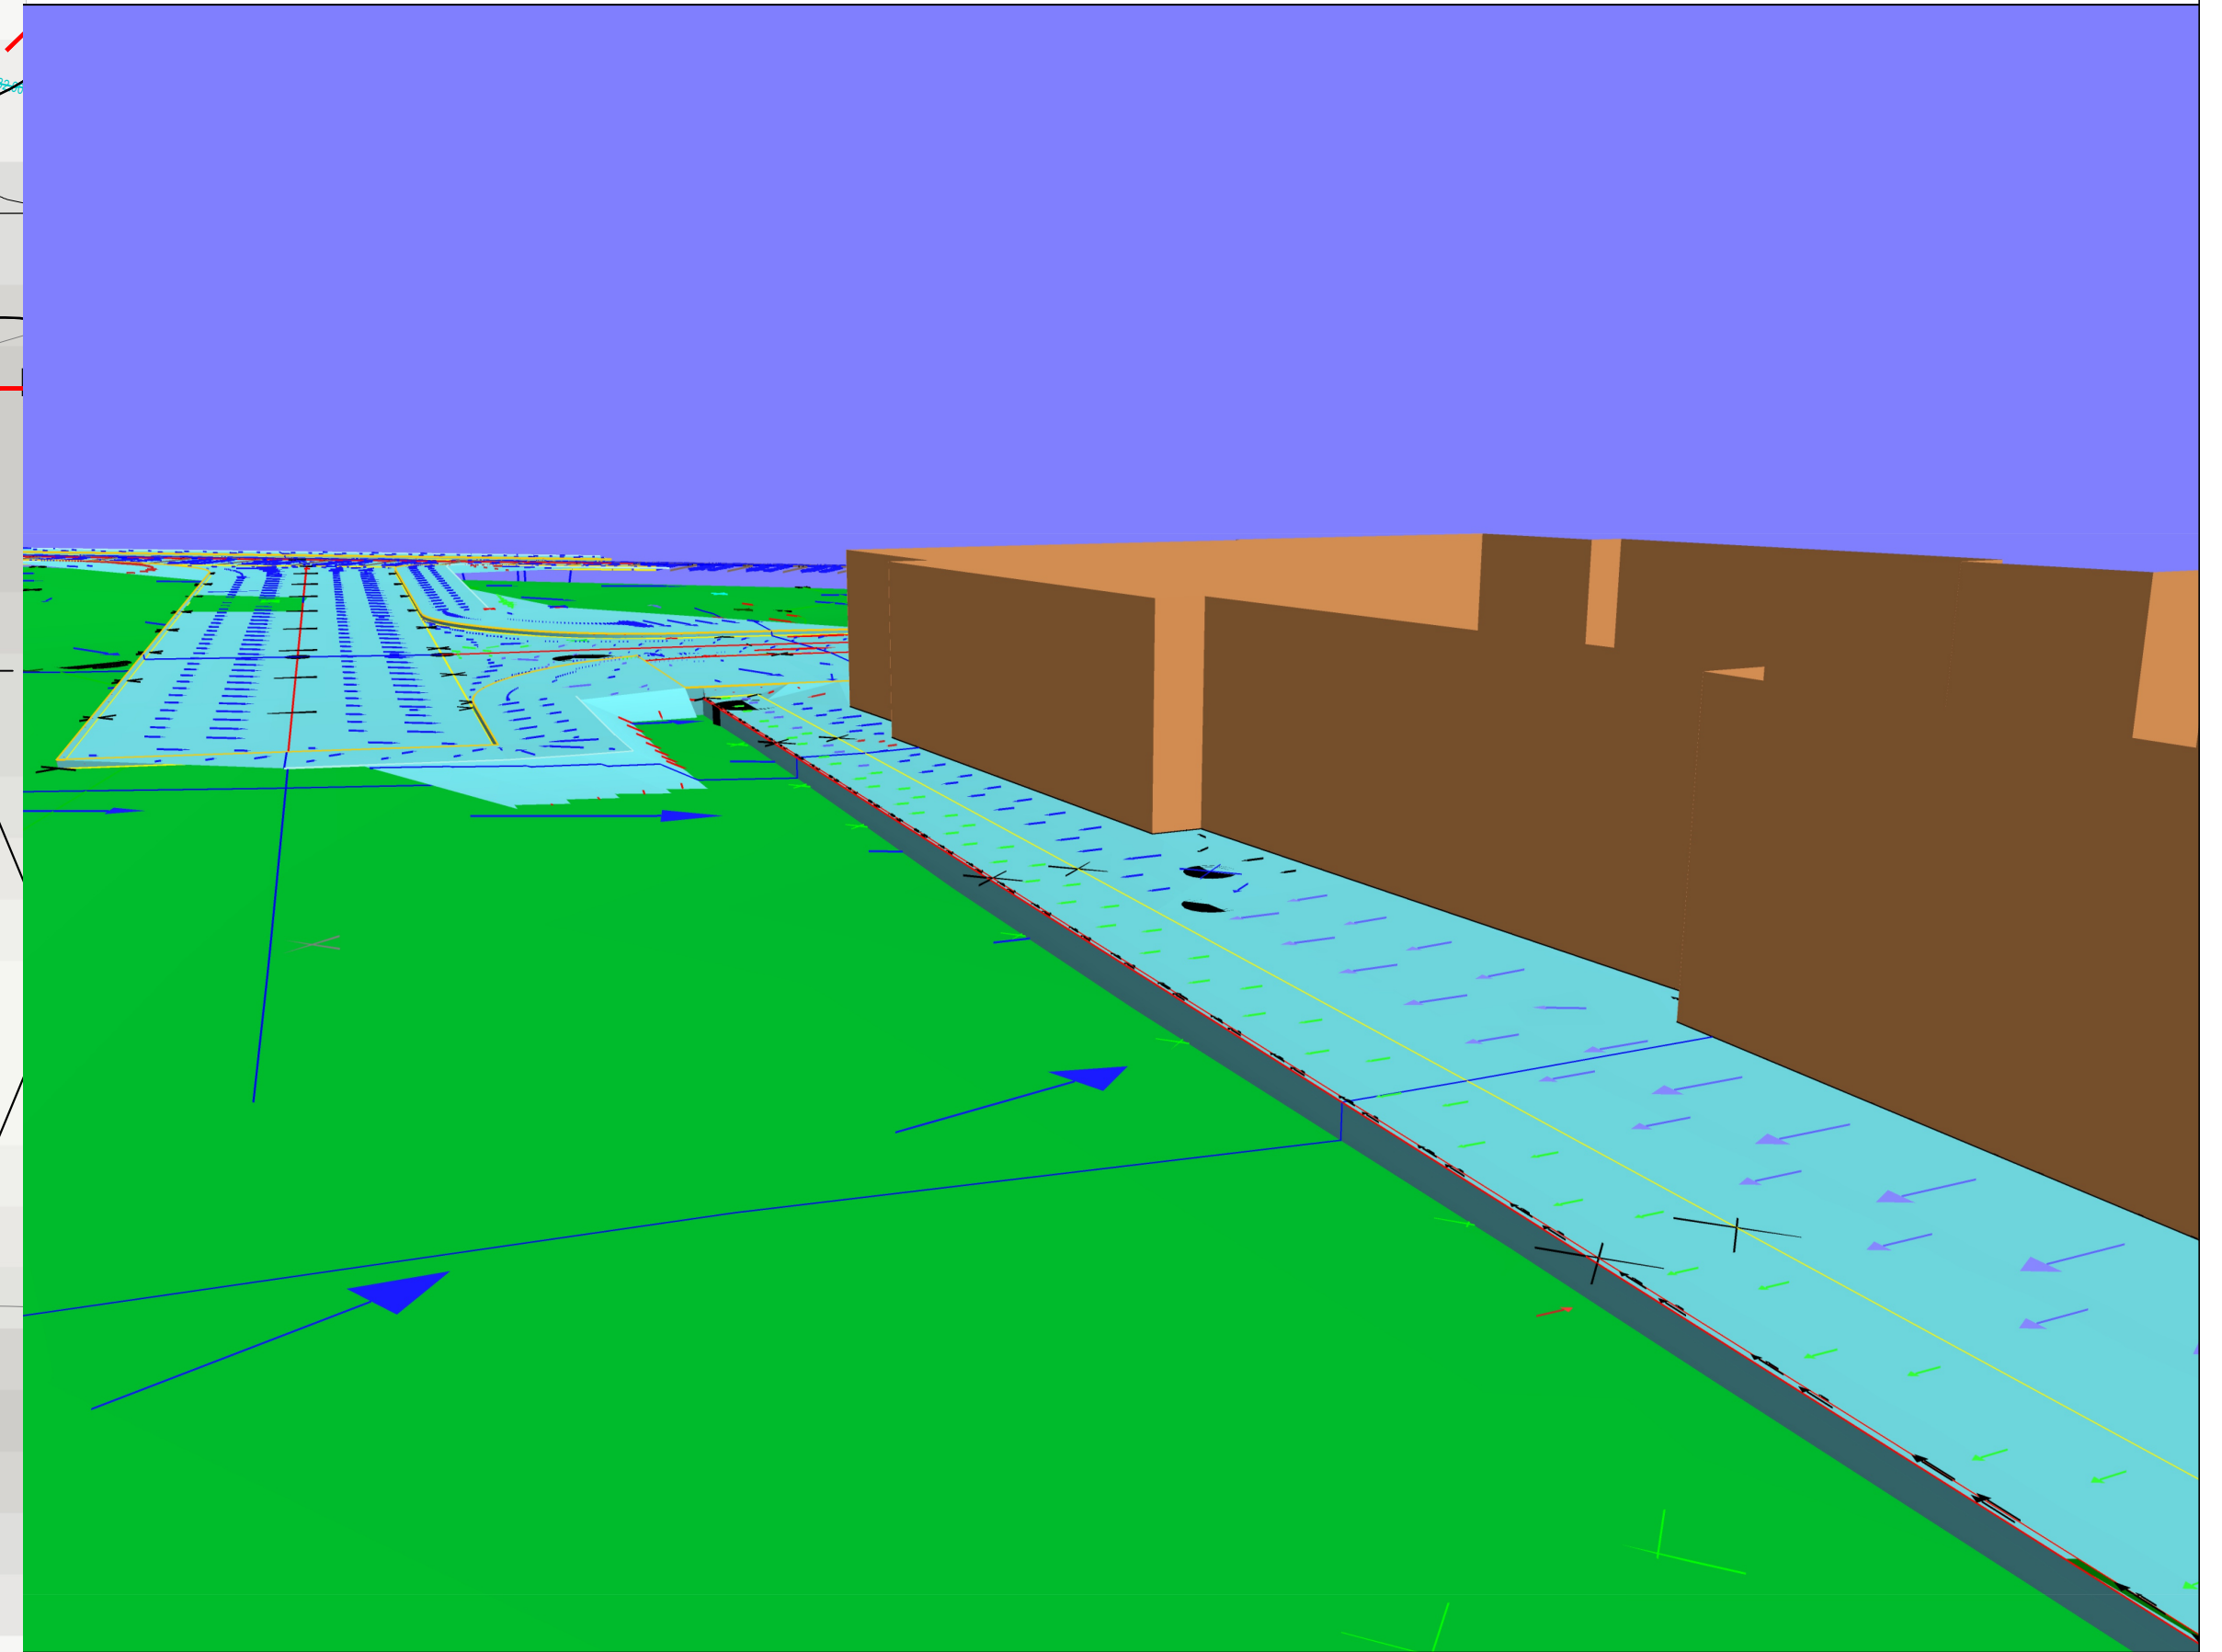


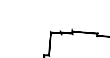

LEGEND

	SITE BOUNDARY
	BOUNDARY UPSTAND PROTECTION
	PROPOSED BUILDING OUTLINE
	ENVIRONMENT AGENCY OVERLAND SURFACE WATER FLOW MAP

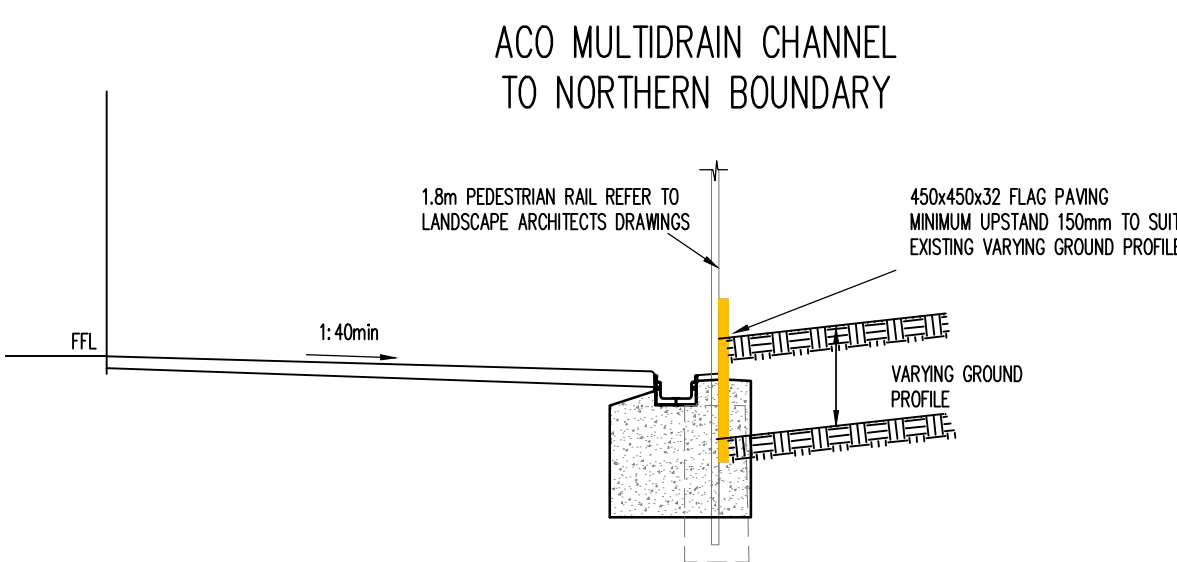

IMPORTANT NOTE:
DRAINAGE ROUTING AND STRATEGY TAKEN FROM DRAWING NUMBER 11063-500P-503P INC.

- ## NOTES
1. DO NOT SCALE FROM THIS DRAWING. USE FIGURED DIMENSIONS ONLY, IF IN DOUBT ASK.
 2. ALL DIMENSIONS IN MILLIMETRES UNLESS NOTED OTHERWISE.
 3. THIS DRAWING IS TO BE READ IN CONJUNCTION WITH ALL RELEVANT ENGINEERS AND ARCHITECTS DRAWINGS AND SPECIFICATIONS.

B	EXTENT OF INUNDATION ADDED. YARD GULLY REMOVED	RN
09.01.25	CHANNEL OUTLET ADDED	ANR
A	ADDITIONAL LEVELS ADDED. PROTECTION UPSTAND UPDATED	RN
17.12.24	3D MODEL IMAGE ADDED	ANR
REVISION		DRAWING
DATE		CHECKED

Client:

ANAVO DEVELOPMENTS LIMITED

Project Title:

HAVANT :
HAVANT CARE HOME
BARTONS ROAD, HAVANT

Drawing Title:

OVERLAND FLOW REVIEW

Drawing By: RN

Scale: 1:200MM

Date: DEC 2024

Drawing Number:

Rev

Checked By: ANR

11063-509P

B

Date: DEC 2024

Drawing Status:

PLANNING

NJP Consulting Engineers Limited
20 St Andrews Crescent
Cardiff CF10 3DD

Tel: 029 2072 9500
Email: info@njpuk.com
Web: www.njpuk.com

Tel: 029 2072 9500
Email: info@njuk.com
Web: www.njuk.com