


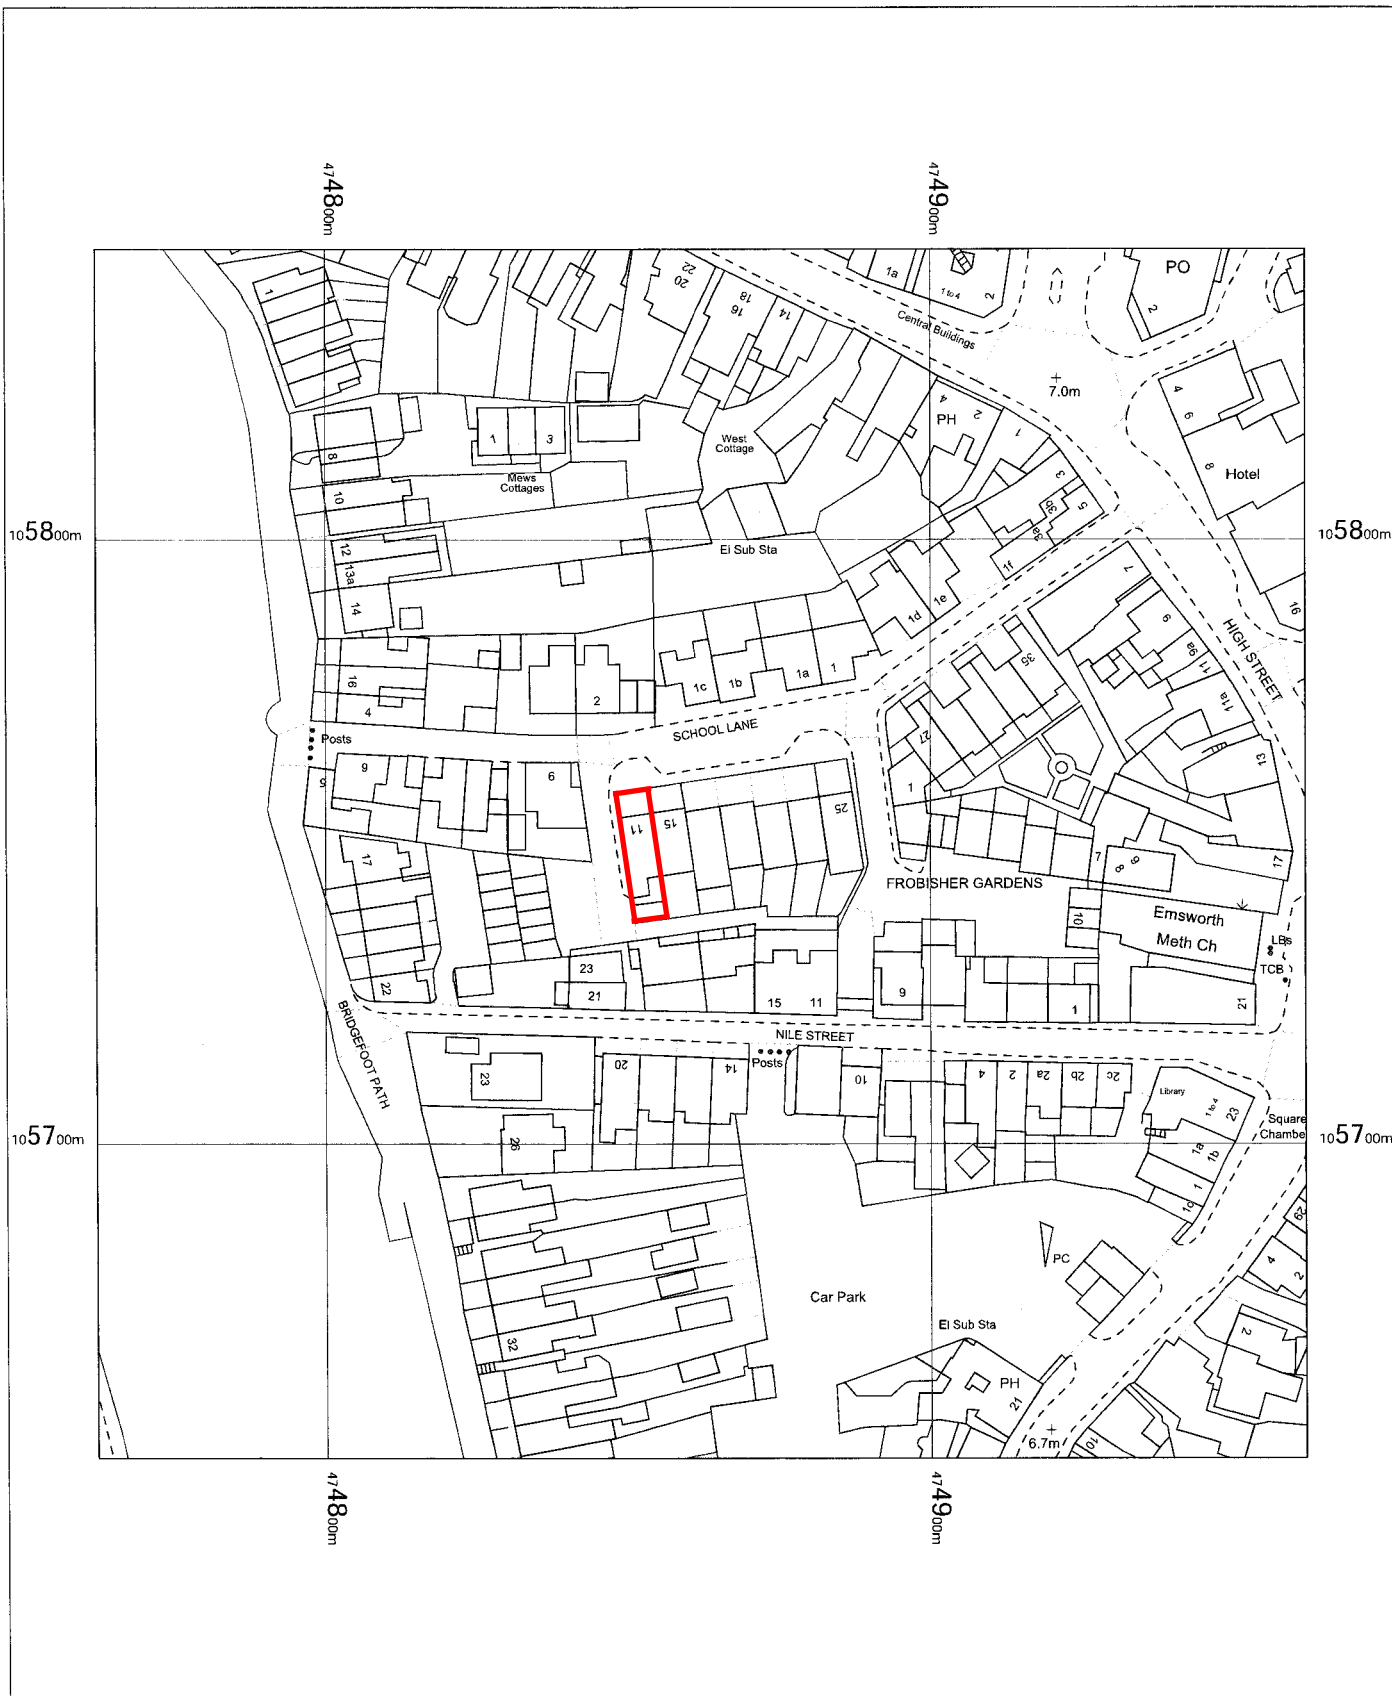


11 School Lane,
Emsworth,
Hampshire
PO10 7ED

OS MasterMap 1250/2500/10000 scale
Friday, January 5, 2024, ID: MPMBW-01142837
www.blackwellmapping.co.uk

1:1250 scale print at A4, Centre: 474862 E, 105748 N

©Crown Copyright Ordnance Survey. Licence no.
100041041

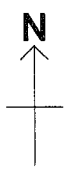

BLACKWELL'S
MAPPING SERVICES
PERSONAL & PROFESSIONAL MAPPING
www.blackwellmapping.co.uk

TEL: 0800 151 2612
maps@blackwell.co.uk