

15-AUG-2002 13:43 FROM COURTNEY PICKFORDS PAIGUT0 TO 0033551338004 P.05

ings therewith

being sent

ed plan
ward
nt
gance nor
first

Remarks

COUNTY HAMPSHIRE

HAVANT DISTRICT

30/302

1/2500

© Crown copyright

The boundaries shown by dotted lines have been plotted from the transfer plan. The title plan may be updated from later survey information.

NOTE: AREAS ON THIS PLAN ARE EXPRESSED IN ACRES AND HECTARES.

Charles View

Charles View

B.O.H.
PERMIT

HAVANT BOROUGH COUNCIL
ENVIRONMENTAL SERVICES

29 SEP 2003

RECEIVED

03/52498/003

0.31 254

3053

03/52498/003

Existing Leylandii
hedging

Existing Paddock

HAVANT BOROUGH COUNCIL
ENVIRONMENTAL SERVICES

29 SEP 2003

RECEIVED

Existing Conifers

East View

Subject
building

revisions

date

■ Stephen Jupp MRTPI			
▪ 348 Chichester Road, Bognor Regis, West Sussex PO21 5BX			
▪ Tel: (01243) 822113 Fax: (01243) 837939			
▪ E-mail: steve@planning-solutions.co.uk			
drawing no.	rev.	date	scale(s)
8		SEPT 2003	1:500

client

WIDEACRE INVESTMENTS LTD


project

CERTIFICATE OF LAWFULNESS
LAND REAR OF LABURNUMS,
ST PETER'S ROAD, HAYLING ISLAND

drawing

BLOCK PLAN



B.O.H.
PERMIT

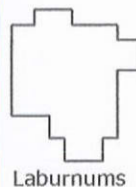


Existing Access Drive

St Peters Road

SU 7303
SU 7302

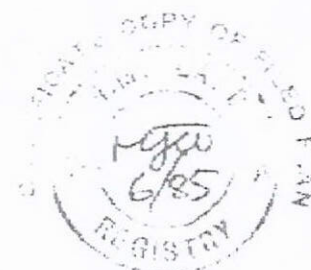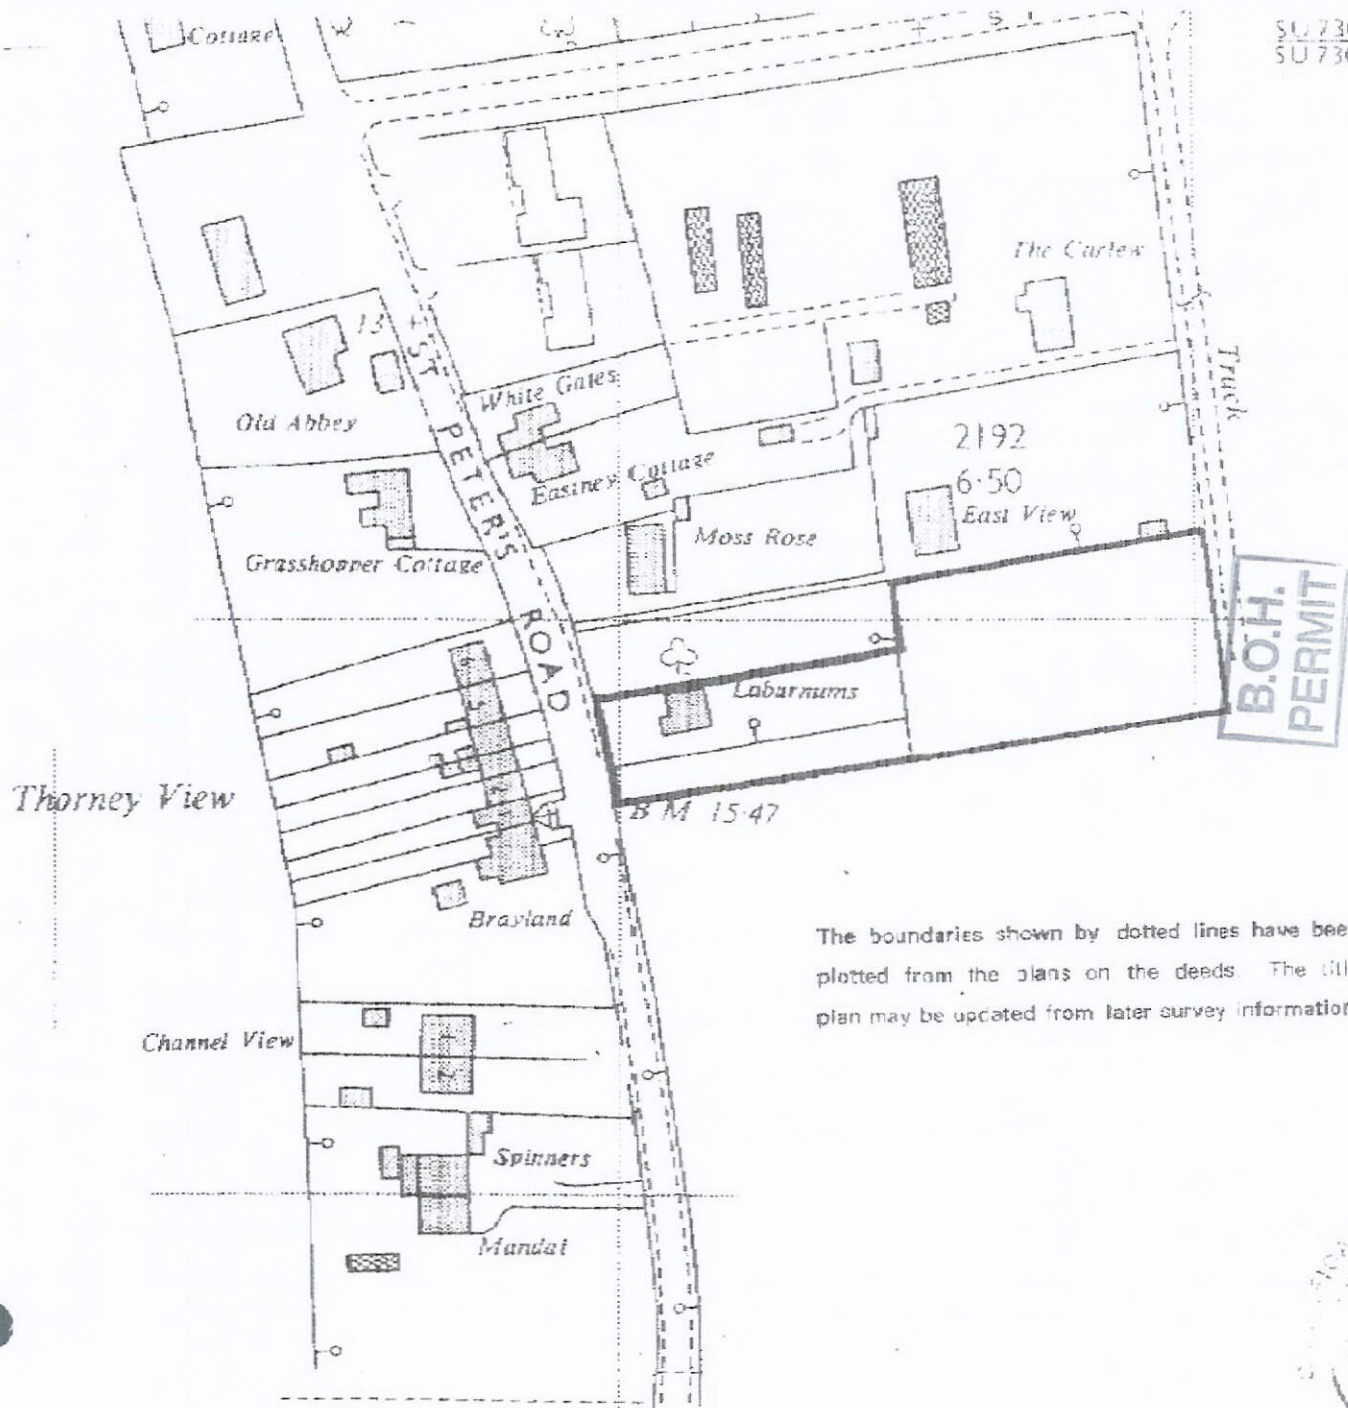

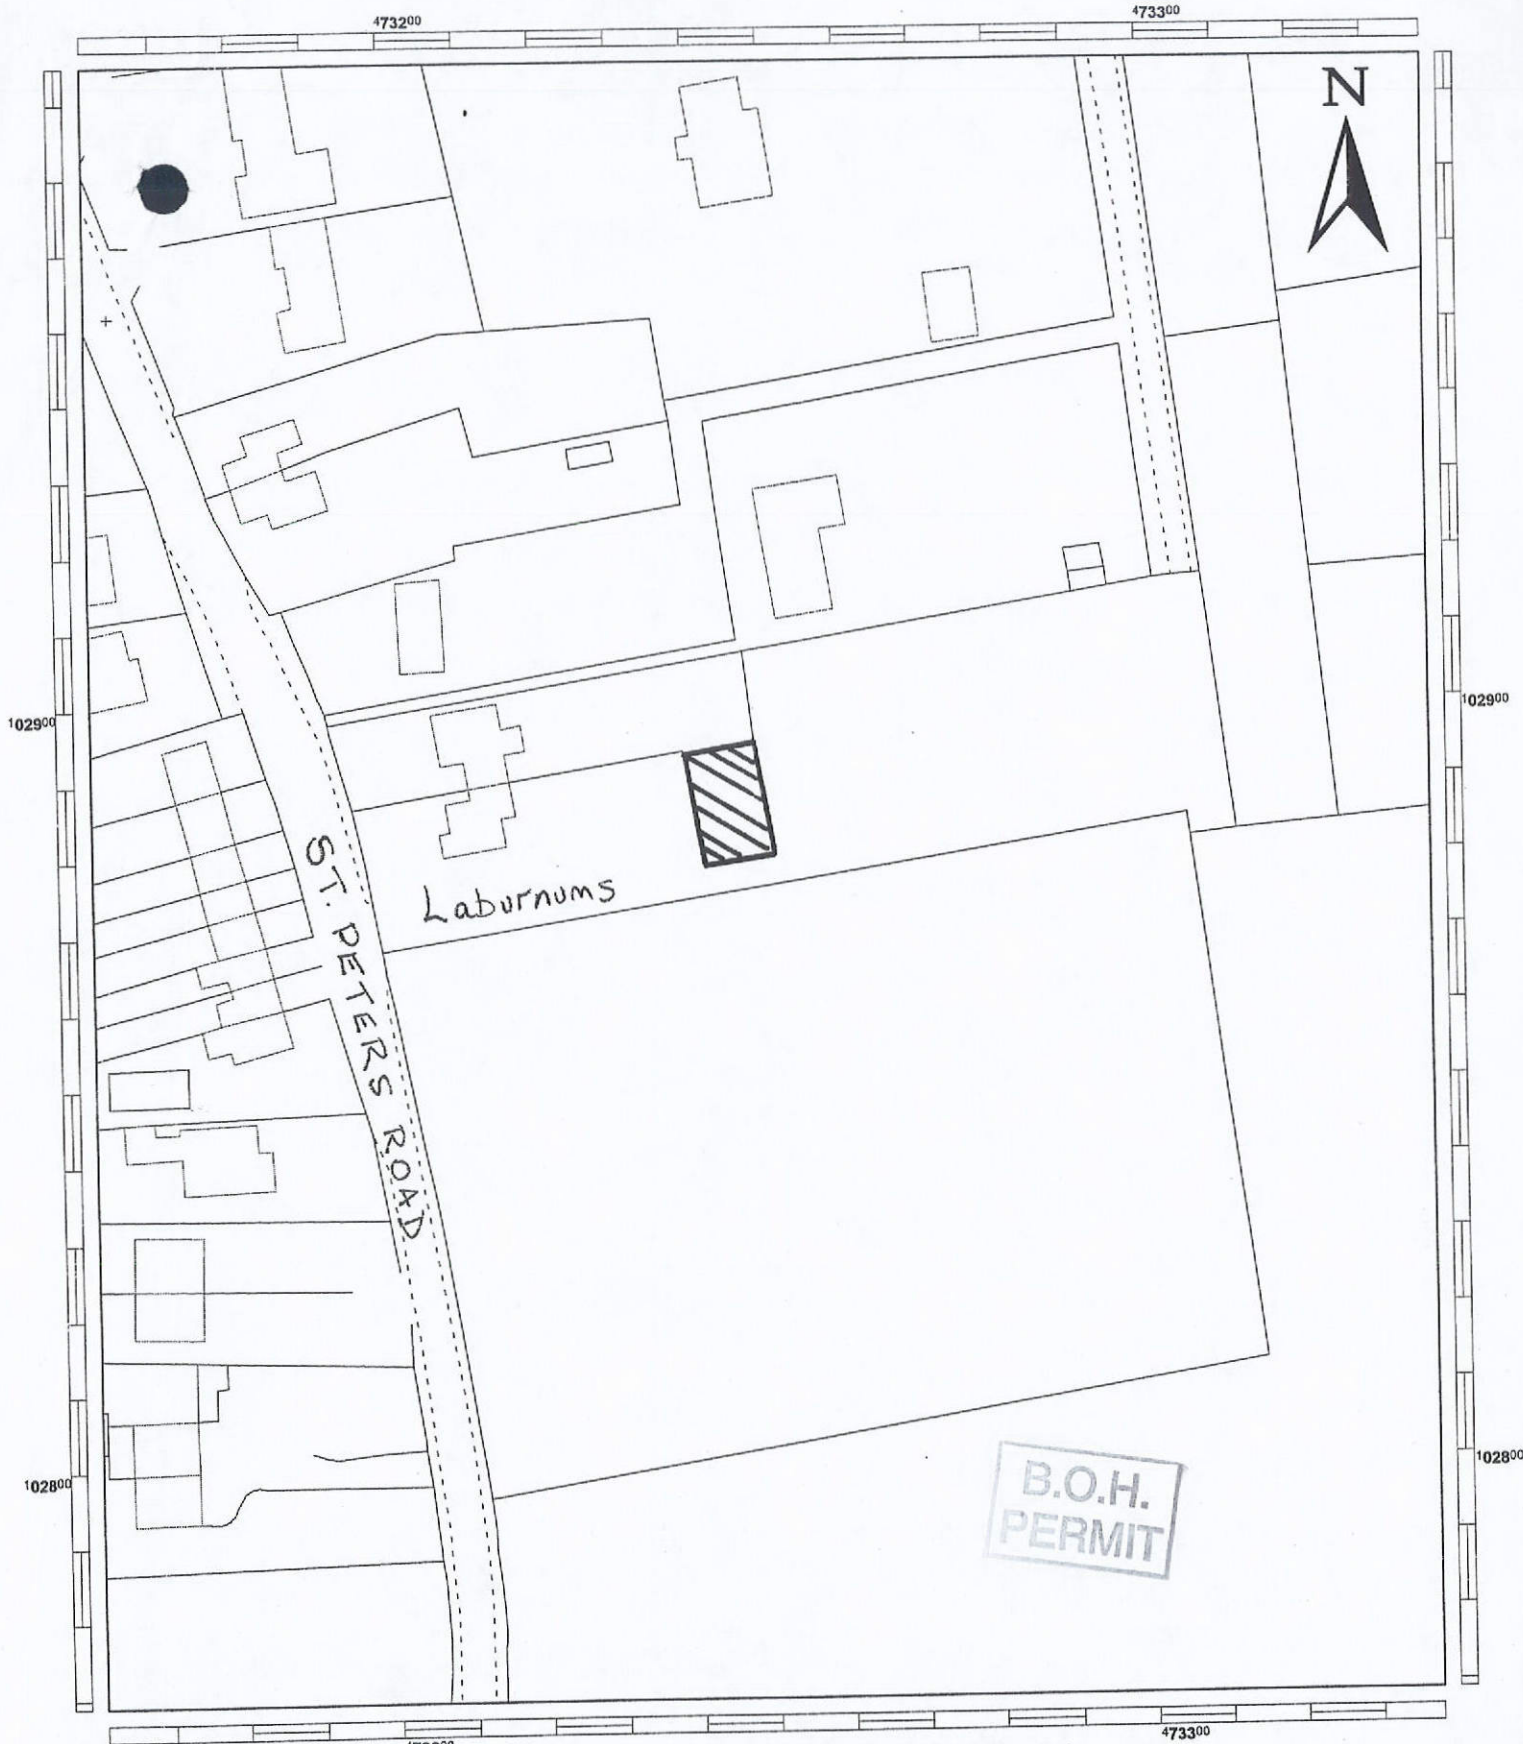

This copy has been produced specifically for Map Return Scheme purposes only. No further copies may be made.

Frank R Campbell BA (Hons) MRTPI,
Corporate Director Regeneration Group.

Civic Offices, Civic Centre Rd,
Havant, Hants. P09 2AX.
Havant.Havant. (023) 9247 4174.



Havant
BOROUGH COUNCIL

Title:

**Certificate of Lawfulness - Building
rear of Laburnums, St Peters Road
Hayling Island 03/52498/003**

Drawn By:

PW

Scale:

1:1000


Drawing No.:

PC36/7

Date:

06/07/04

Reproduced from the Ordnance Survey Digital Data with the permission of the Controller of HMSO,
Crown Copyright Reserved 2004. Licence No LA078204.

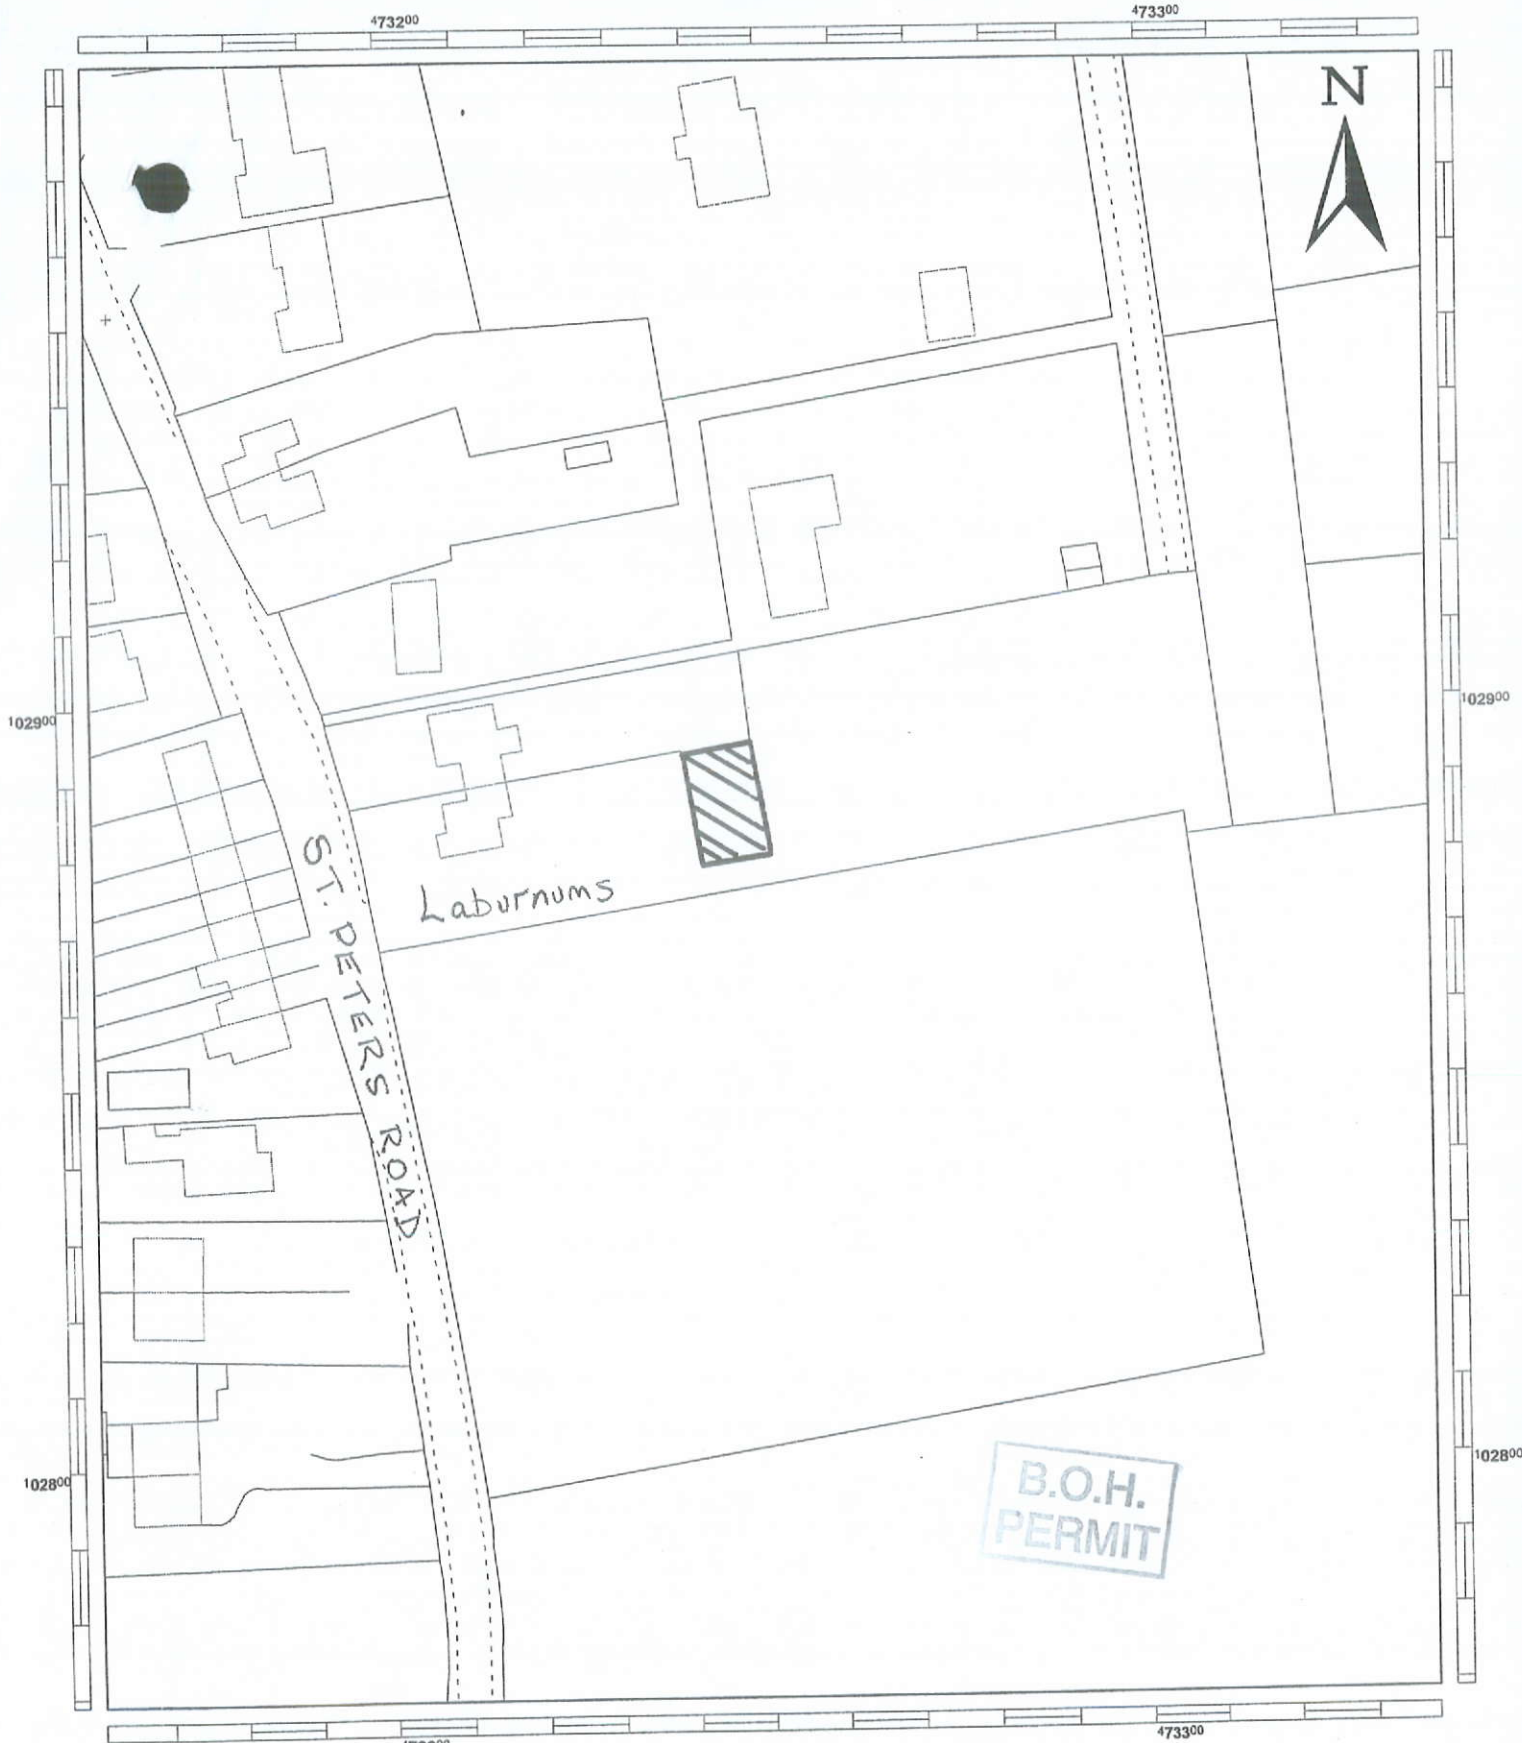

This copy has been produced specifically for Map Return Scheme purposes only. No further copies may be made.

Frank R Campbell BA (Hons) MRTPI,
Corporate Director Regeneration Group.

Civic Offices, Civic Centre Rd,
Havant, Hants. P09 2AX.
Havant.Havant. (023) 9247 4174.



Havant
BOROUGH COUNCIL

Title:

**Certificate of Lawfulness - Building
rear of Laburnums, St Peters Road
Hayling Island 03/52498/003**

Drawn By:

PW

Scale:

1:1000

Drawing No.:

PC36/7

Date:

06/07/04

Reproduced from the Ordnance Survey Digital Data with the permission of the Controller of HMSO,
Crown Copyright Reserved 2004. Licence No LA078204.

SU 7303
SU 7302



B.O.H.
PERMIT

The boundaries shown by dotted lines have been plotted from the plans on the deeds. The title plan may be updated from later survey information.



138

358

HAVANT BOROUGH COUNCIL
ENVIRONMENTAL SERVICES

B.O.H.
ERMIT

RECEIVED



4P278914

P.O.

TO 003351338034

FROM COUNTRY PICKFORDS PAIGINTO

11.13

15-AUG-2002

ings therewith

being shd

Remarks

ed plan
ward
nt
gance nor
first

B.O.H.
PERMIT

COUNTY HAMPSHIRE

HAVANT DISTRICT

307302

1/2500

© Crown copyright

The boundaries shown by dotted lines have been plotted from the transfer plan. The title plan may be updated from later survey information.

NOTE: AREAS ON THIS PLAN ARE EXPRESSED IN ACRES AND HECTARES.

HAVANT BOROUGH COUNCIL
ENVIRONMENTAL SERVICES

29 SEP 2003

RECEIVED

03/52498/003

03/52498/003

HAVANT BOROUGH COUNCIL
ENVIRONMENTAL SERVICES

29 SEP 2003

RECEIVED

Existing Leylandii
hedging

Existing Paddock

Existing Conifers

East View

Subject
building

revisions

date

Stephen Jupp MRTPI			
348 Chichester Road, Bognor Regis, West Sussex PO21 5BX - Tel: (01243) 822113 Fax: (01243) 837939 - E-mail: steve@planning-solutions.co.uk			
drawing no.	rev.	date	scale(s)
8		SEPT 2003	1:500

client

WIDEACRE INVESTMENTS LTD

project

CERTIFICATE OF LAWFULNESS
LAND REAR OF LABURNUMS,
ST PETER'S ROAD, HAYLING ISLAND

drawing

BLOCK PLAN

B.O.H.
PERMIT

Laburnums

Existing Access Drive

St Peters Road