



18285/5


18285/5

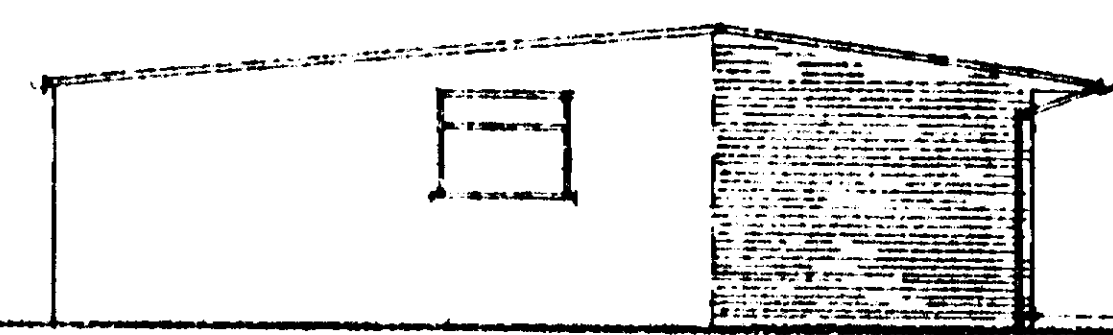


WEST ELEVATION

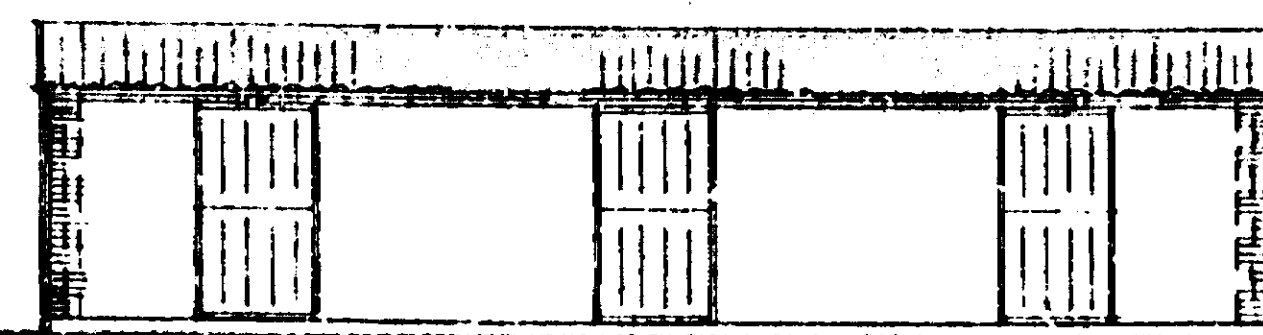


EAST ELEVATION

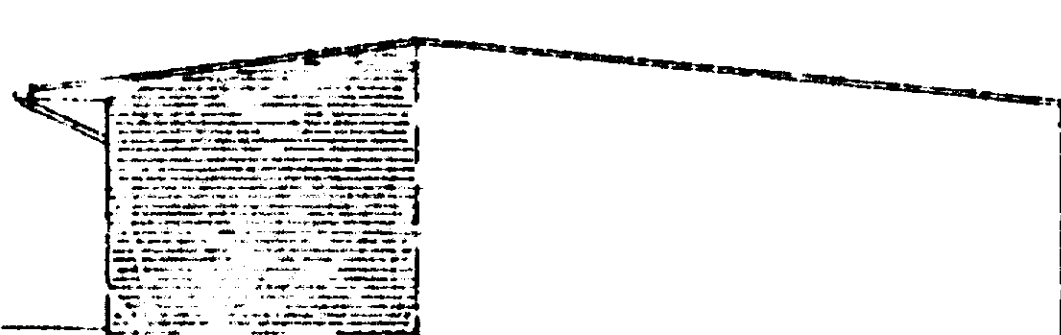


NORTH ELEVATION

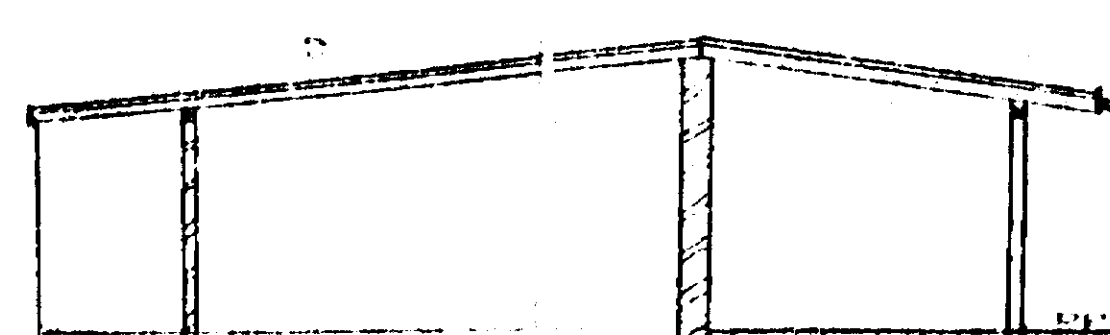

SECTION A-A

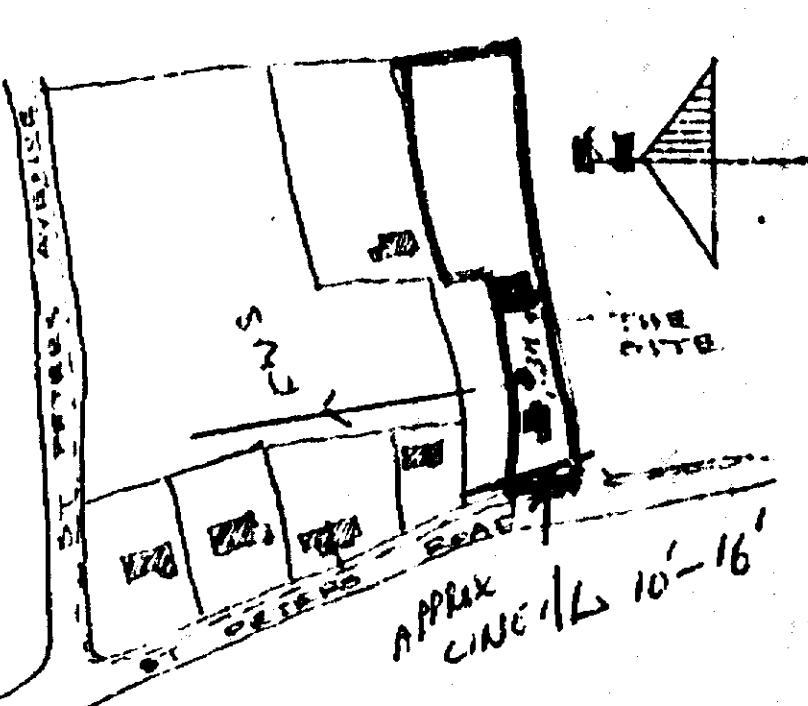


SITE PLAN SCALE: 1/2500

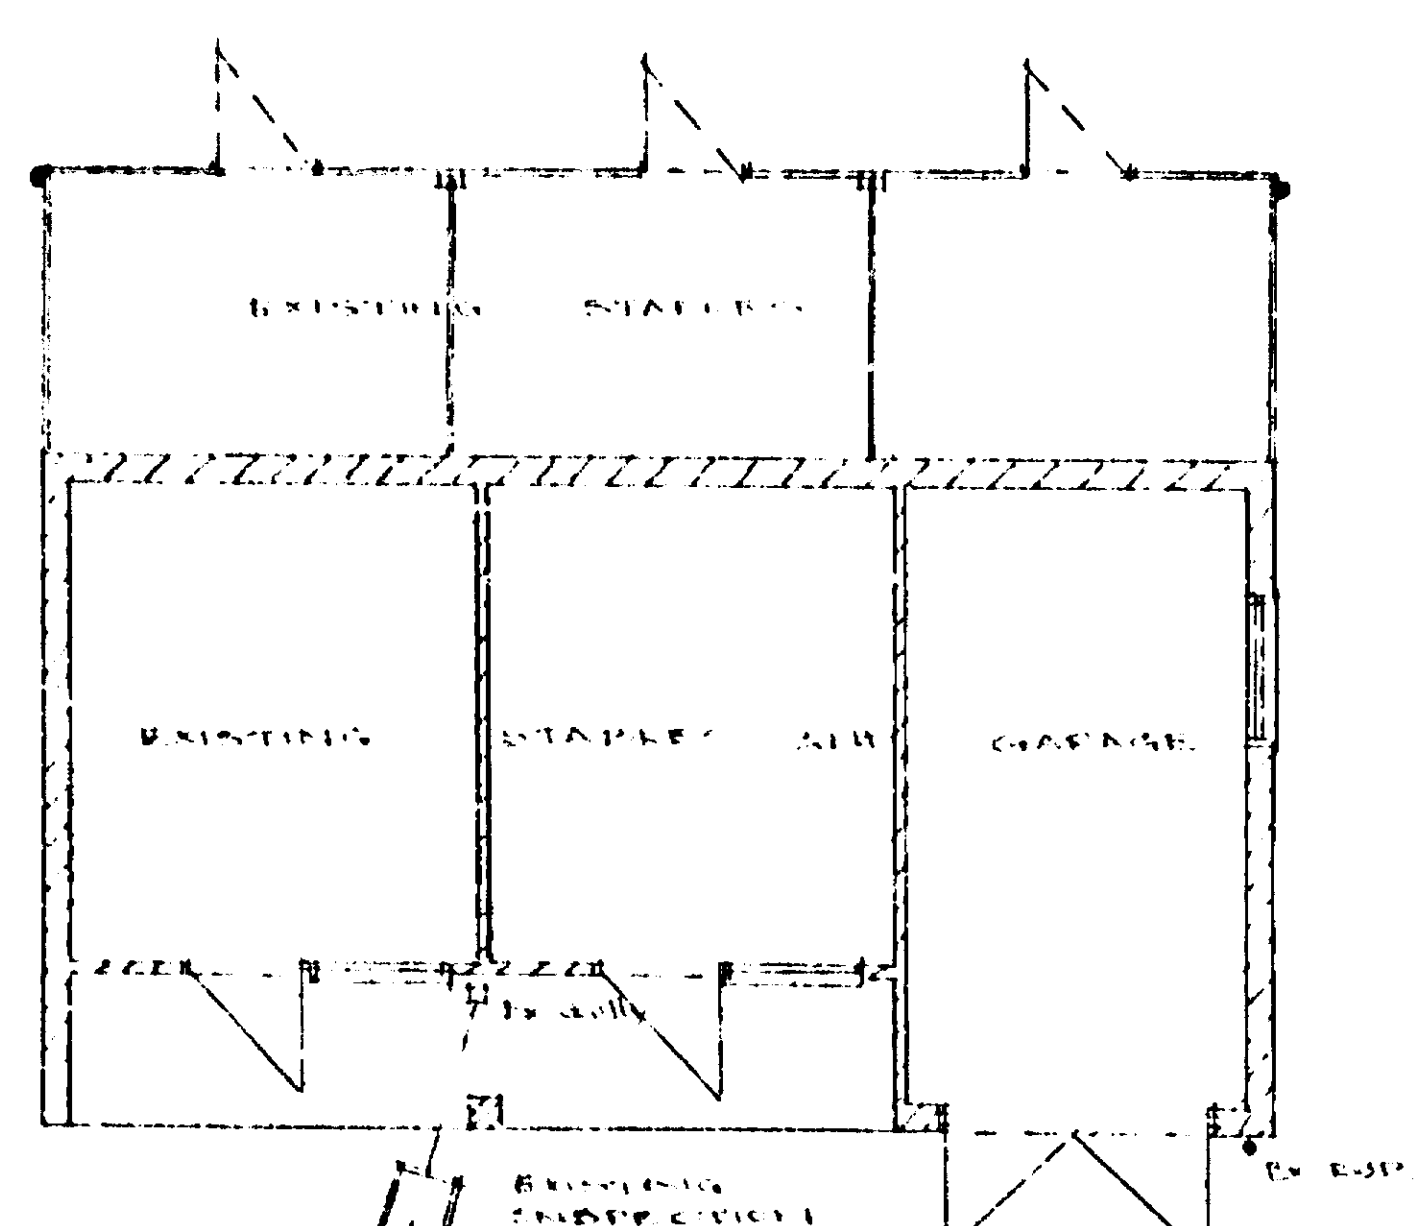


EXISTING LAYOUT PLAN

GENERAL SCALE: 8 FEET TO 1 INCH

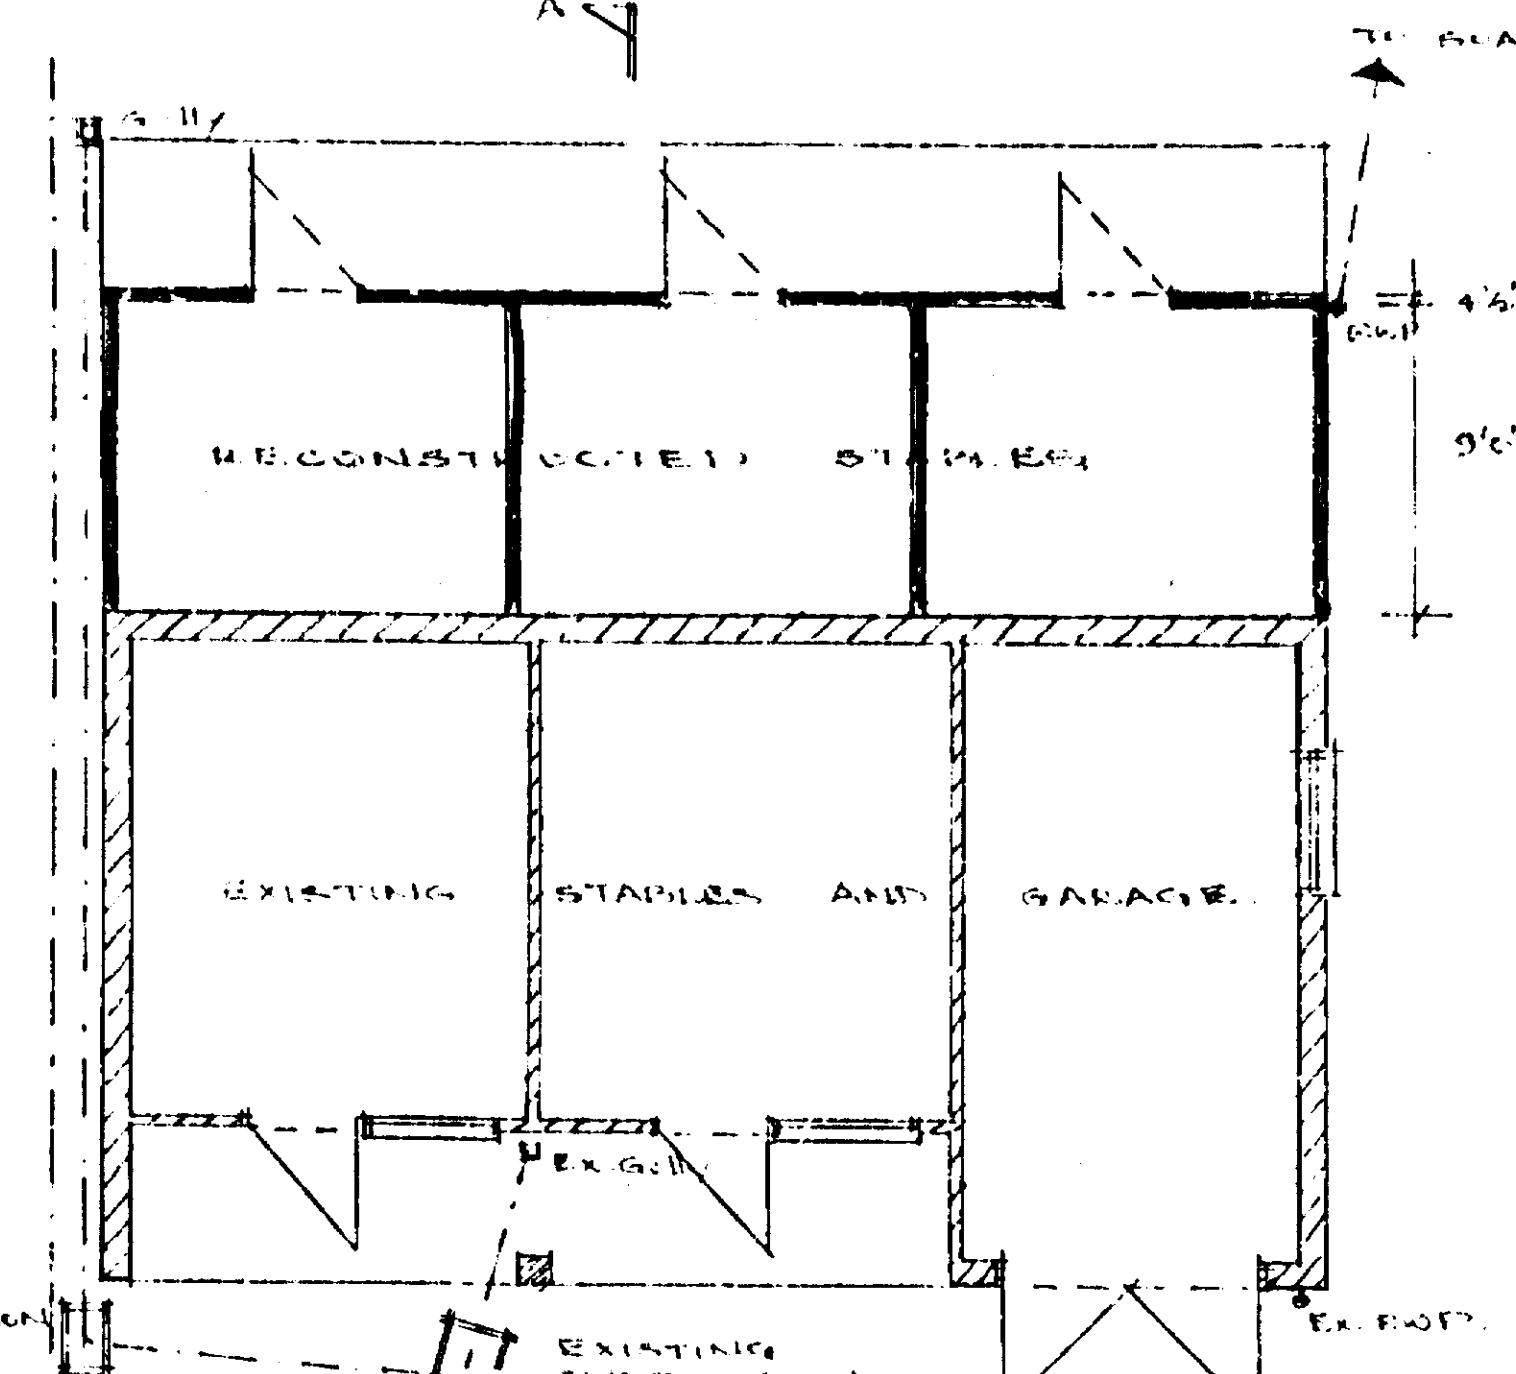

PROPOSED LAYOUT PLAN

FOUR OF STABLES TO BE RECONSTRUCTED, ADJOINING EXISTING WITH ONE
 LATERAL CIRCUMFERENCE TRANSPARENT DRIBBLING FOR INTERNAL LIGHT WITH
 1/2" LIGHT OF 2 1/2" CIRCUMFERENCE, STABLE TO BE RECONSTRUCTED WITH BARRICADE
 STABLE 2 1/2" CIRCUMFERENCE.
 WALLS TO BE 4" BRICKWORK ON SIDES TO MATCH EXISTING BRICKWORK.
 OTHER WALLS TO BE 4" BRICKWORK WITH CEMENT WASH FINISH.
 FLOOR OF NEW STABLES TO BE 4" OF CONCRETE ON 4" OF HARDWARE.
 DRAIN FROM FRONT GULLY TO CEMENT TO BE 4" DIA. FIVE FEET PIPES ON 4"
 GRANULAR BED AND DRAIN LAY TO MINIMUM GRADIENT OF 1 IN 40.
 SURFACE WATER DRAIN TO BE 4" DIA. FIVE FEET PIPES ON 4" GRANULAR
 BED & DRAIN LAY TO MINIMUM GRADIENT OF 1 IN 40 TO GULLYWAY 15'
 FROM BUILDING AND REINFORCED.
 NEW BRICKWORK TO THE EXTERIOR, FINISH TO EXISTING BRICKWORK.
 BARRICADE STABLE 4" OF CONCRETE ON 4" OF HARDWARE.
 LISTED.

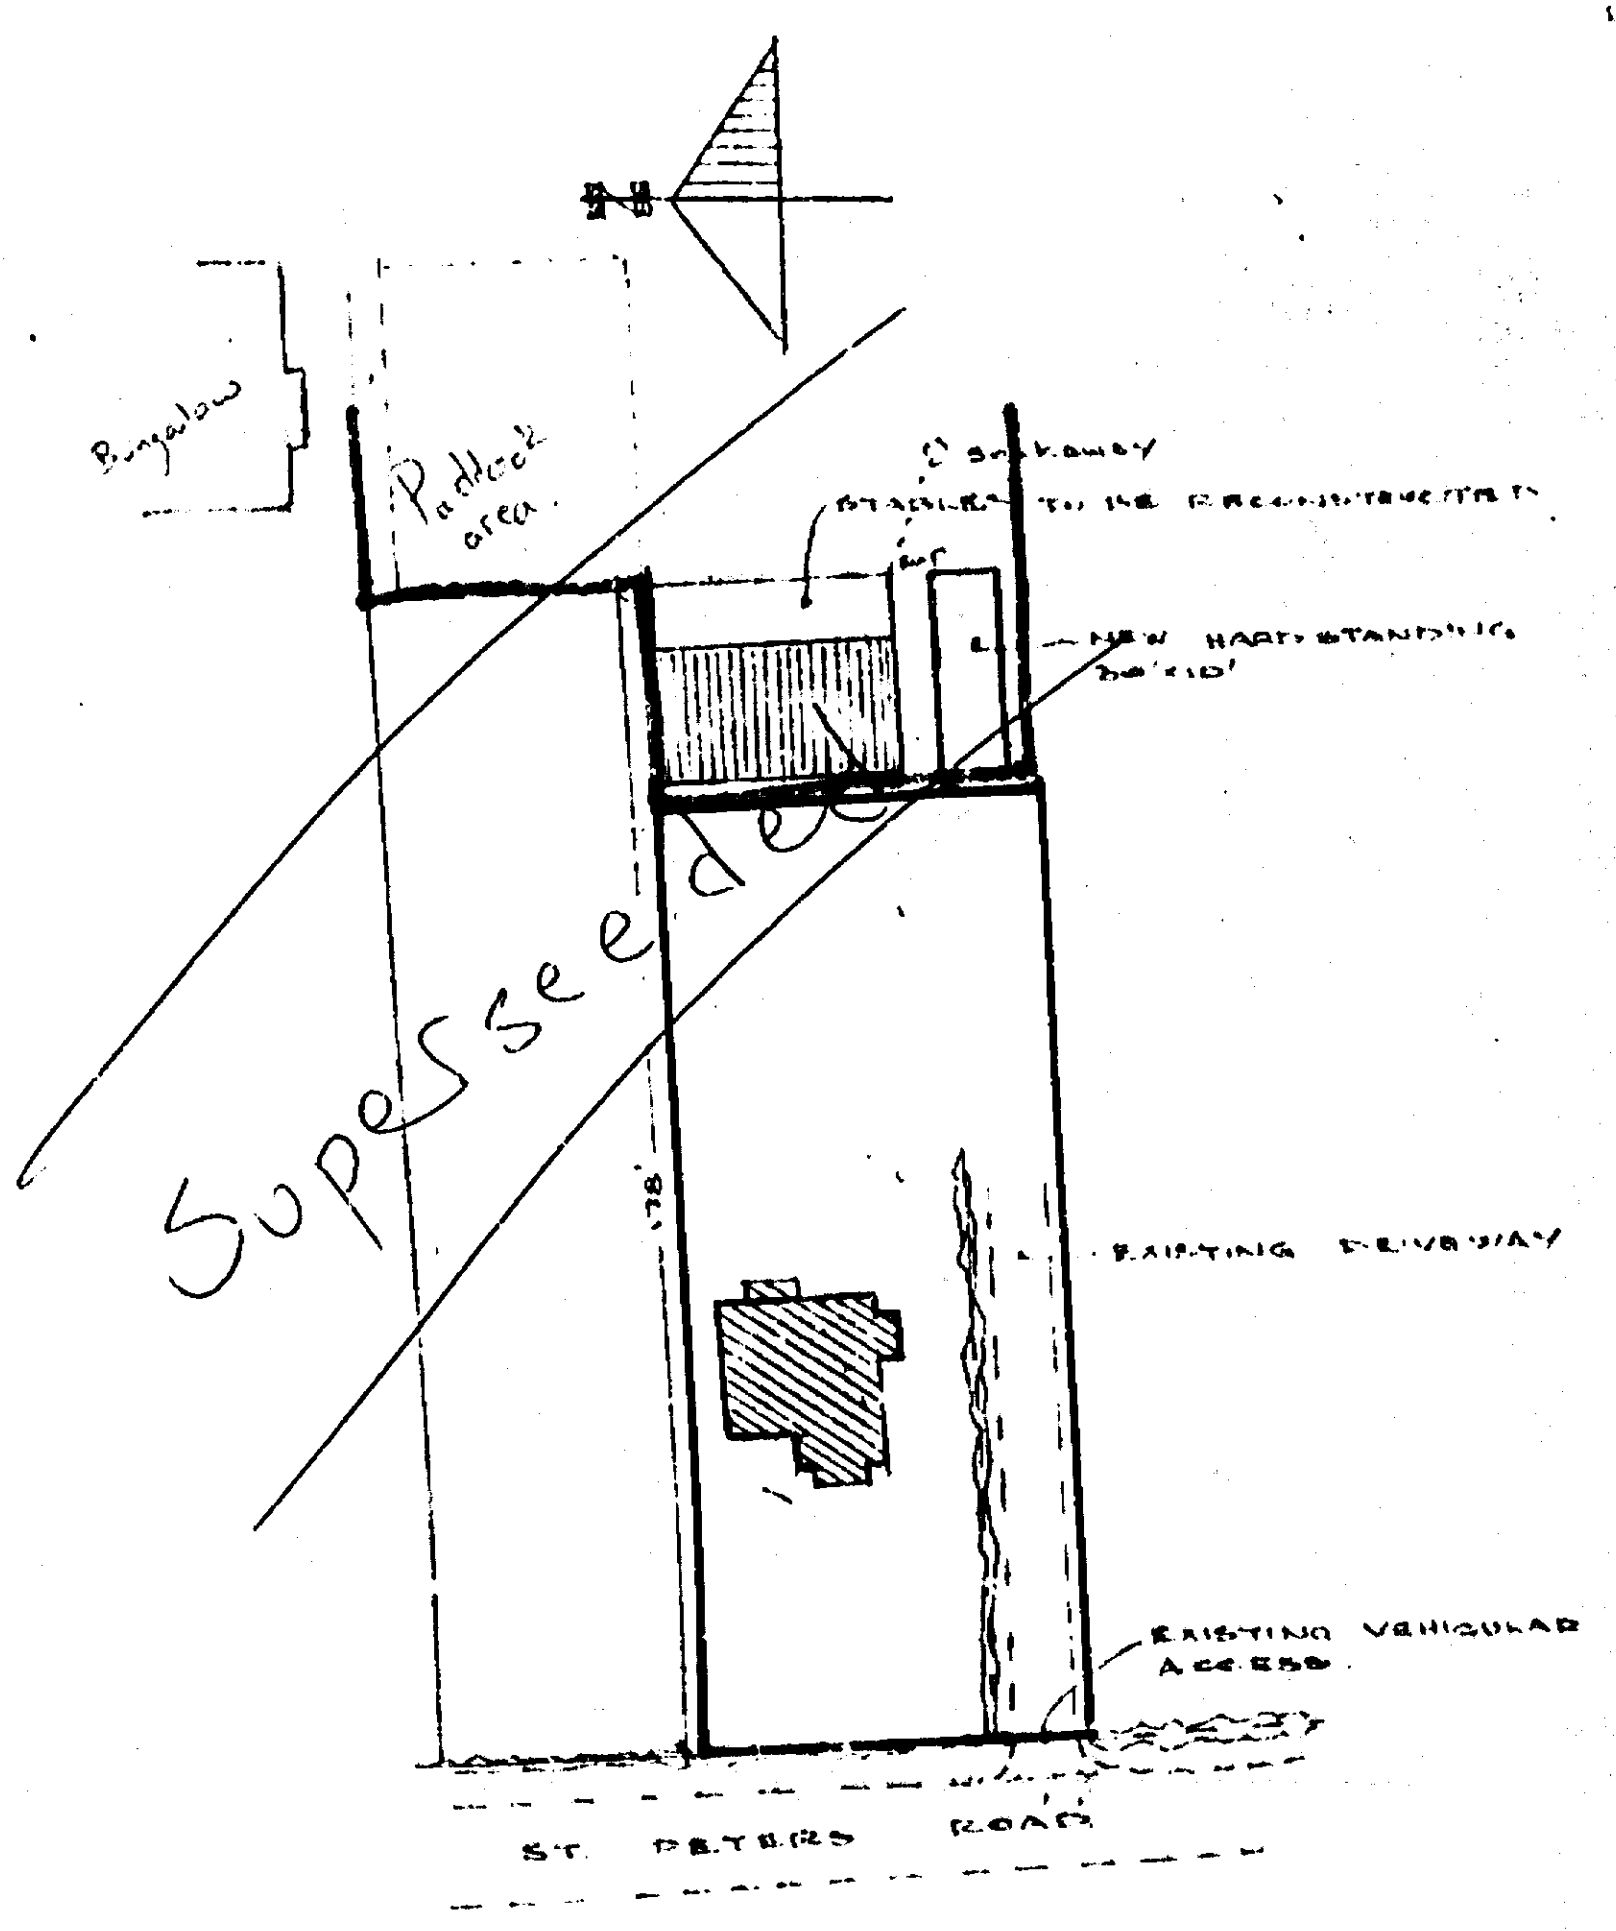

BLOCK PLAN SCALE: 1/500

PROPOSED RECONSTRUCTION OF STABLES AT REAR OF "LABOURERS", ST PETERS ROAD,
 HAYLING ISLANDS, JER P. R. HEDDER, BURGESS.