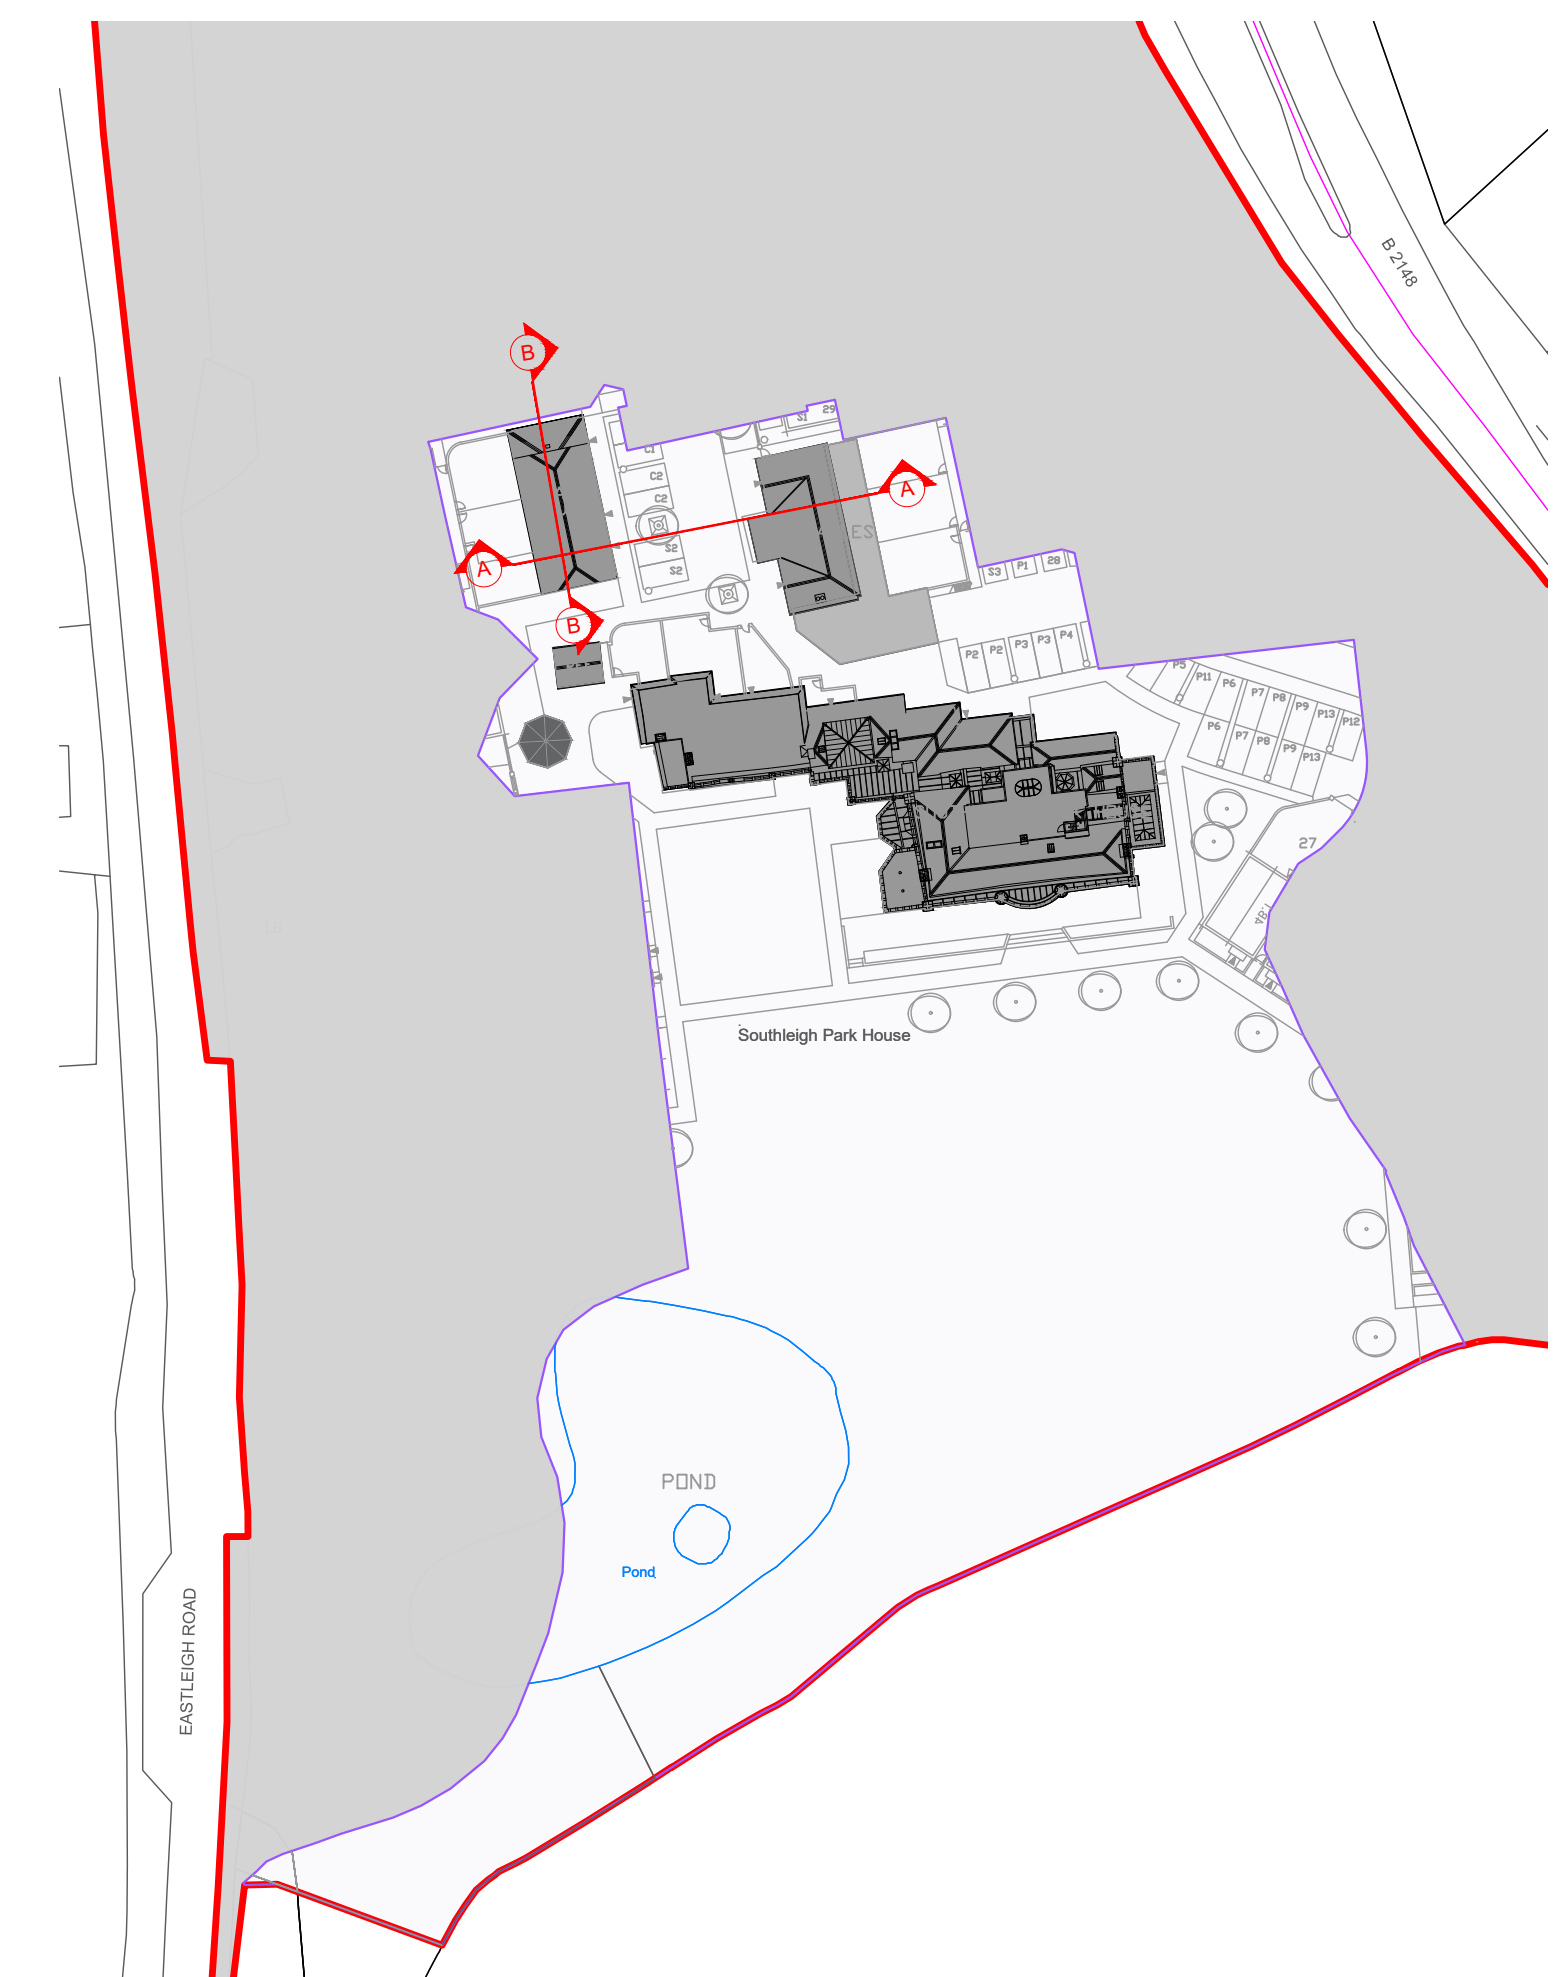
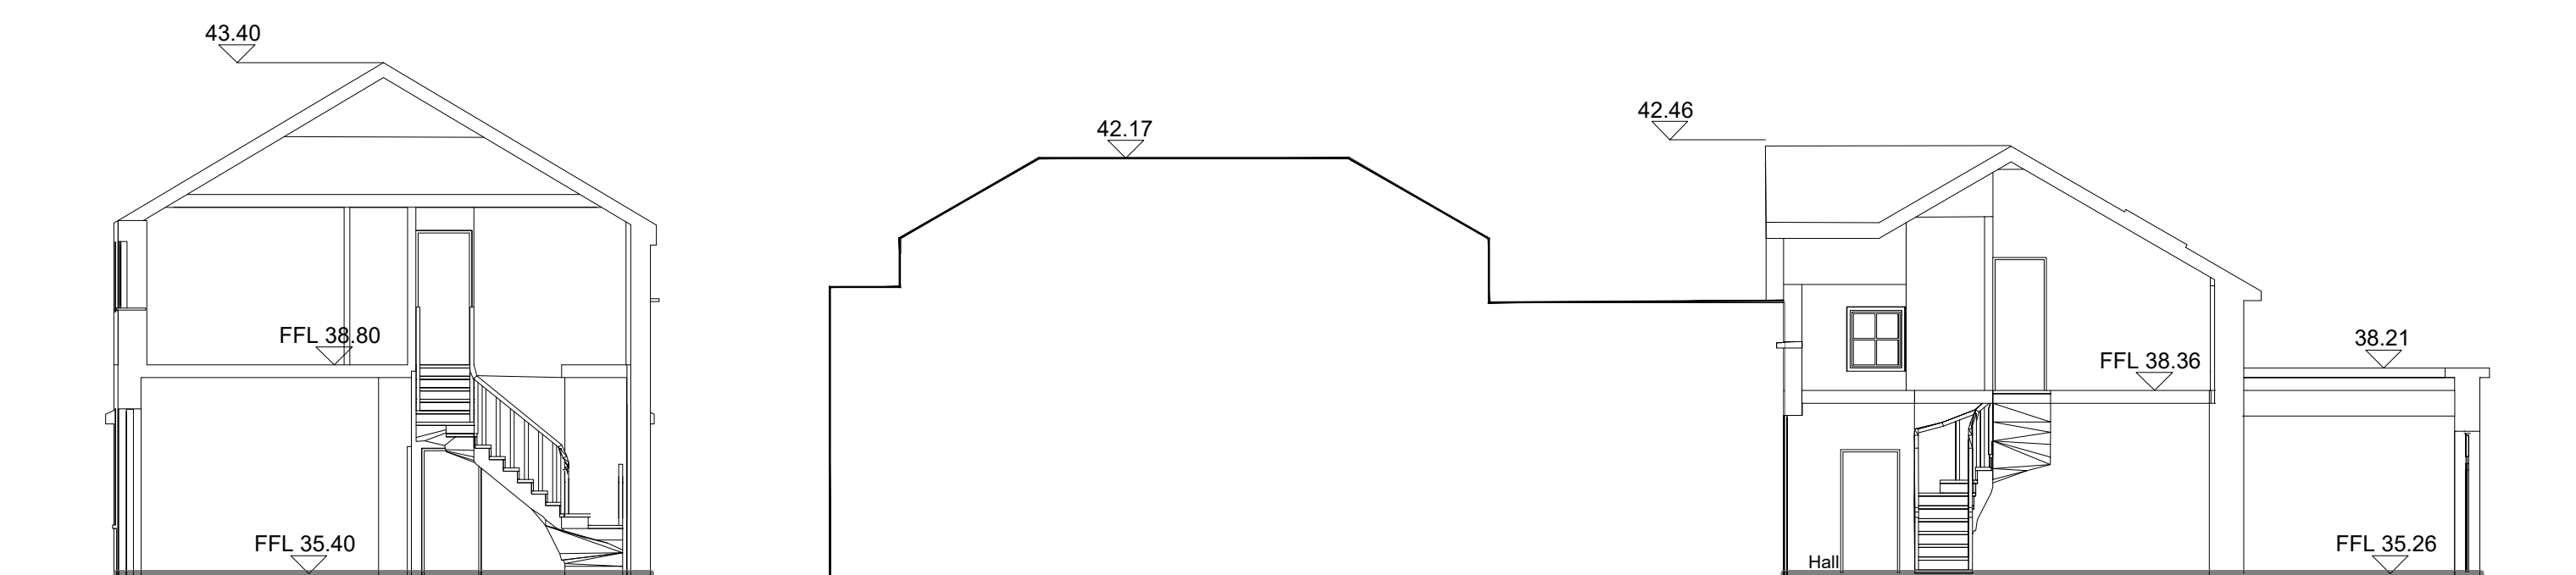


© FSL GROUP Property & Copyright. Use of drawings is not permitted nor can they be copied, duplicated or distributed without the consent of FSL Group. All designs are the sole property of FSL Group, and may not be used, transferred, or disclosed to a third party without the express permission of FSL Group. Electronic copies of this drawing are supplied for convenience only. No dimensions or other information should be used from the electronic copy.

C	Minor amendments	HC	CMH	22.08.23
B	Conservation Alterations Up Issue	CDM	CMH	21.08.23
Rev:	Description:	Drawn:	Checked:	Date:
Drawing Status:				
PLANNING CONCEPT - TENDER - APPROVAL - CONTRACT - CONSTRUCTION - AS BUILT				
 FSL Group		M4, The Millennium Centre, Crosby Way, Farnham Surrey GU9 7XK +44 (0)1252 745200 info@fsl-group.co.uk www.fsl-group.co.uk		
Client: Bargate Homes		Site Address: Southleigh Park House Havant PO9 2PE		
Floor & Drawing: Coach House Proposed Sections				
Drawing Number: 28473 - COACH - PR-SEC - C				
Project Number		Building	Drawing Code	Revision
Created By: Production Date: Scale:		HJC 19/11/20 SCALE 1:100 @A1		
Drawings Notes: Figured dimensions only are to be taken from this drawing - DO NOT SCALE. Contractors must verify all dimensions prior to construction and any discrepancies are to be reported Design © FSL Group.				