



**PROPOSED SINGLE STOREY SIDE ADDITION.
3, ALEXANDRA AVE, HAYLING IS, HANTS.
FOR MR & MRS S. HOCKADAY.**

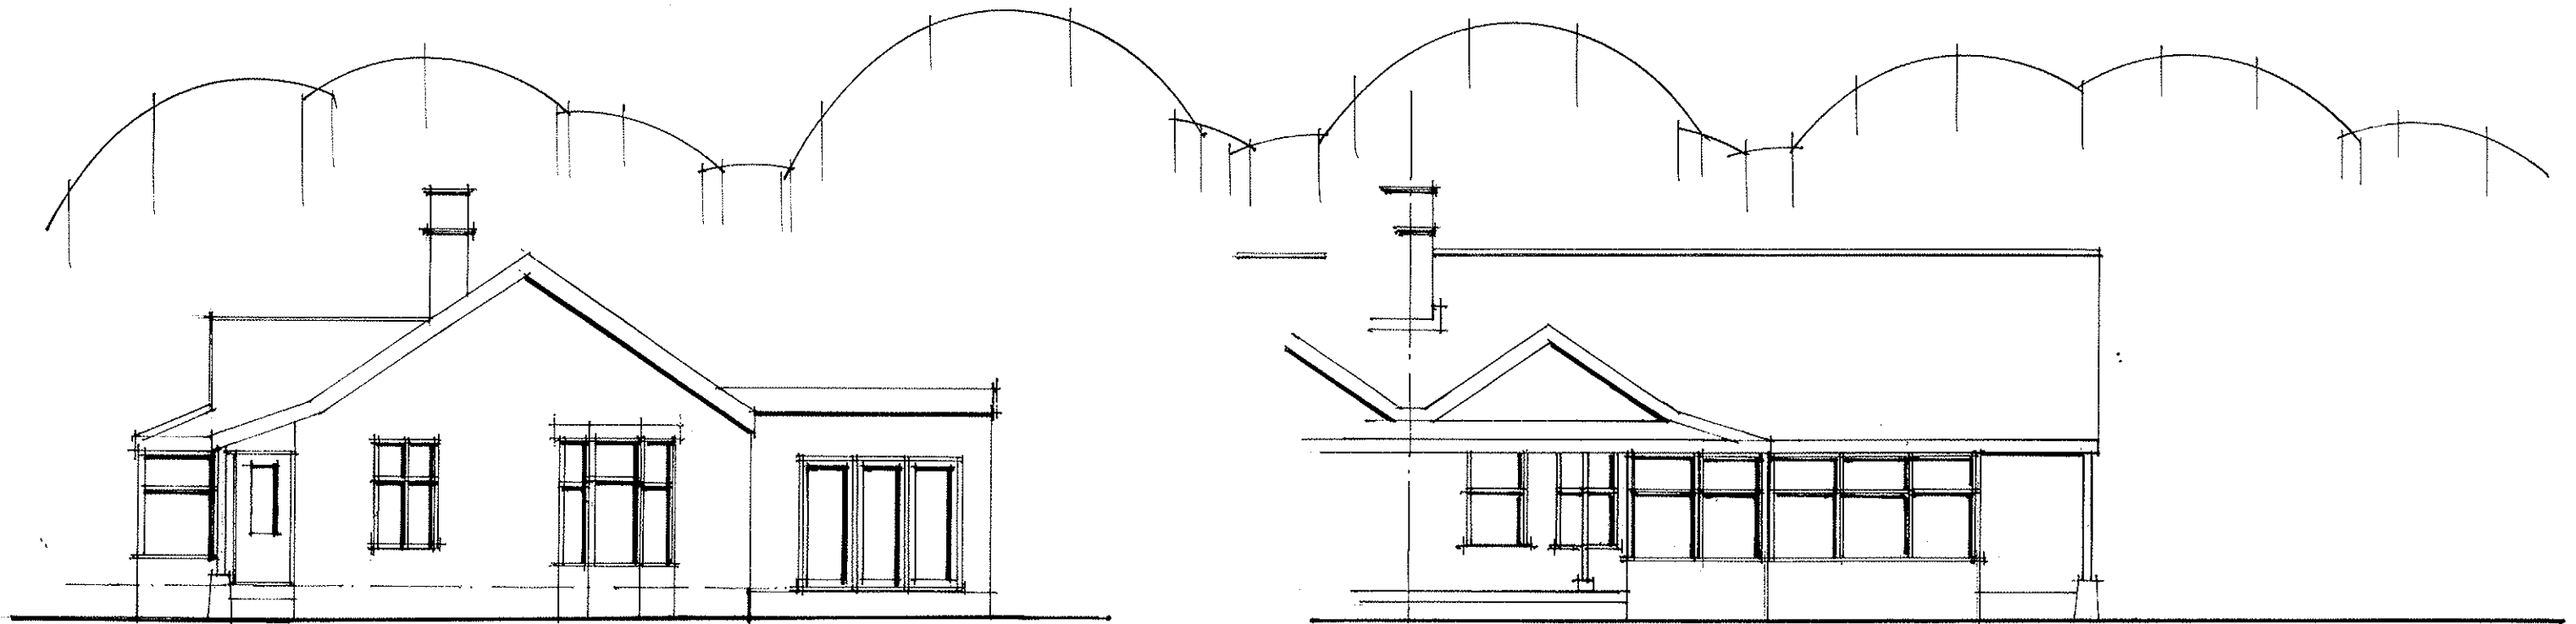

side

front

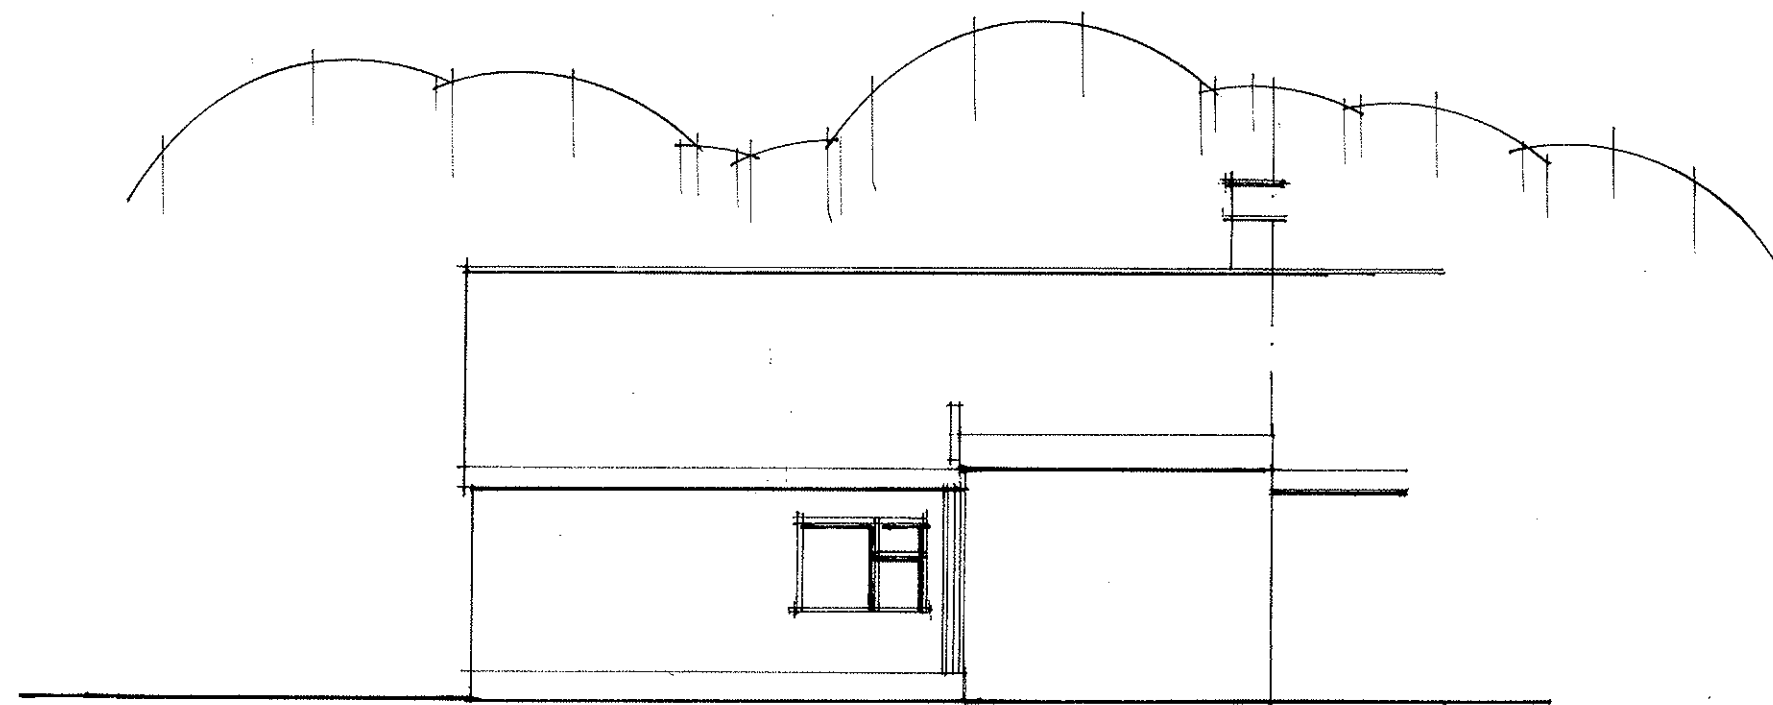

rear

date dec 23
scale 1:100

ELEVATIONS

PETER J. WALKER
ISLAND DESIGN
182 SEAFRONT, HAYLING ISLAND, HANTS
PO11 9AN
MOB: 07973327695