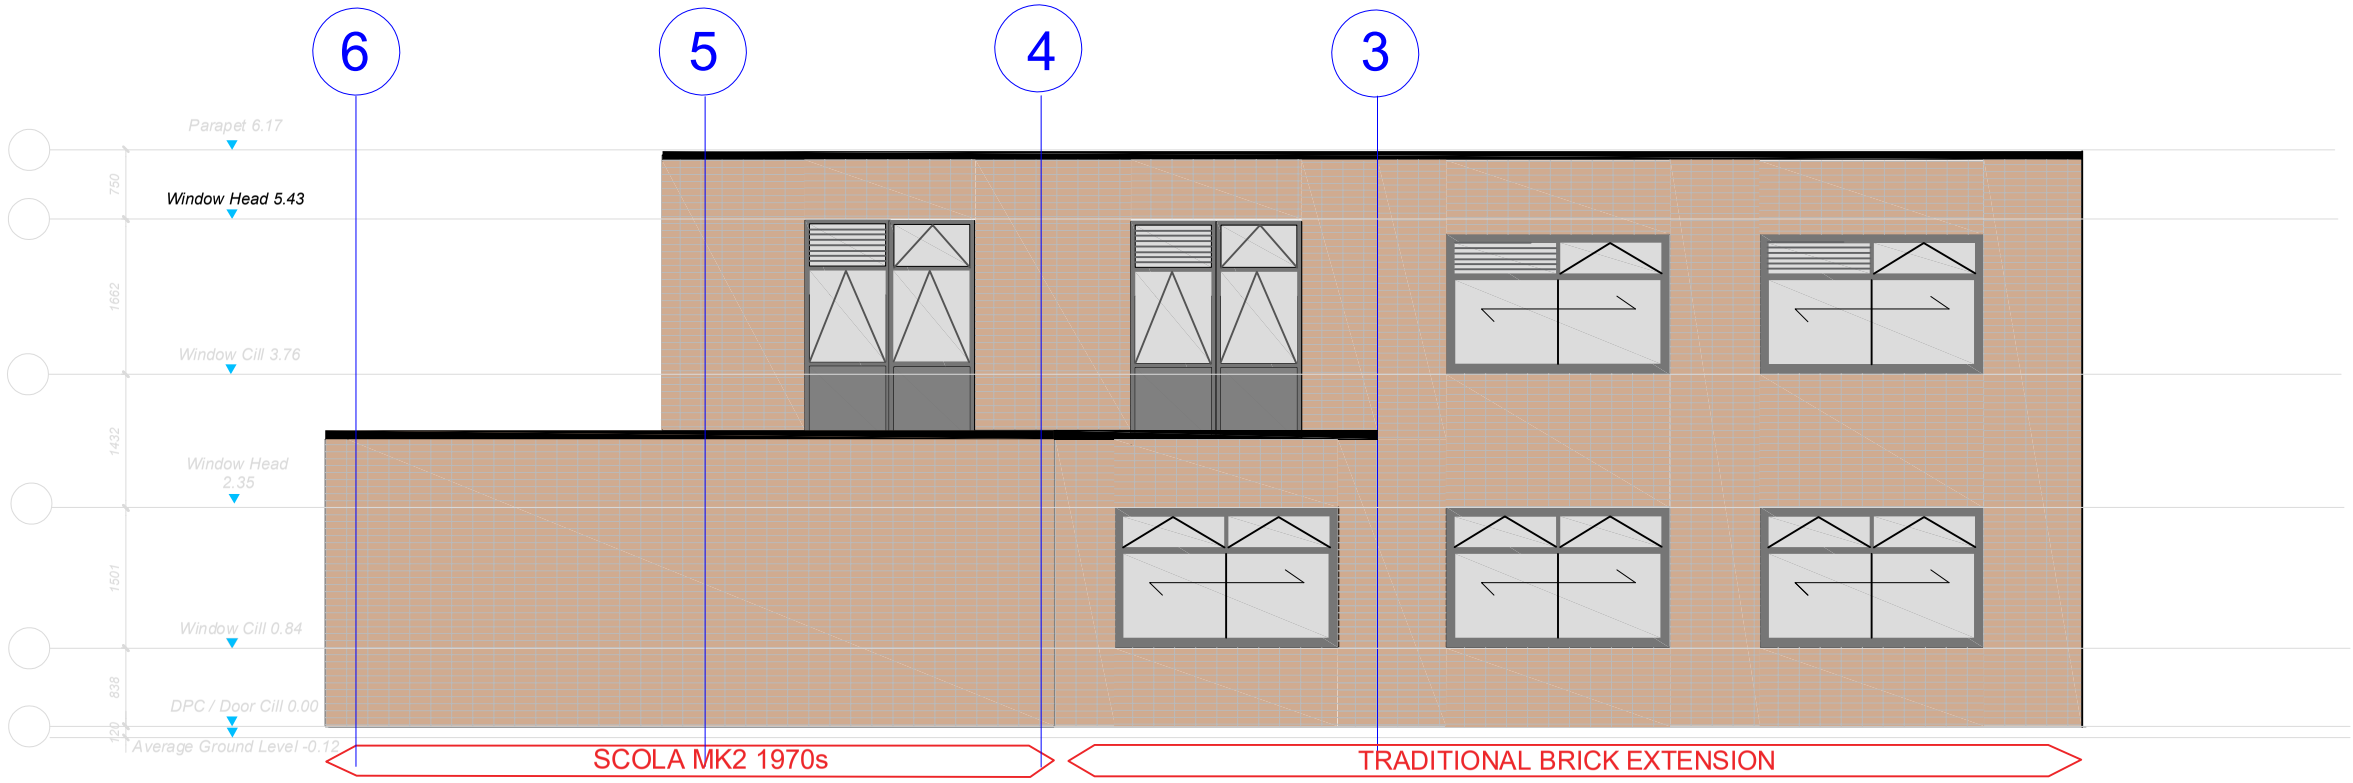

ELEVATION C-C

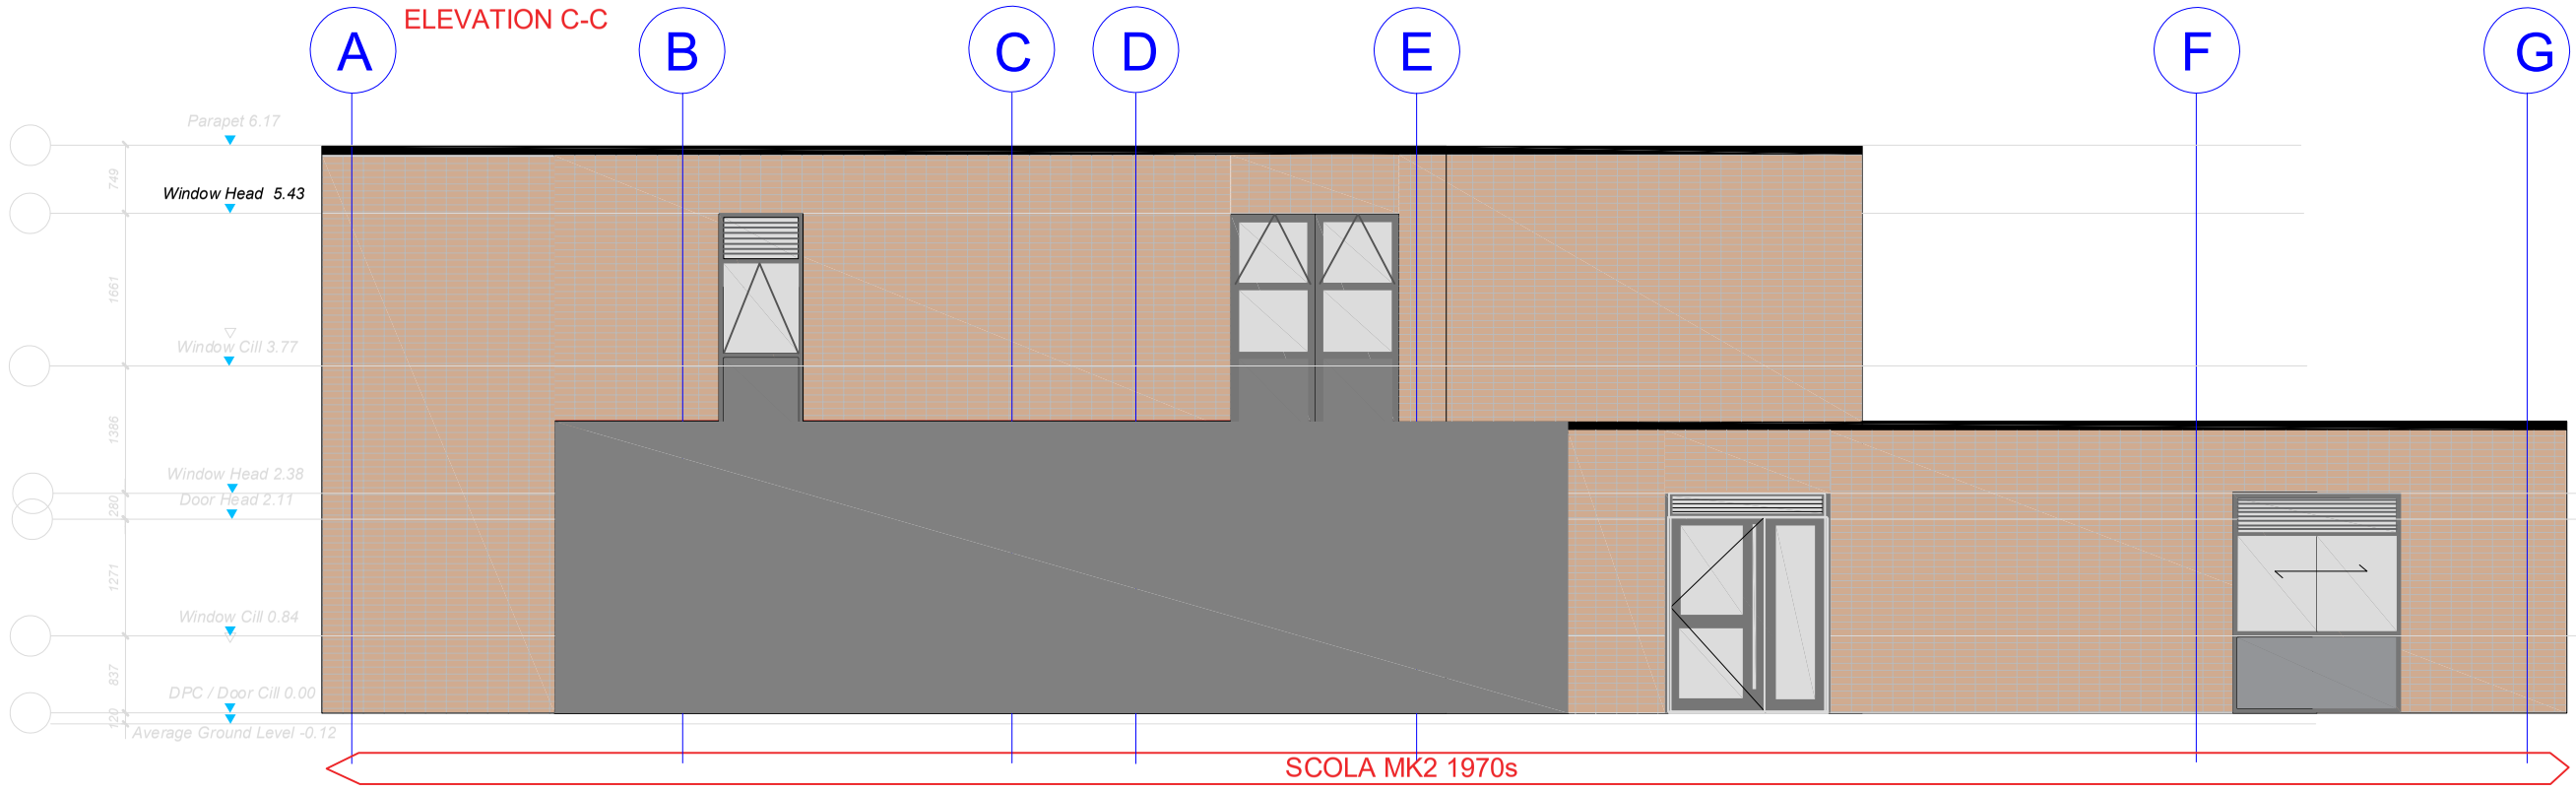

ELEVATION D-D

Planning Issue

Notes

1 This drawing is © copyright Hampshire County Council 2021. No unauthorised reproduction of any kind is permitted.

2 No Dimensions to be scaled from this drawing

3 This map is reproduced from Ordnance Survey material with the permission of Ordnance Survey on behalf of the controller of Her Majesty's Stationery Office © Crown copyright. Unauthorised reproduction infringes Crown Copyright and may lead to prosecution or civil proceedings. (100019180), (2021)

rev	description	date	by

Hampshire County Council

HCC Property Services,
Three Minsters House,
76 High Street, Winchester SO23 8UL.
tel: (01962) 847801

Property Services

PROJECT
HART PLAIN JUNIOR SCHOOL
Hart Plain Ave
Waterlooville PO8 8SA

SHEET CONTENTS
SCOLA RECLAD - PROPOSED ELEVATIONS
Sheet 2 C-D

SCALE	DATE	DRAWN.	CHKD.	DRAWING No.	REVISION
1:50@ A1	08/12/22	CMcG		DR-A-3011 Proposed Elevations 2	

FILE REF.